




Note
This drawing is protected by copyright and must not be copied or reproduced without the written consent of Graham Simpkin Planning. All dimensions and sizes to be checked on site.
North points are indicative. ©

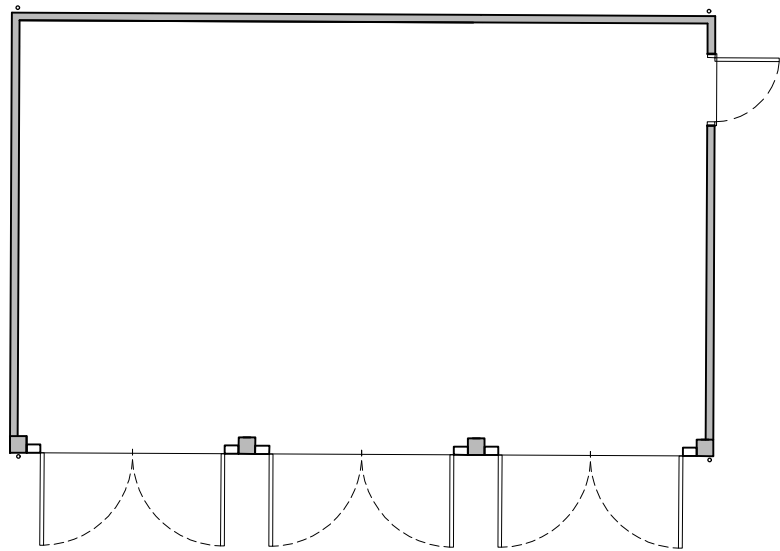


Proposed Garage Floor Plan
1:100

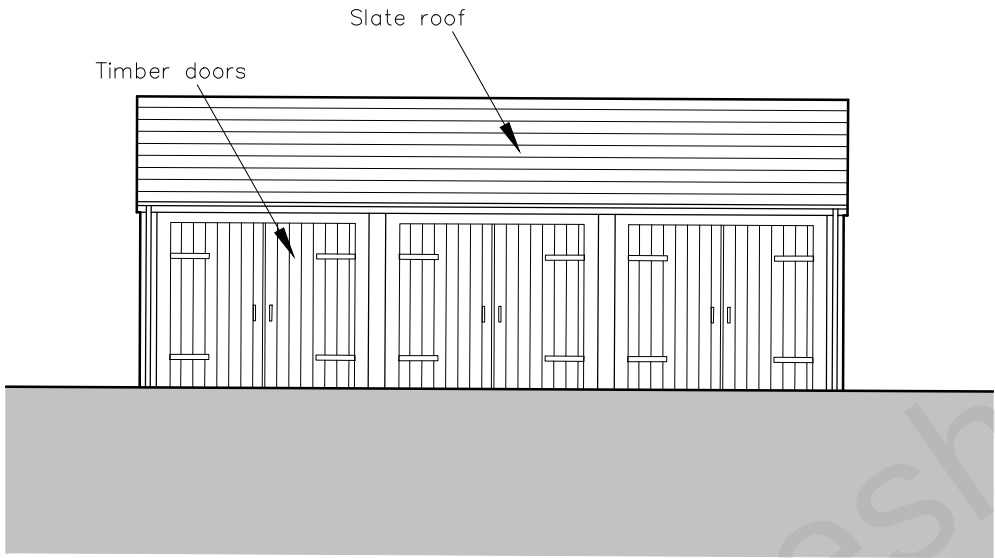


Proposed Front (West) Elevation
1:100

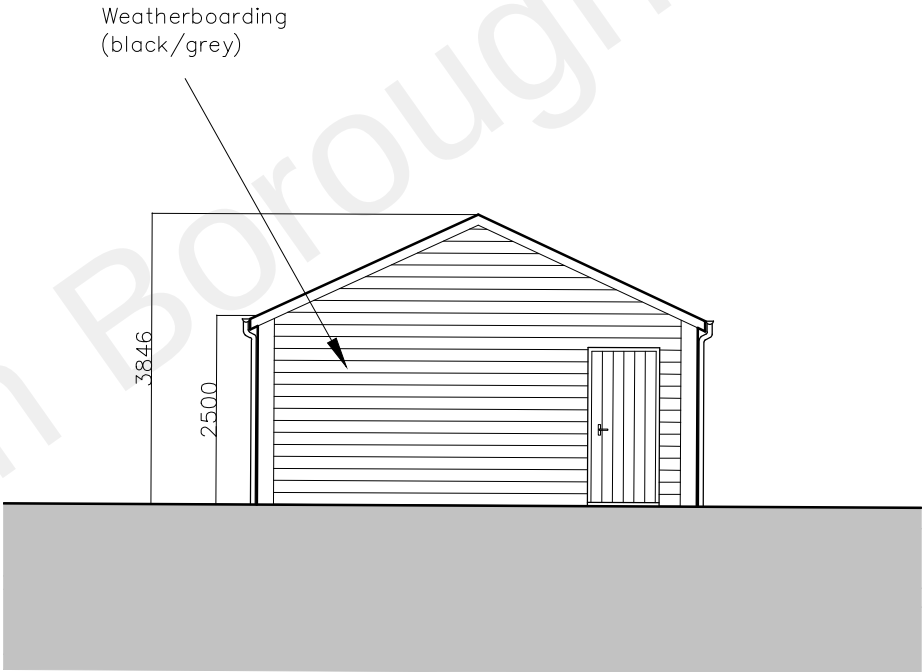

Proposed Side (South) Elevation
1:100

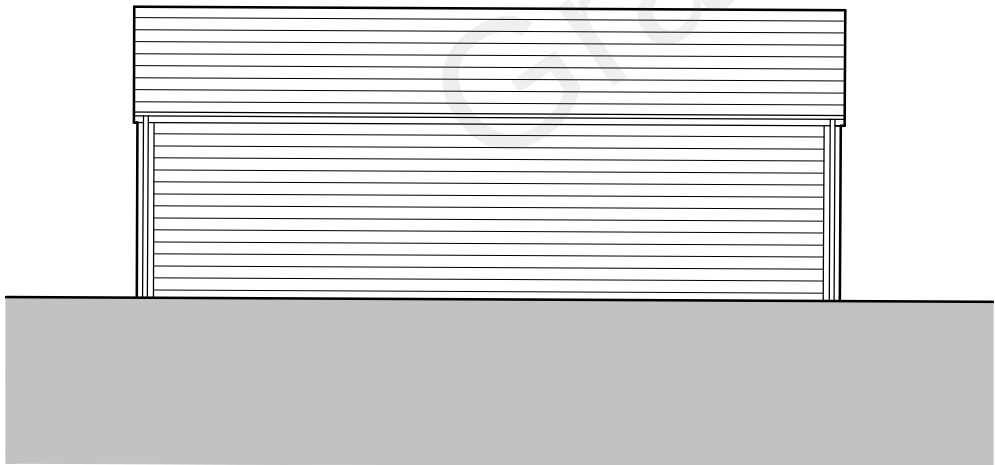

Proposed Rear (East) Elevation
1:100

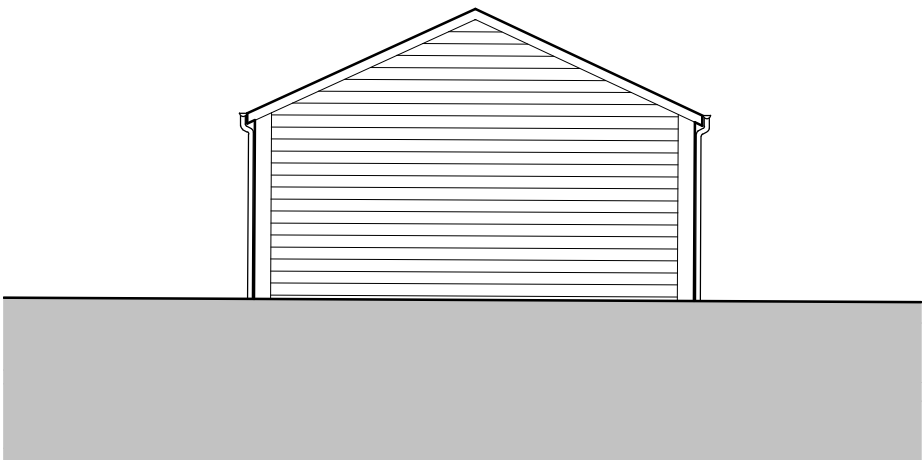

Proposed Side (North) Elevation
1:100



Graham Simpkin Planning

2 The Parade, Ash Road, Hartley
Longfield, Kent DA3 8BG

Tel: 01474 703705
www.grahamsimpkinplanning.co.uk
Email: webmail@grahamsimpkinplanning.co.uk

Project Title Starwood, Pear Tree Lane, Shorne, DA12 3JU		Job No 3514
Drawing Title Proposed Garage Floor Plan and Elevations	Drawing No 09	Revision
Date 08.02.2022	Drawn by MS	Checked by PN
Scale 1:100 @ A3	Note	

