



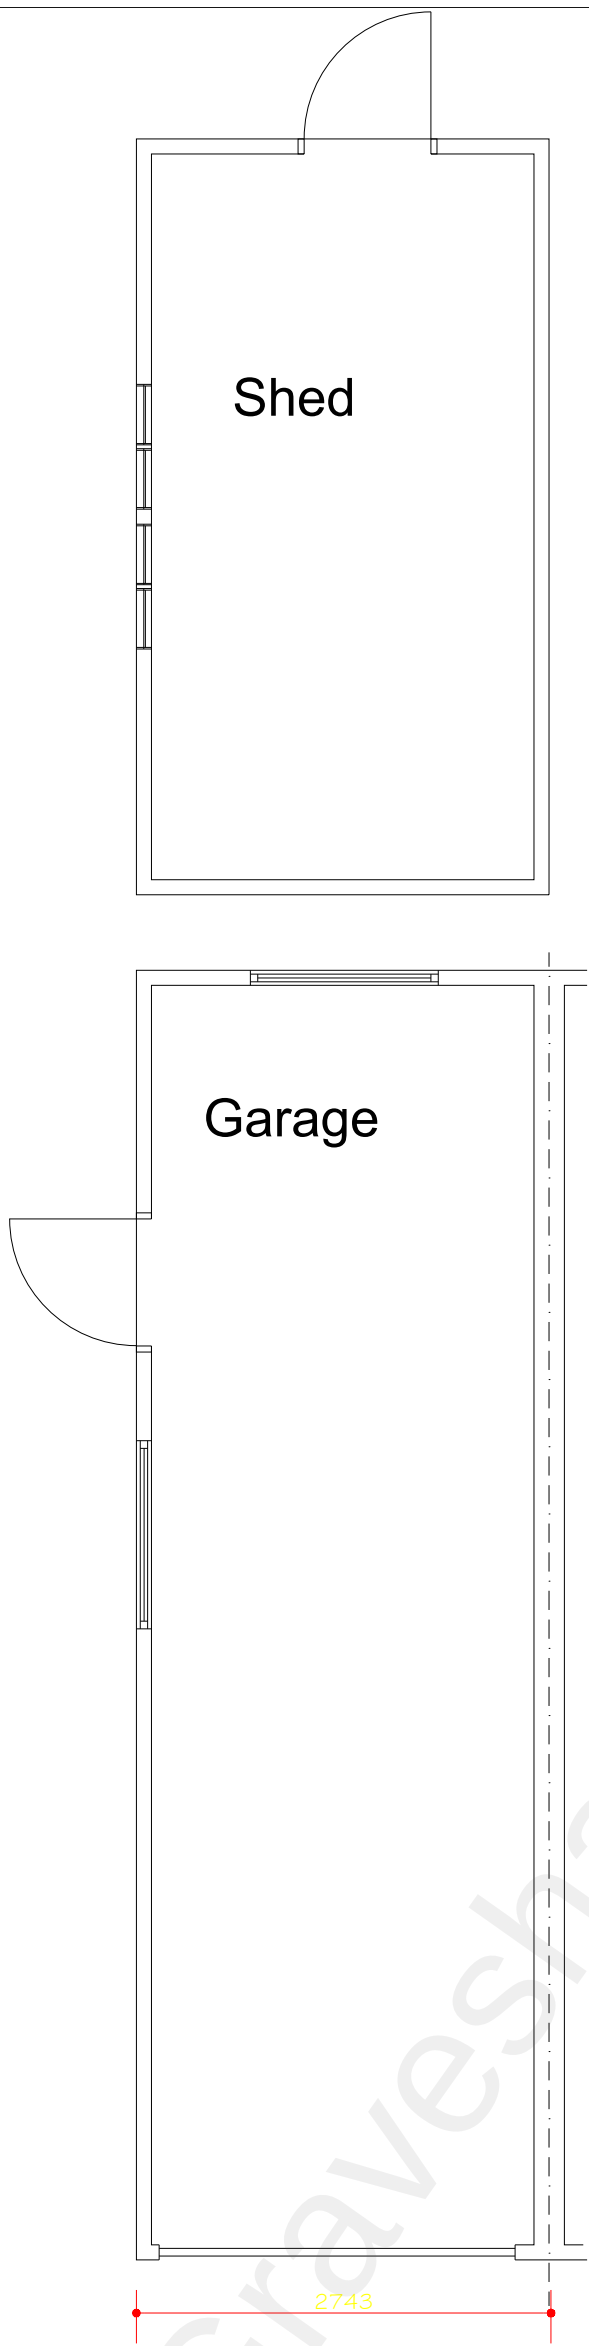


EXISTING FLOOR PLAN

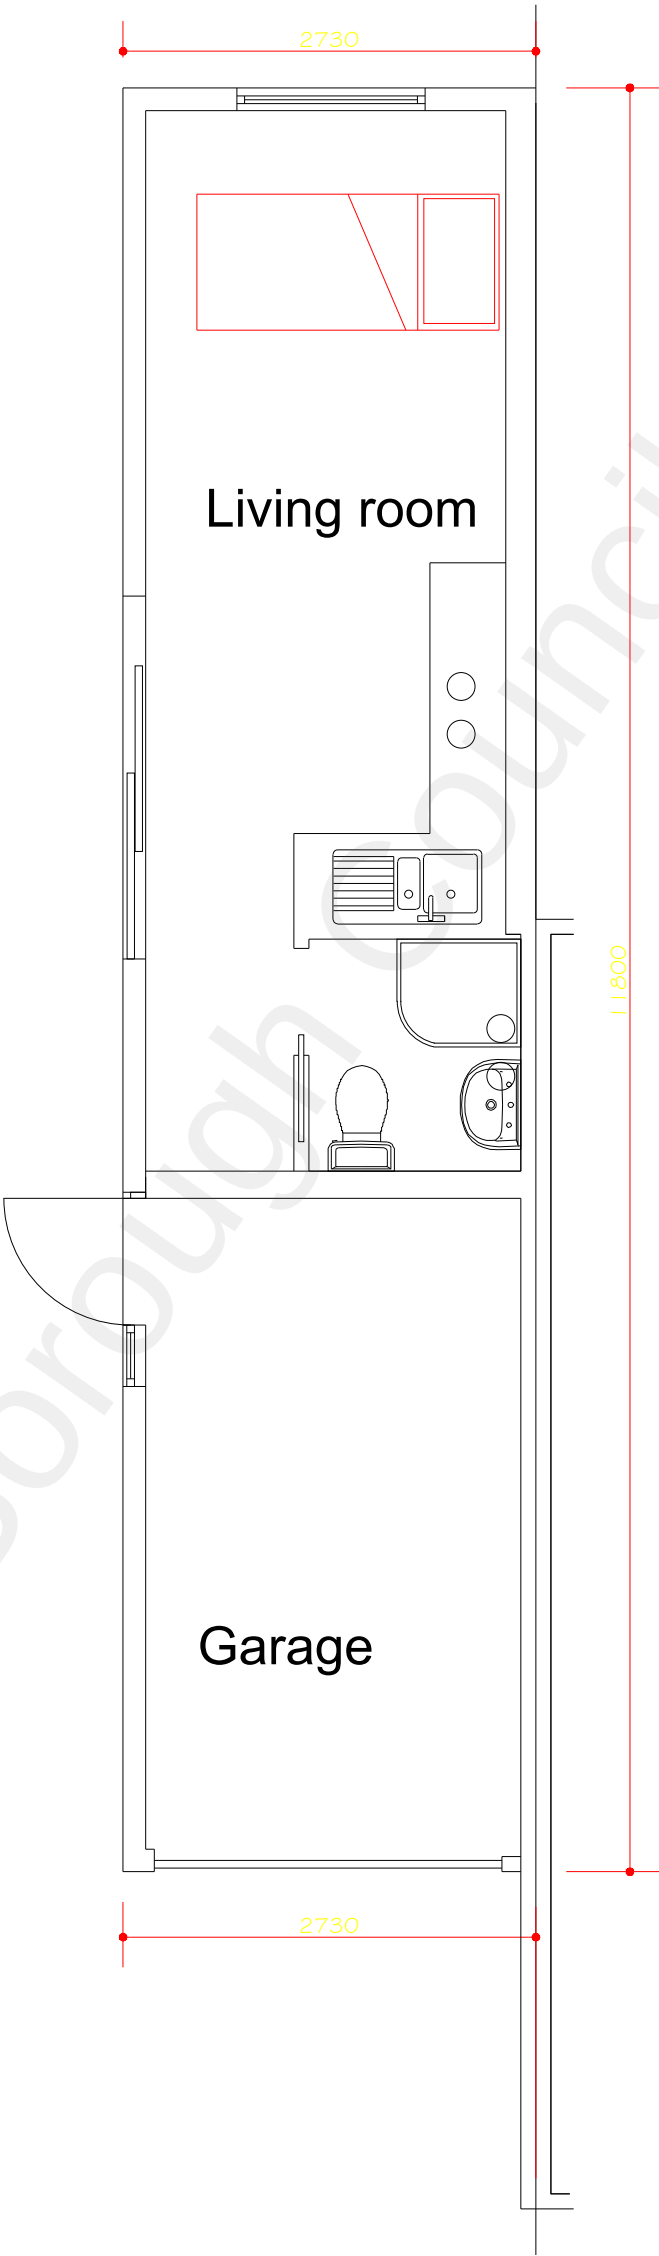

PROPOSED FLOOR PLAN

NOTES

DRAWING SHOWING EXISTING AND PROPOSED GARAGE CONVERSION TO ANNEX FLOOR PLANS.

 

SCALE

S HANSPAL BSC MRICS

PROPOSED REAR AND FRONT EXTENSION FOR MR AWATAR SINGH

44 CAMBRIA CRESCENT
GRAVESEND
KENT
DA12 4NH

DWG No.
CCAN.01

SCALE
1:50@A3

DATE
MAR 2022