



PL1 - PLANNING.

© This drawing is the property of Bluetime Retail Ltd who retain the sole copyright of its contents & it may not be reproduced in part or in whole without written permission


- DRAINAGE STORM NEW
- DRAINAGE STORM EXISTING
- DRAINAGE STORM EXISTING REMOVED
- DRAINAGE FOUL NEW
- DRAINAGE FOUL EXISTING
- DRAINAGE FOUL EXISTING REMOVED
- DRAINAGE COMBINED NEW
- DRAINAGE COMBINED EXISTING
- DRAINAGE COMBINED EXISTING REMOVED

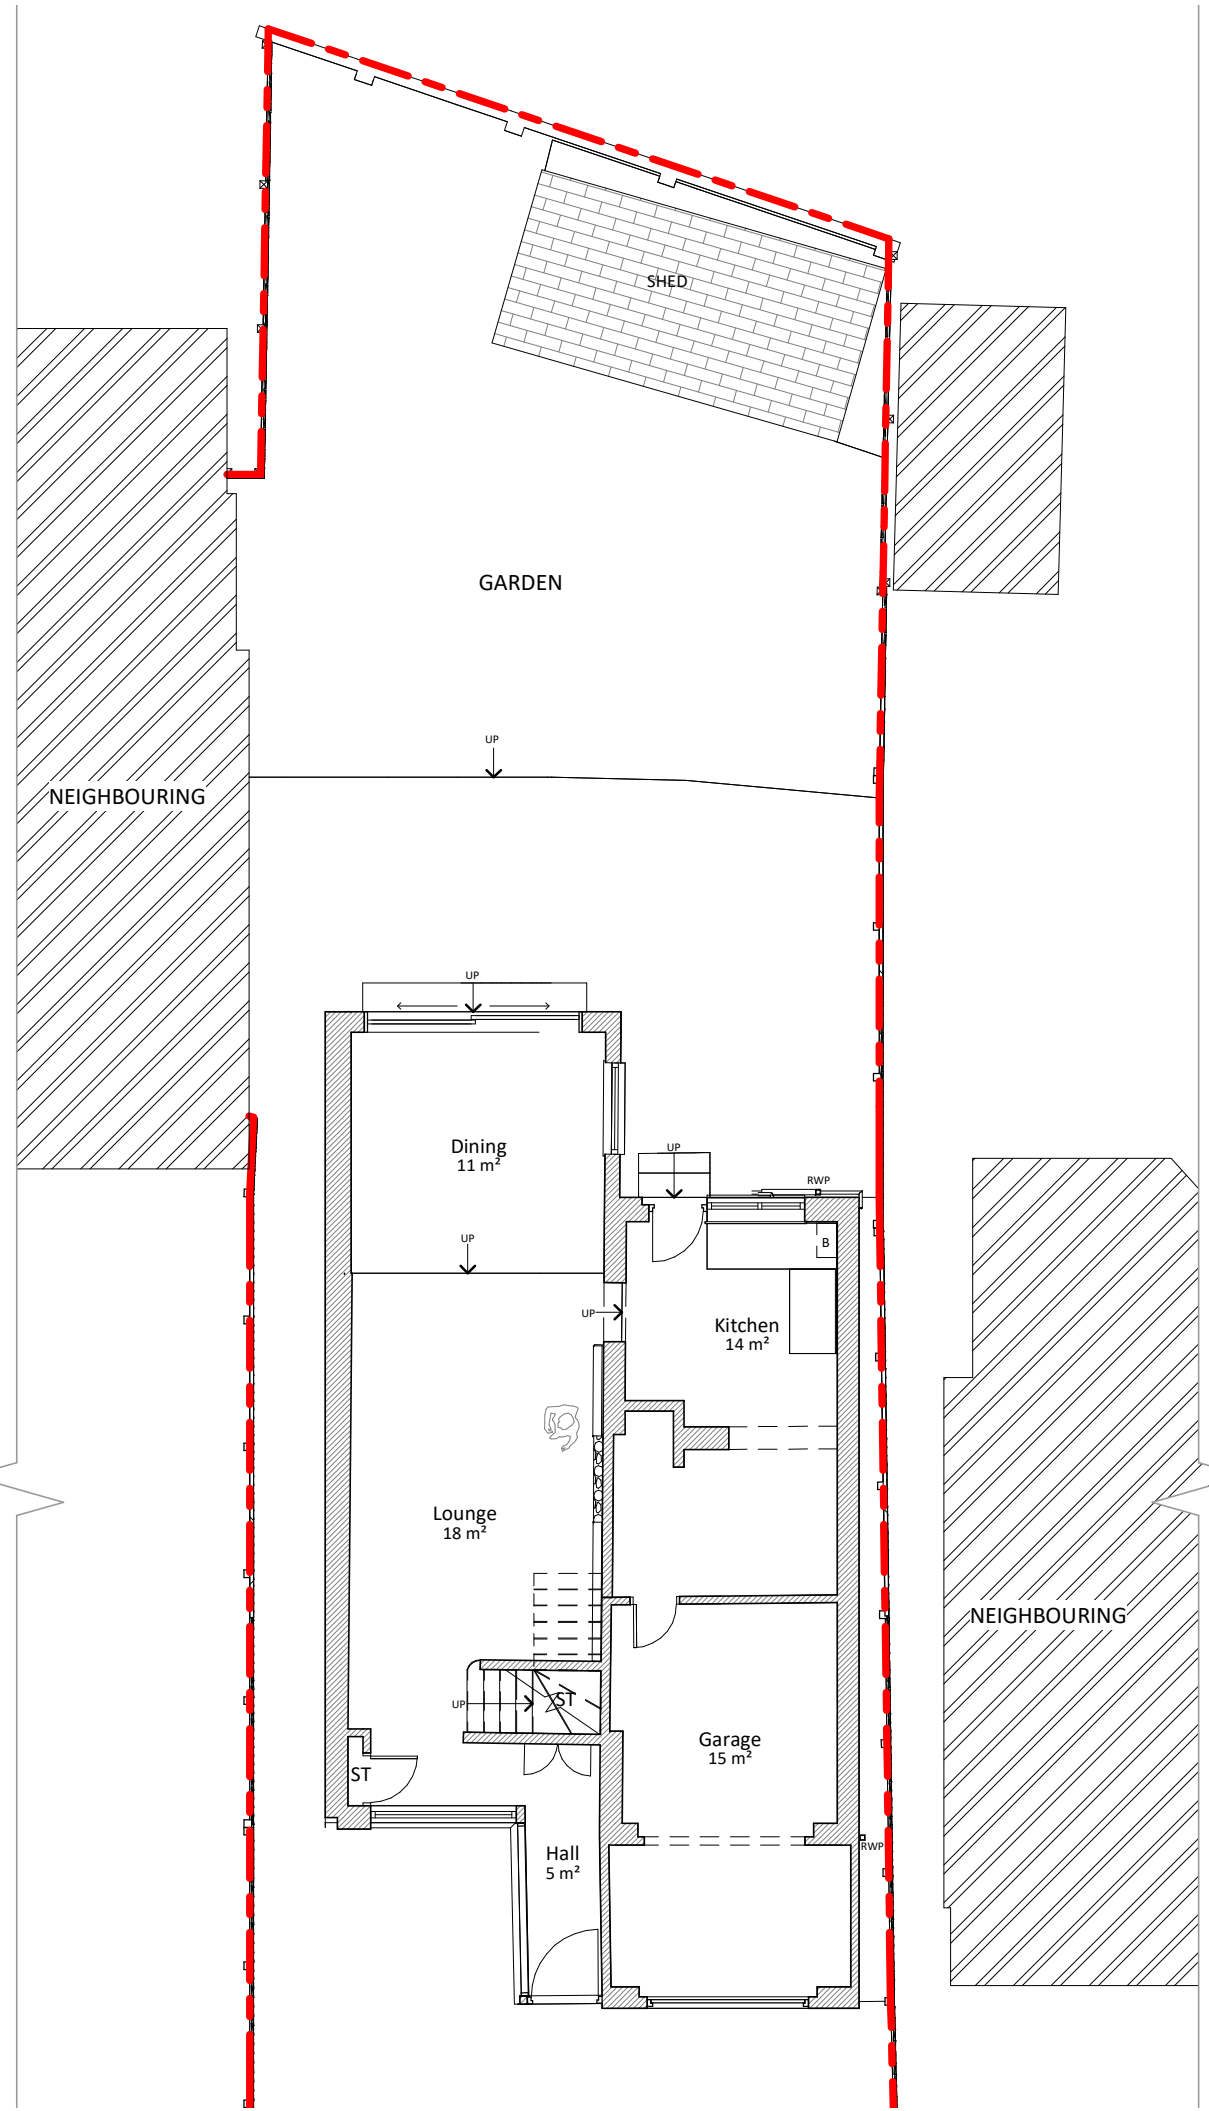


1 Existing Ground Floor
1 : 100

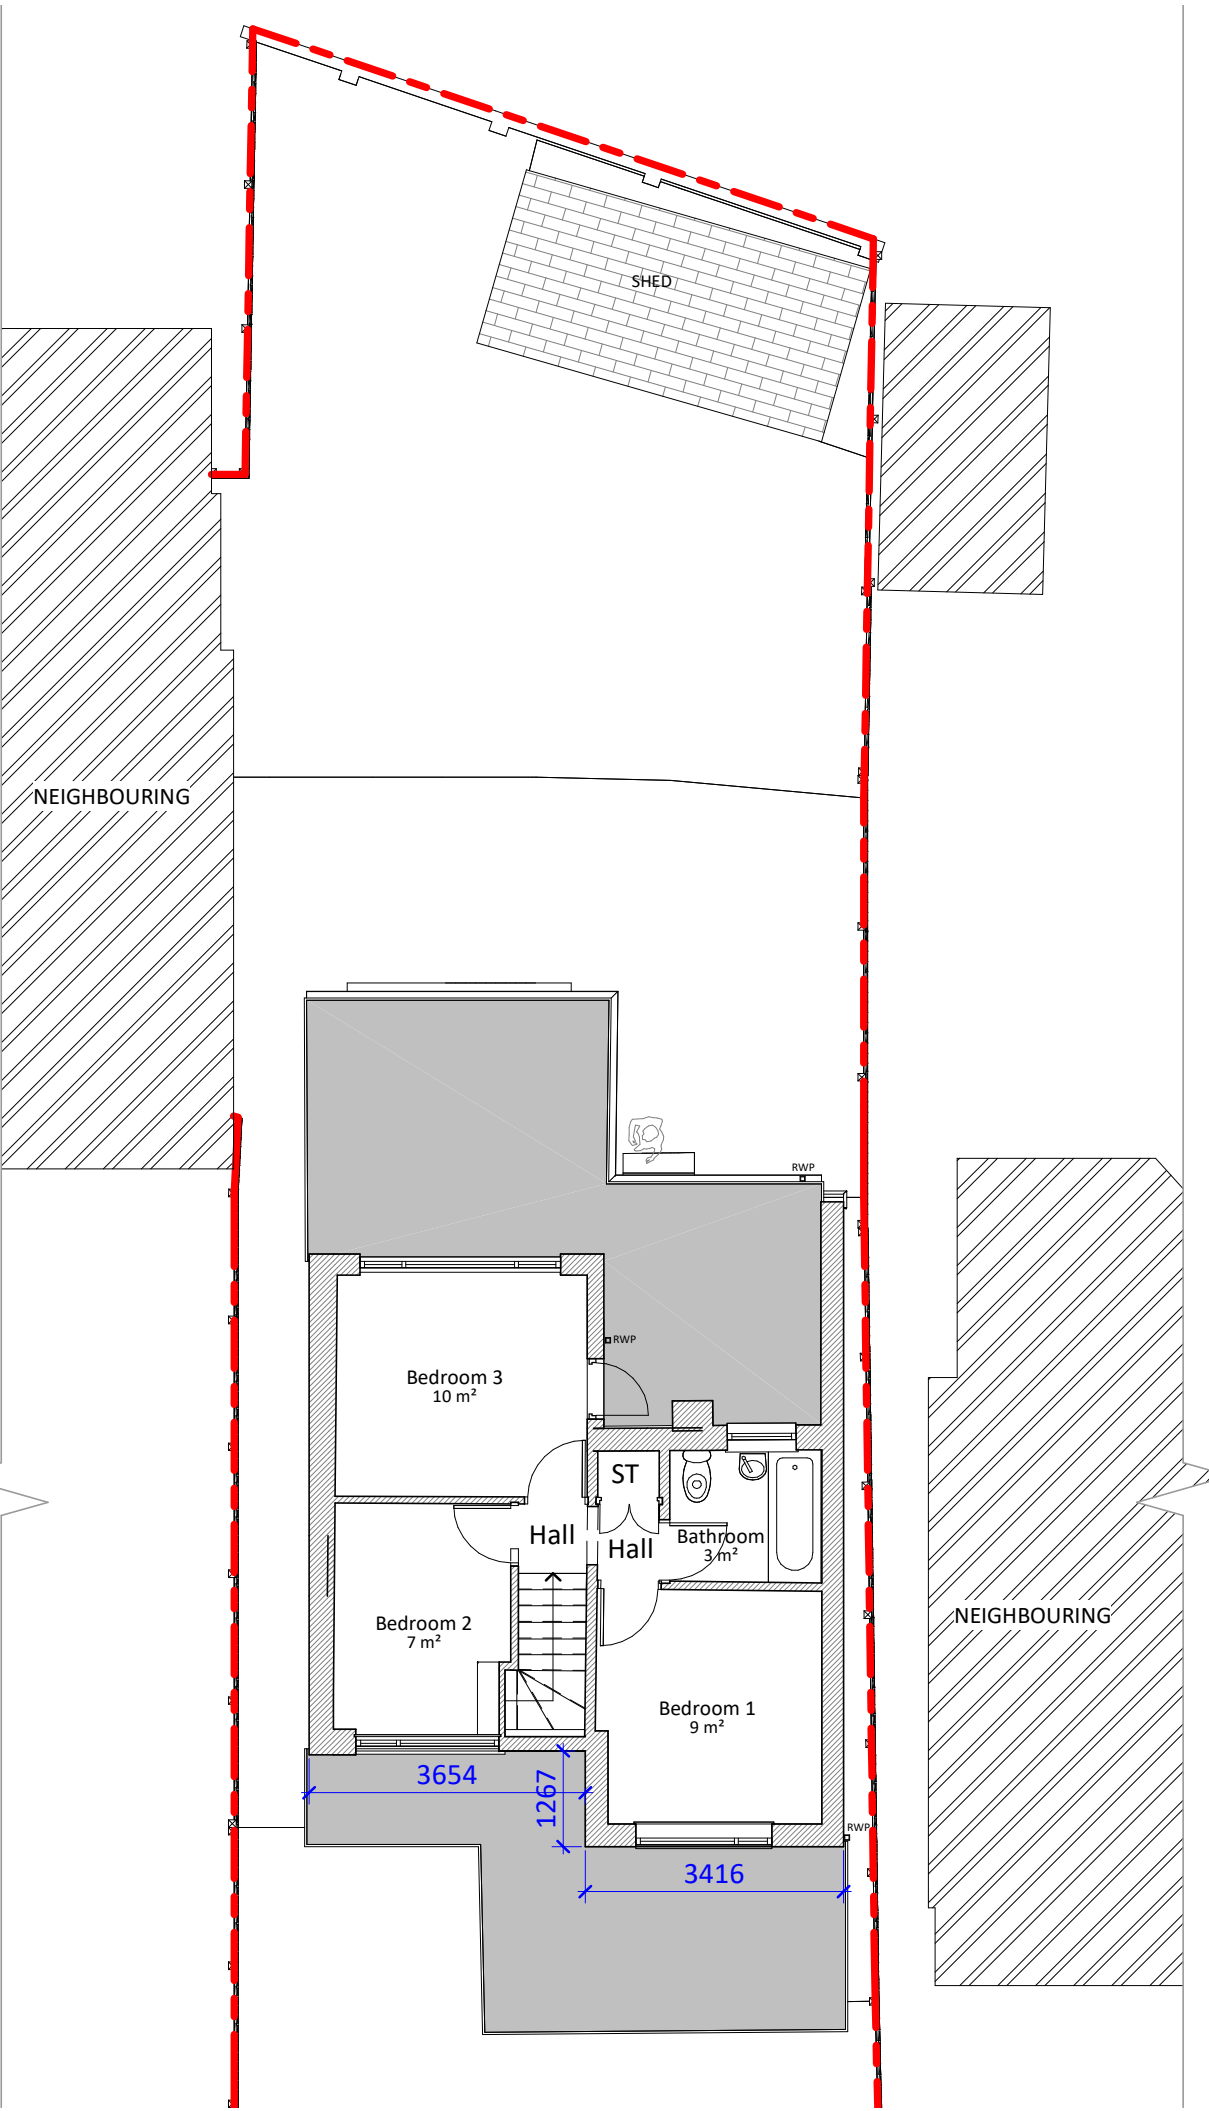

2 Existing First Floor
1 : 100

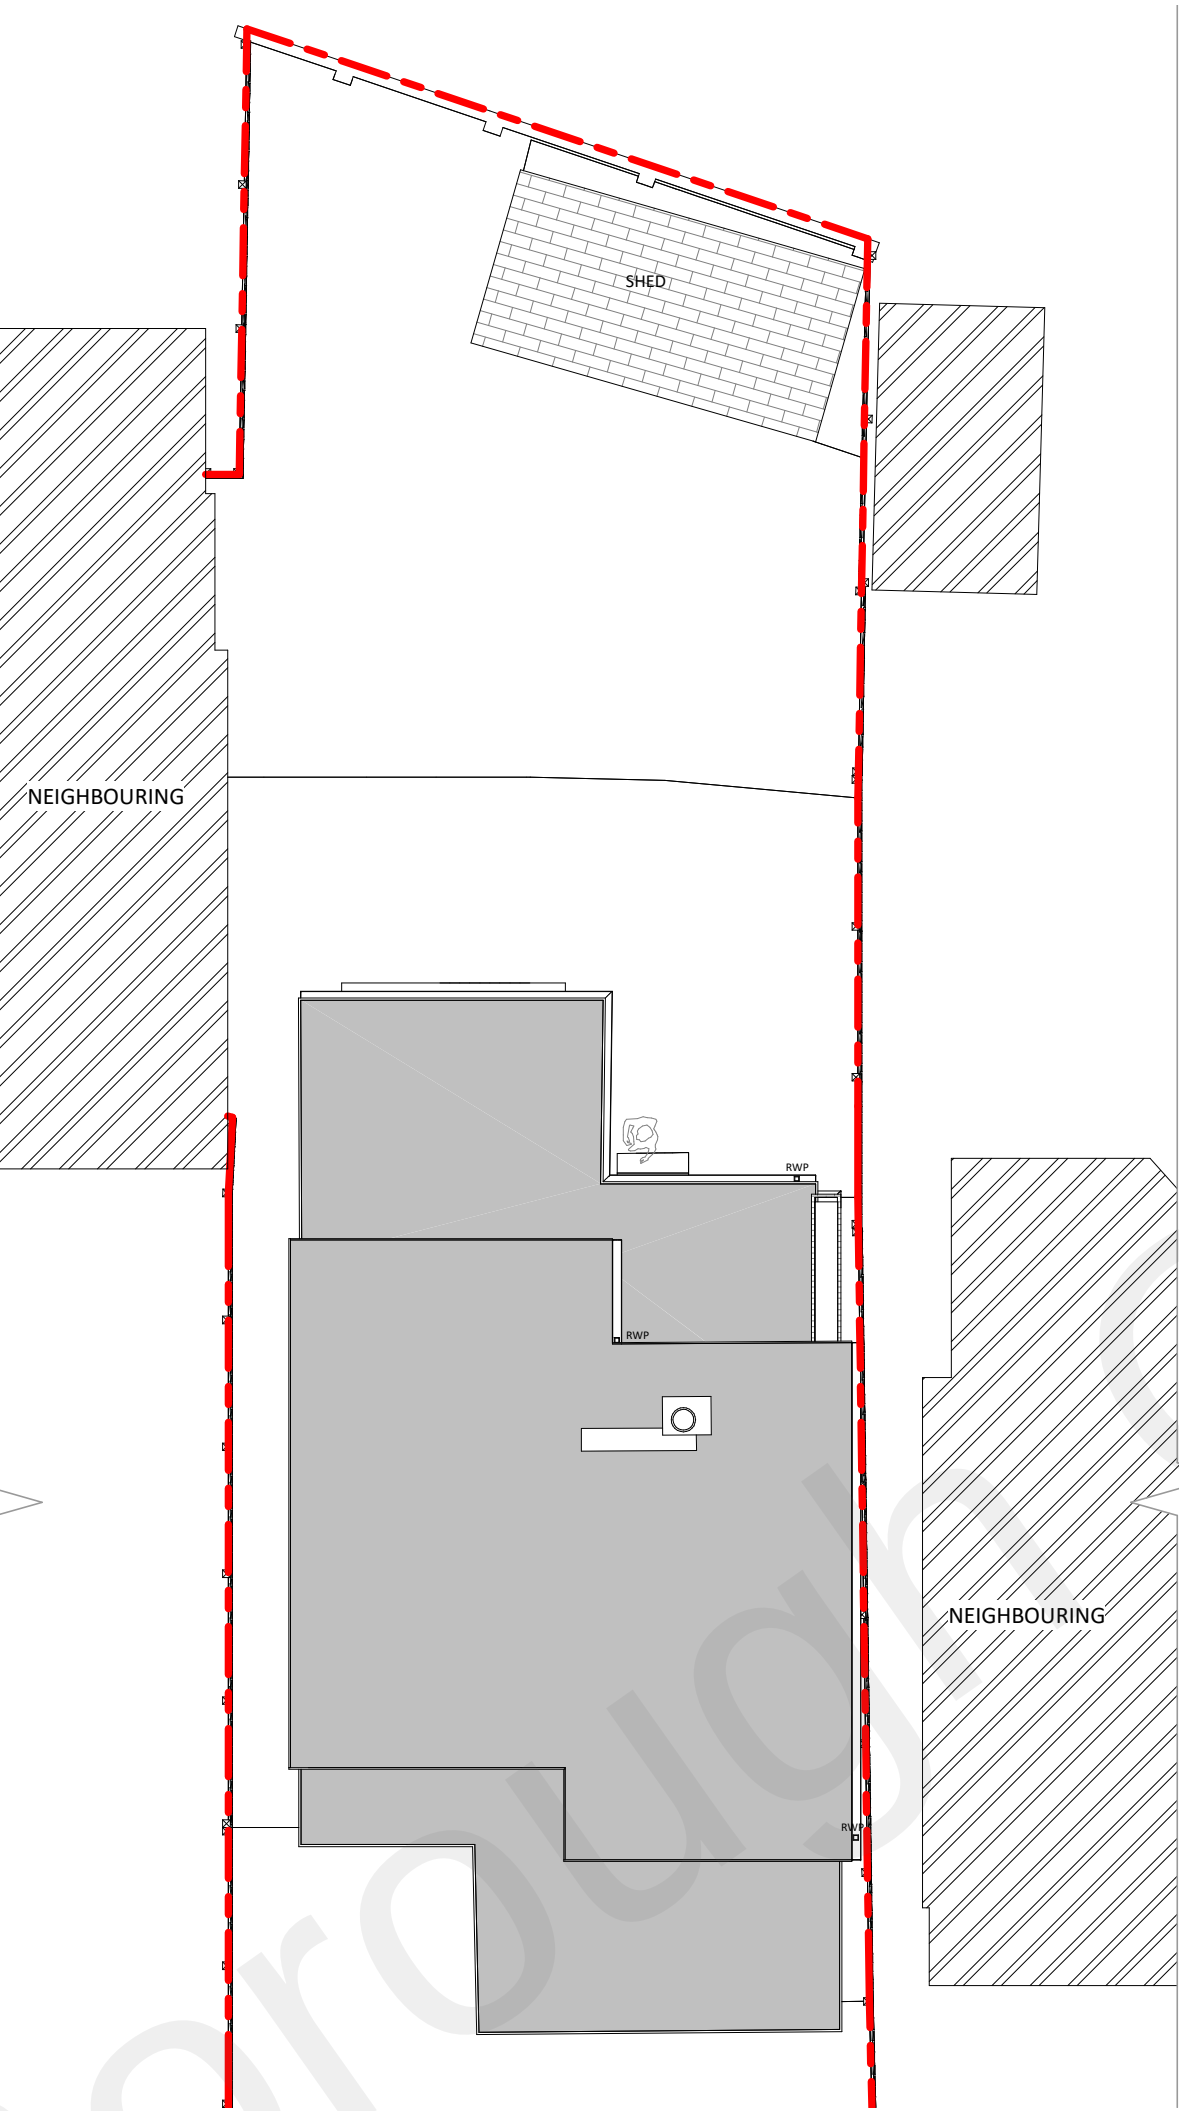


3 Existing Roof Plan
1 : 100

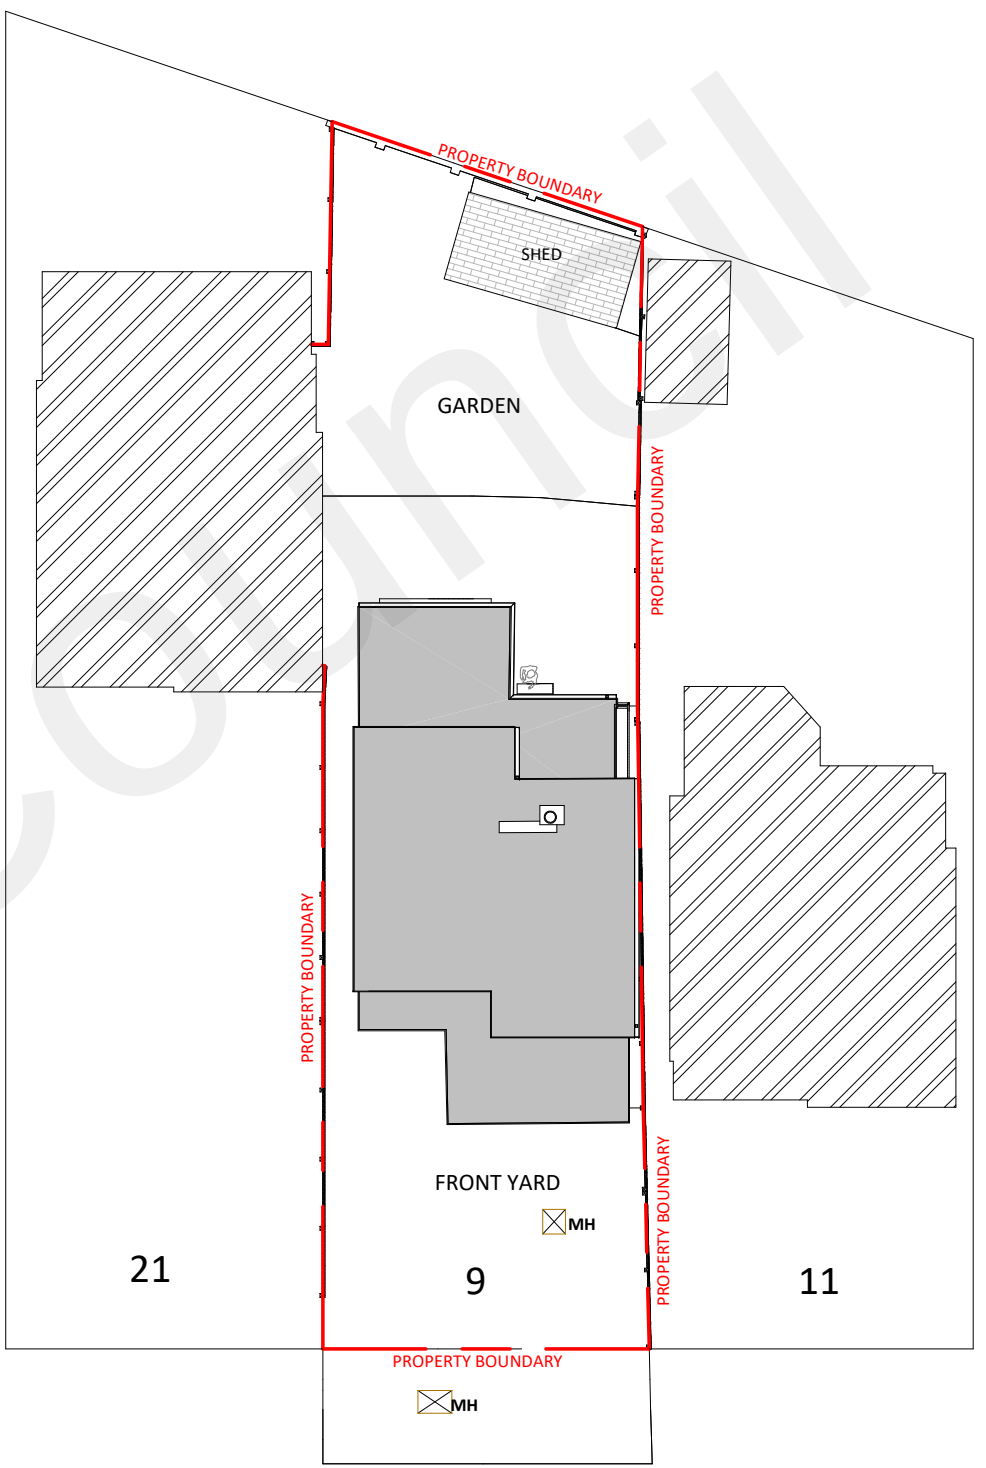

4 Site
1 : 200



5 Existing Front Elevation
1 : 100

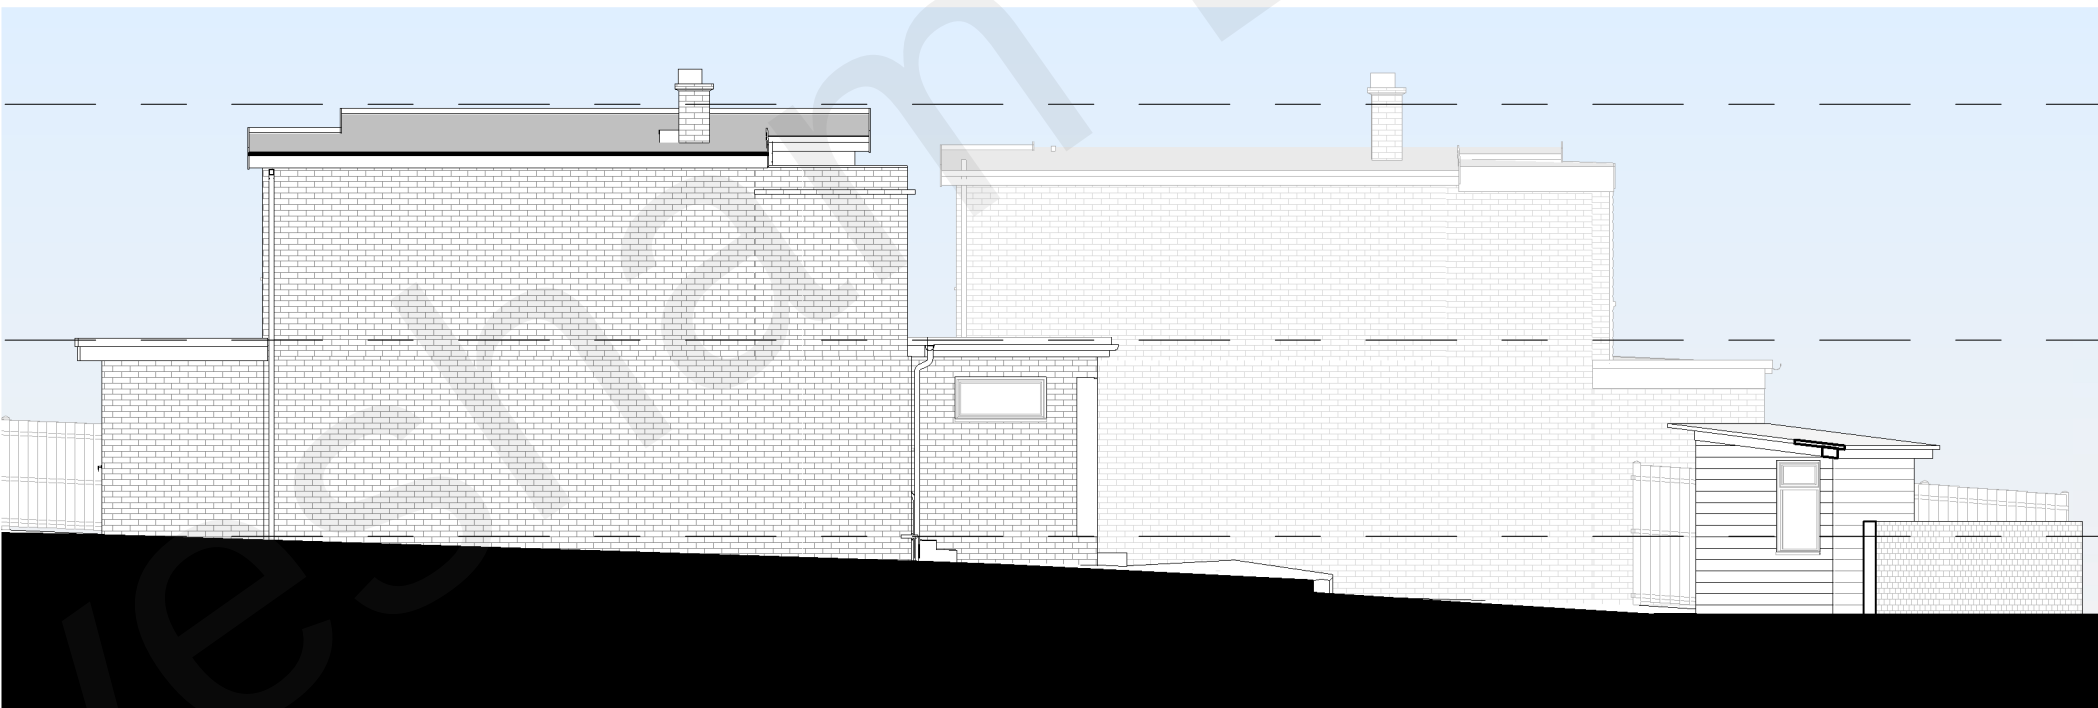


7 Existing Right Elevation
1 : 100




9 Existing 3D Front



6 Existing Rear Elevation
1 : 100

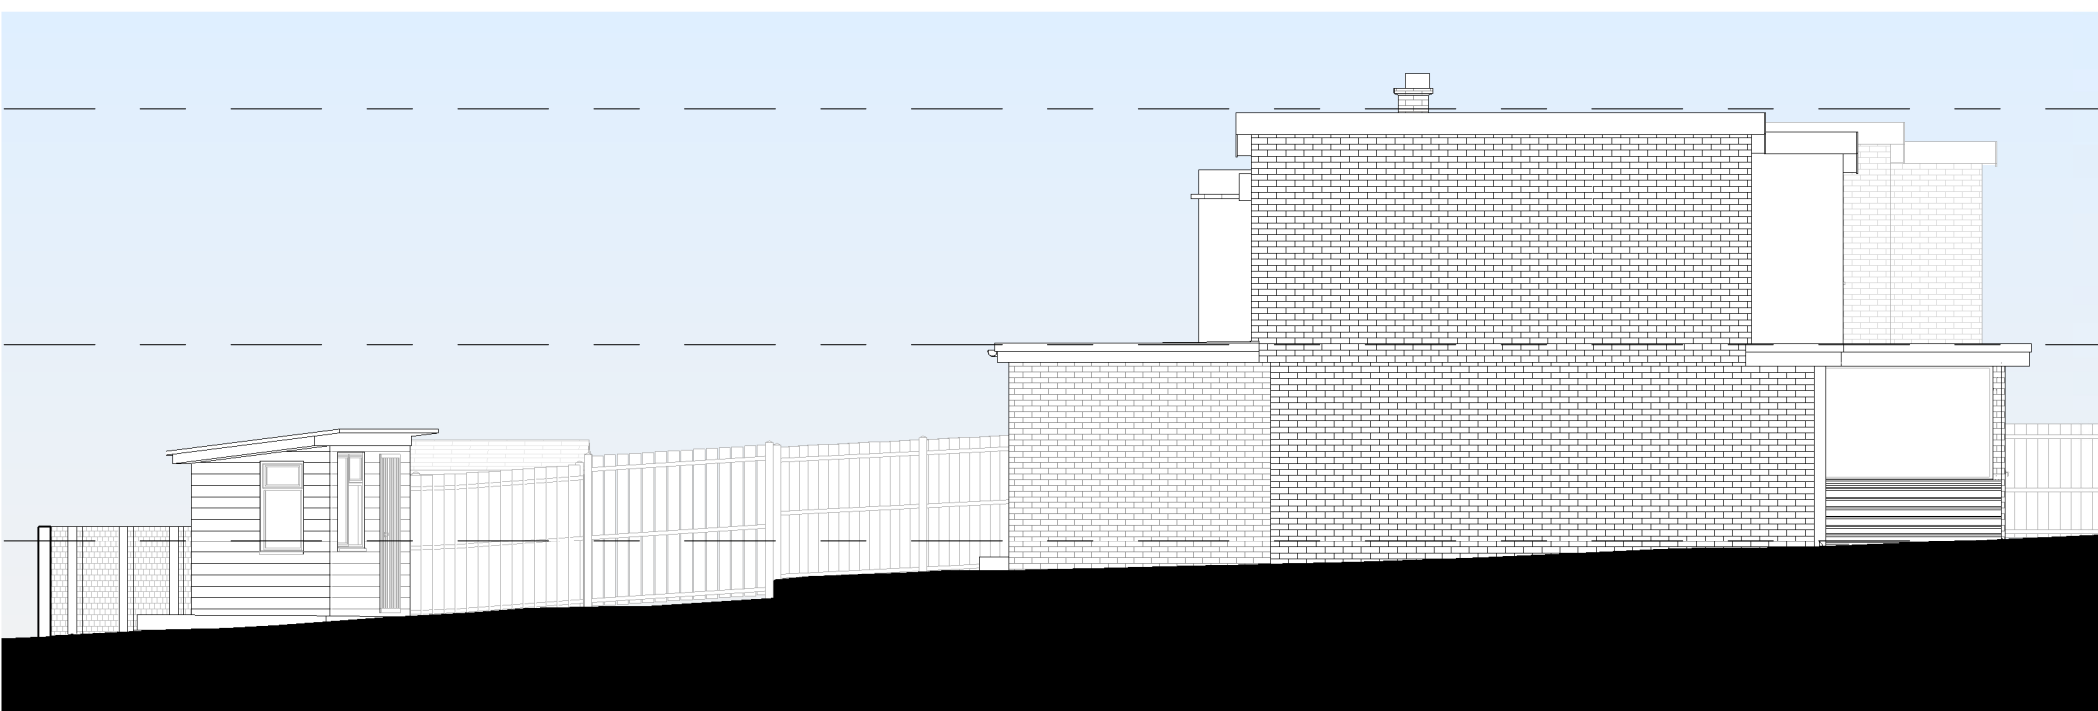


8 Existing Left Elevation
1 : 100

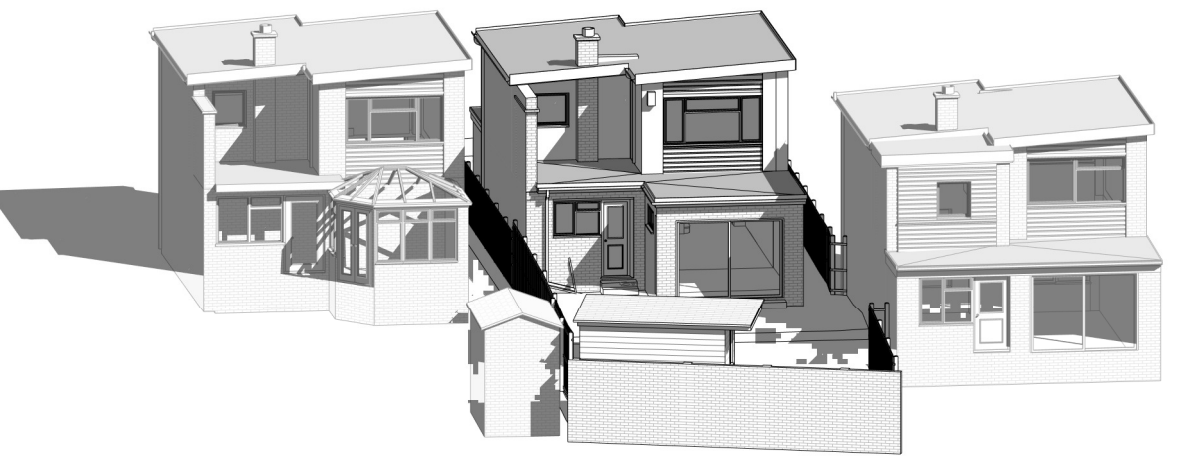

10 Existing 3D Rear

SCALE 1:100
0 1 2 3 4 5
m

SCALE 1:200
0 2 4 6 8 10
m

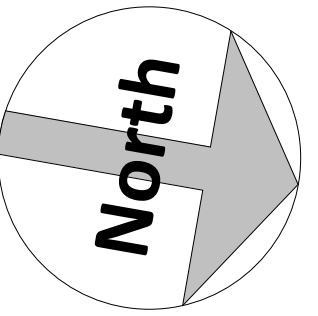

Amendments :			
Rev	Date	By	Description
Project :			
Joseph Turner 9 Templar Drive, Gravesend, Kent, DA11 7NS			
Title :			
Planning Drawings Existing Layouts and Elevations			
Bluelime Retail Ltd / Bluelime Home Design LLP. Design, Project Management, Build		 Tel: 01322 521026	
Thames Innovation Center, Veridion Way, Veridion Park, Erith, Kent DA18 4AL			
Householder Planning Application 9 Templar Drive, Gravesend.			
Drawn by :	Scale :	@ A1	Date :
AV	As indicated		02.09.2022
Drawing number :	BL/DRG/220608/ 03		Rev :
Do not scale from this drawing. Dimensions to be checked on site.			

02/09/2022 10:42:41