






Front Elevation
As Existing

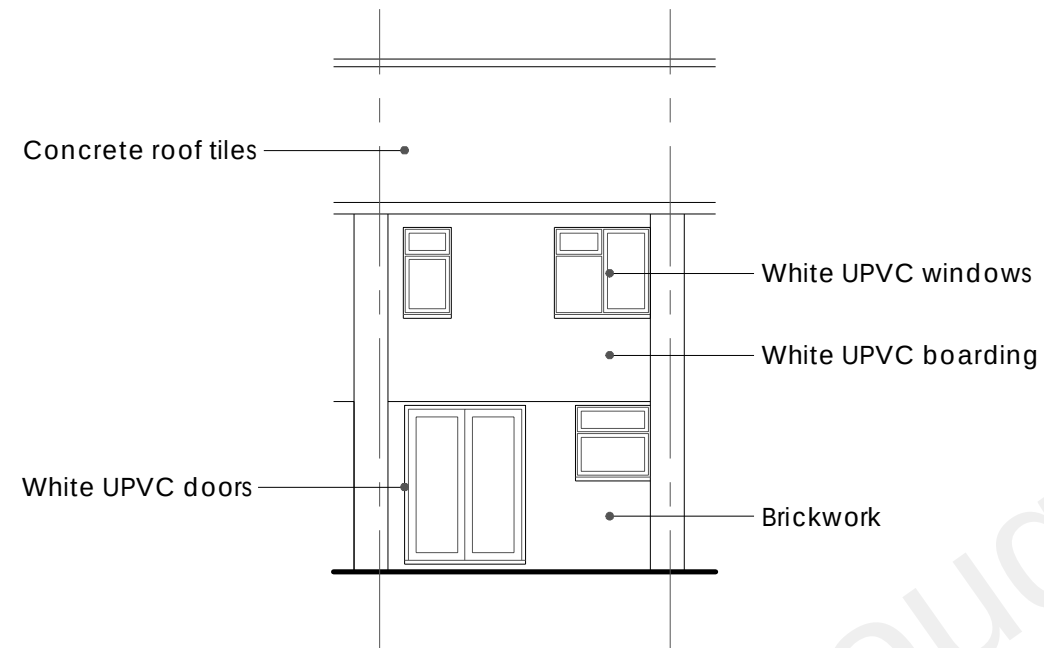


Rear Elevation
As Existing

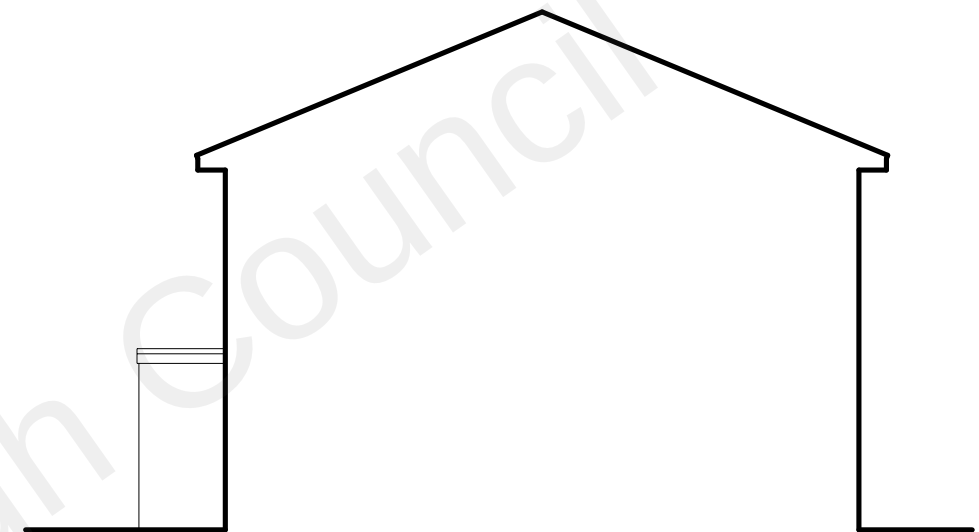

Side Elevation
As Existing

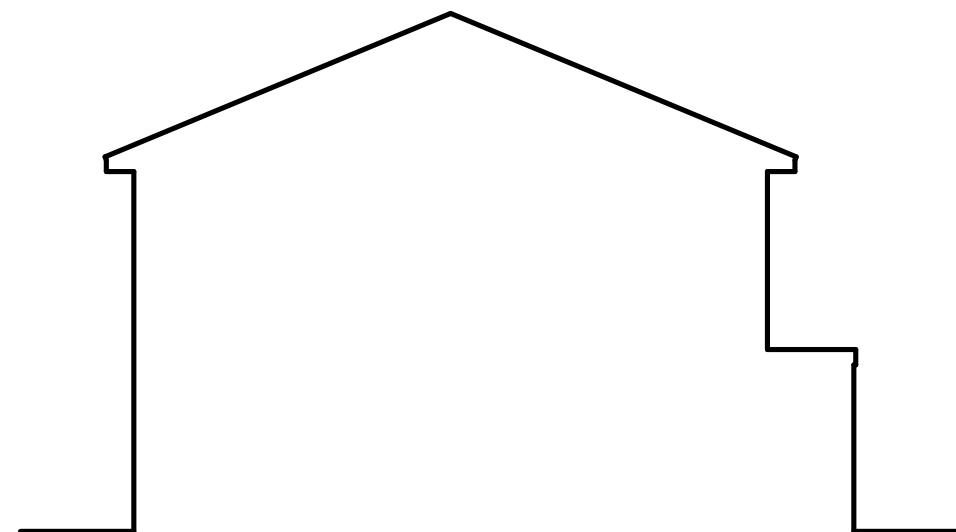

Side Elevation
As Existing

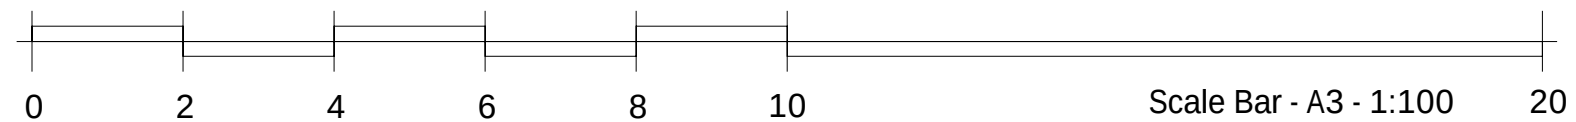

rev.	date	amendment
Kent Building Control Ltd 134 High Street Hythe Kent CT21 5LB 01303 656001		
client	Mr and Mrs Heerey	
project	122 Highview Vigo DA13 0TQ	
drawing title	Existing Elevations	
scale	1:100	date 18.08.22 drawn by JN
dwg no.	KBC/22/132/03	rev. 0