



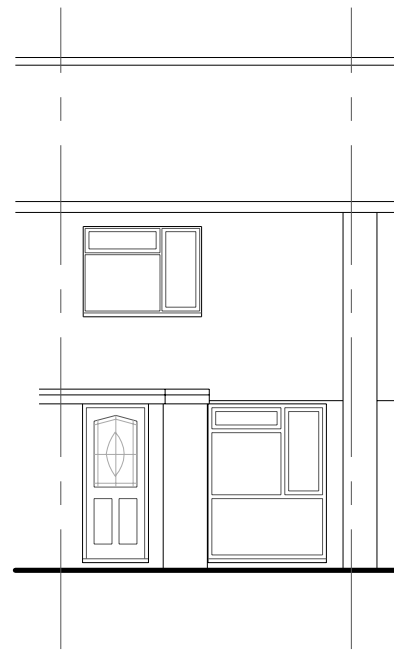

Front Elevation
As Proposed



Rear Elevation
As Proposed

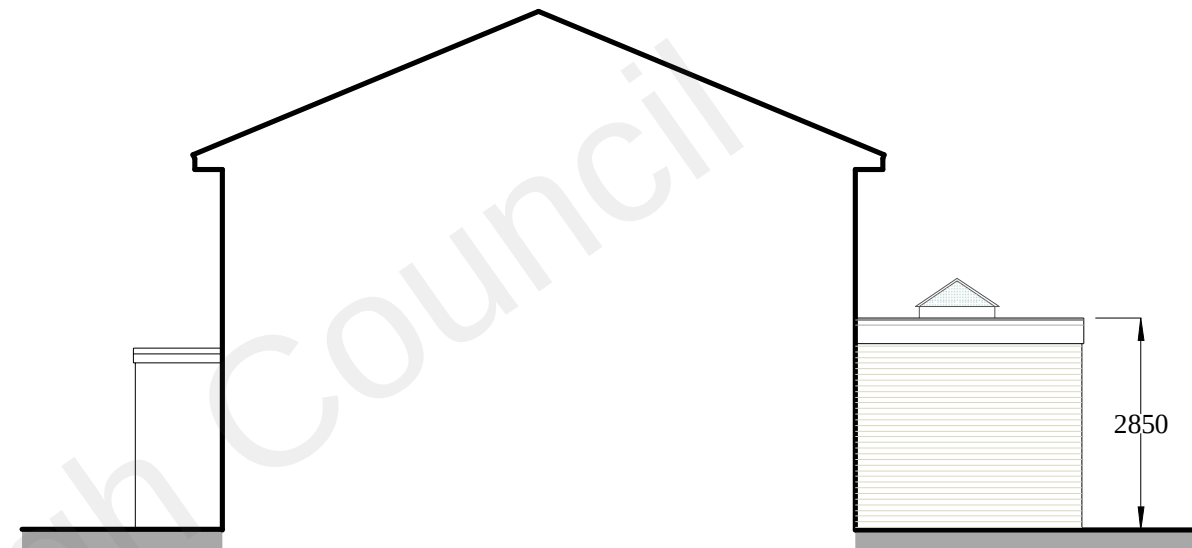

Side Elevation
As Proposed




Side Elevation
As Proposed

White UPVC or
aluminium doors
to match existing

Brickwork to
match existing

Grey felt roof

 



**KENT BUILDING
CONTROL LTD**

rev.	date	amendment
Kent Building Control Ltd 134 High Street Hythe Kent CT21 5LB 01303 656001		
client Mr and Mrs Heerey		
project 122 Highview Vigo DA13 0TQ		
drawing title Proposed Elevations		
scale	1:100	date 18.08.22 drawn by JN
dwg no.	KBC/22/132/05	rev. 0