

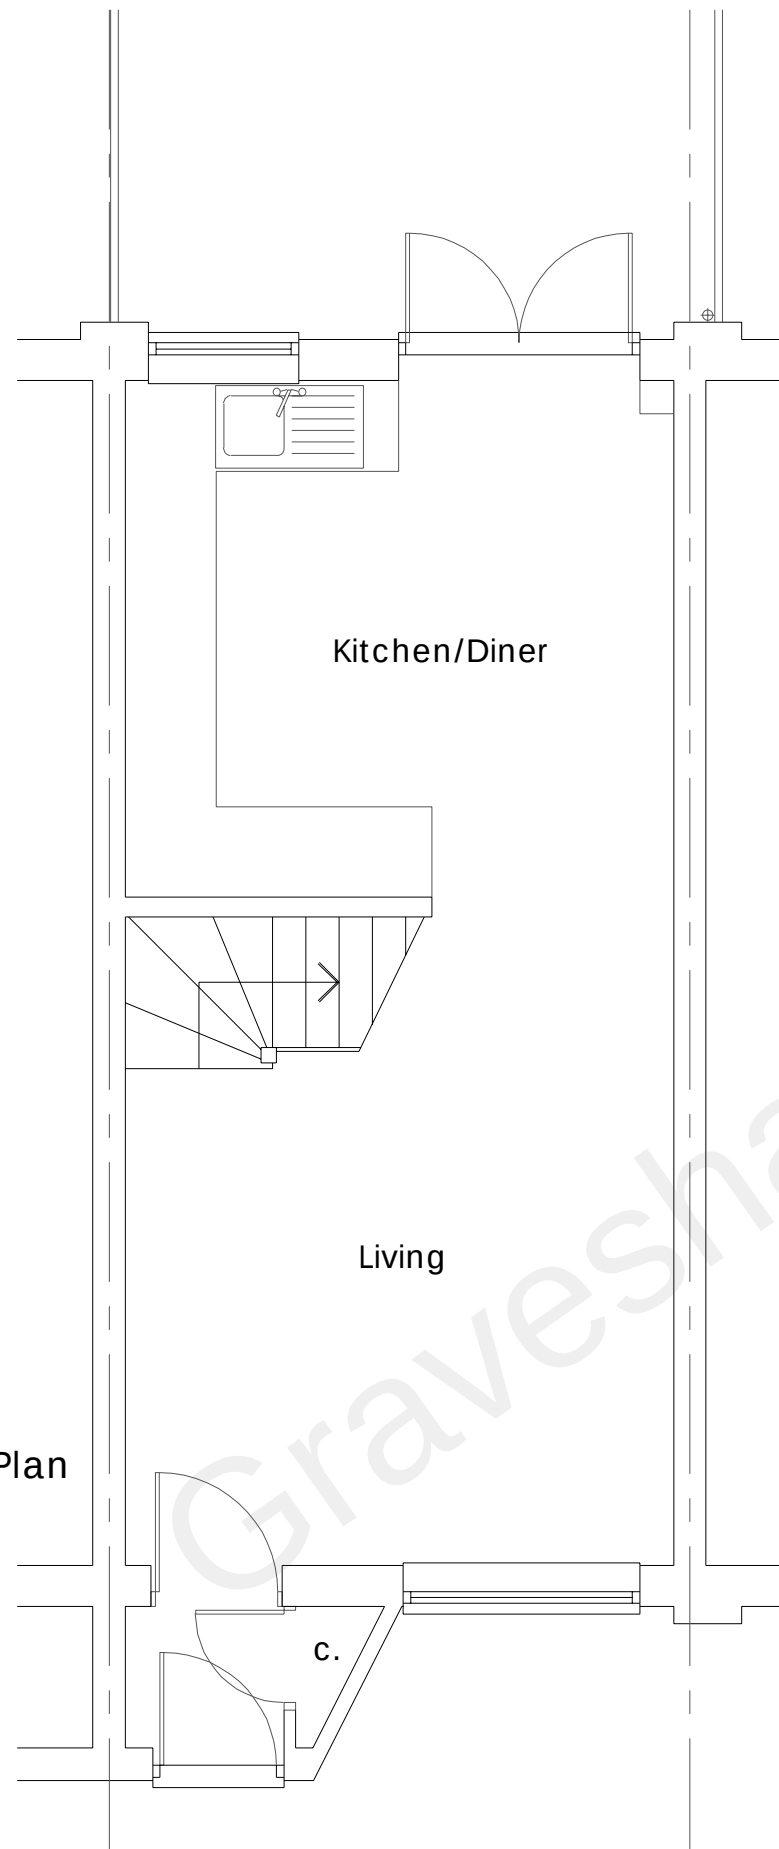


Ground Floor Plan
As Existing

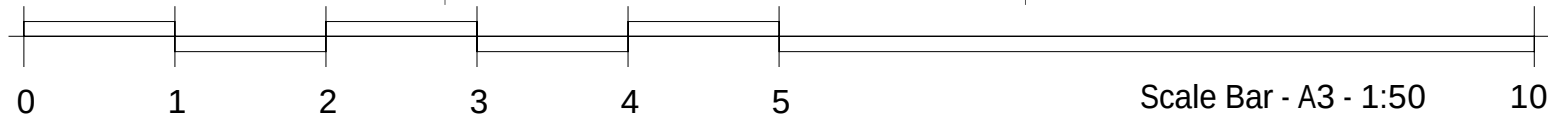


Scale Bar - A3 - 1:100

First Floor Plan
As Existing

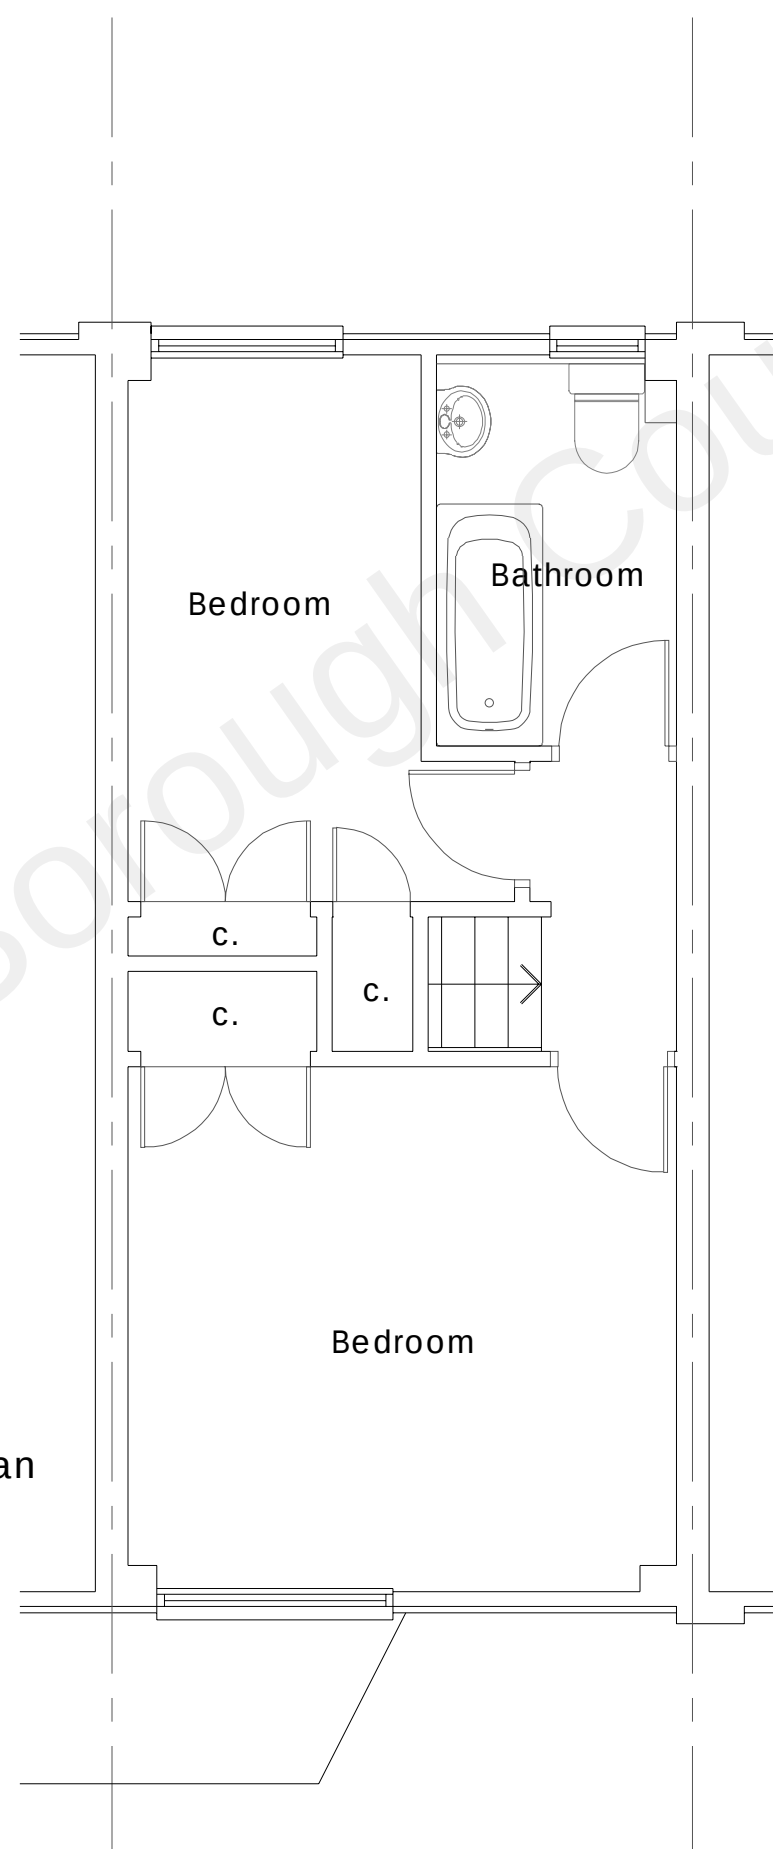

Scale Bar - A3 - 1:50

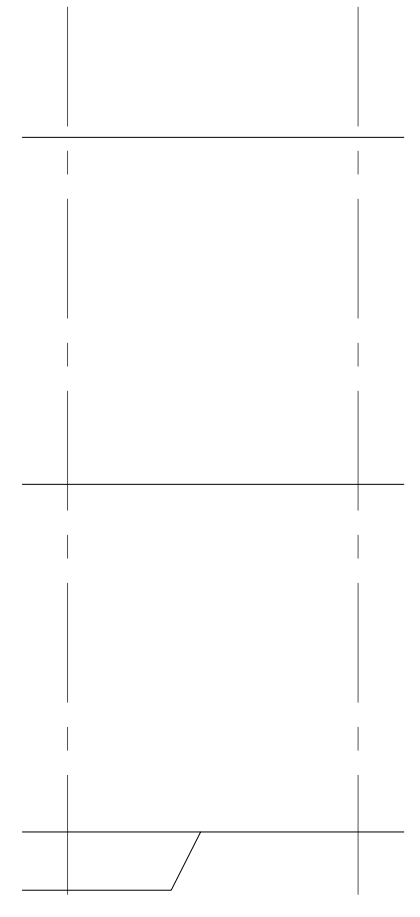

Roof Plan As Existing
Scale 1:100



rev.	date	amendment
Kent Building Control Ltd 134 High Street Hythe Kent CT21 5LB 01303 656001		
client	Mr and Mrs Heerey	
project	122 Highview Vigo DA13 0TQ	
drawing title	Existing Floor Plans	
scale	1:50	date 18.08.22 drawn by JN
dwg no.	KBC/22/132/02	rev. 0