




GROUND FLOOR

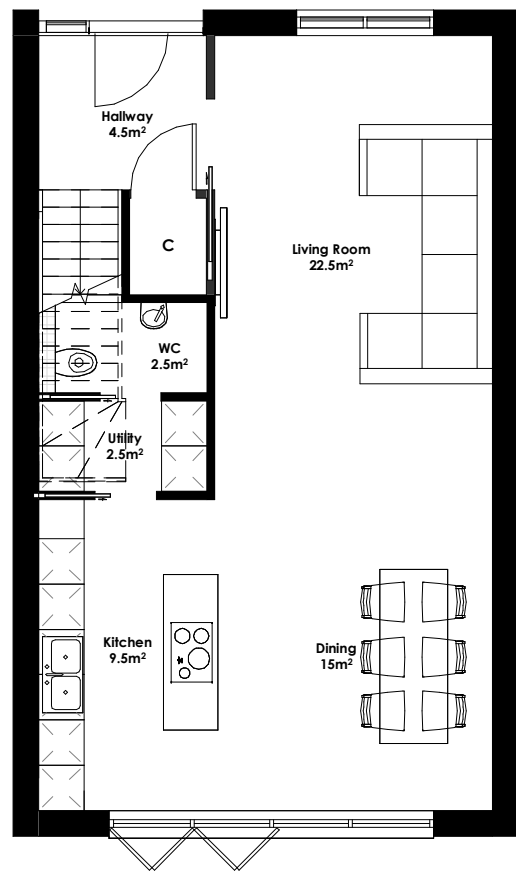


FIRST FLOOR

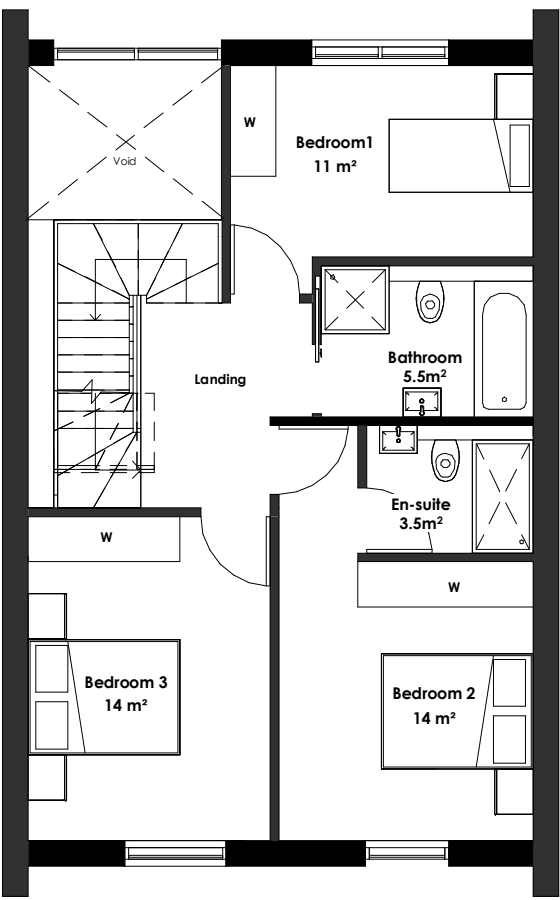


FRONT ELEVATION

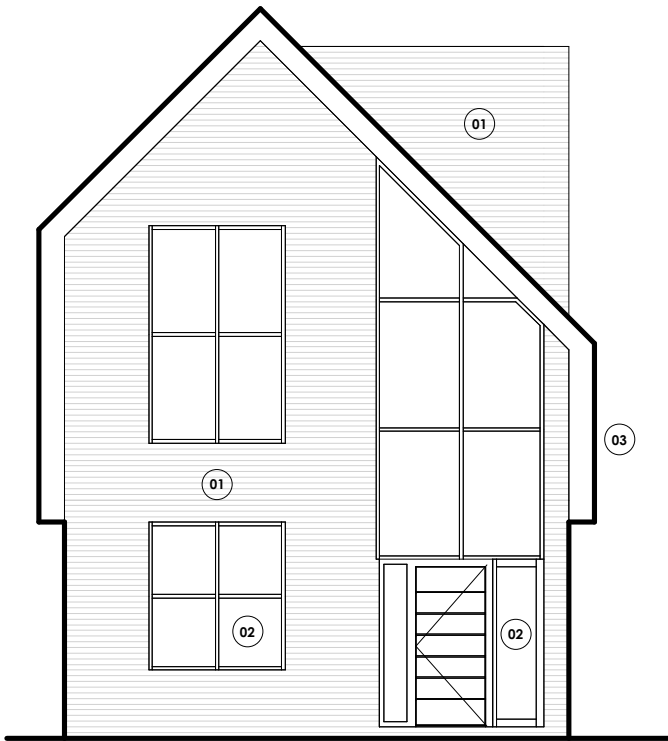


RIGHT ELEVATION

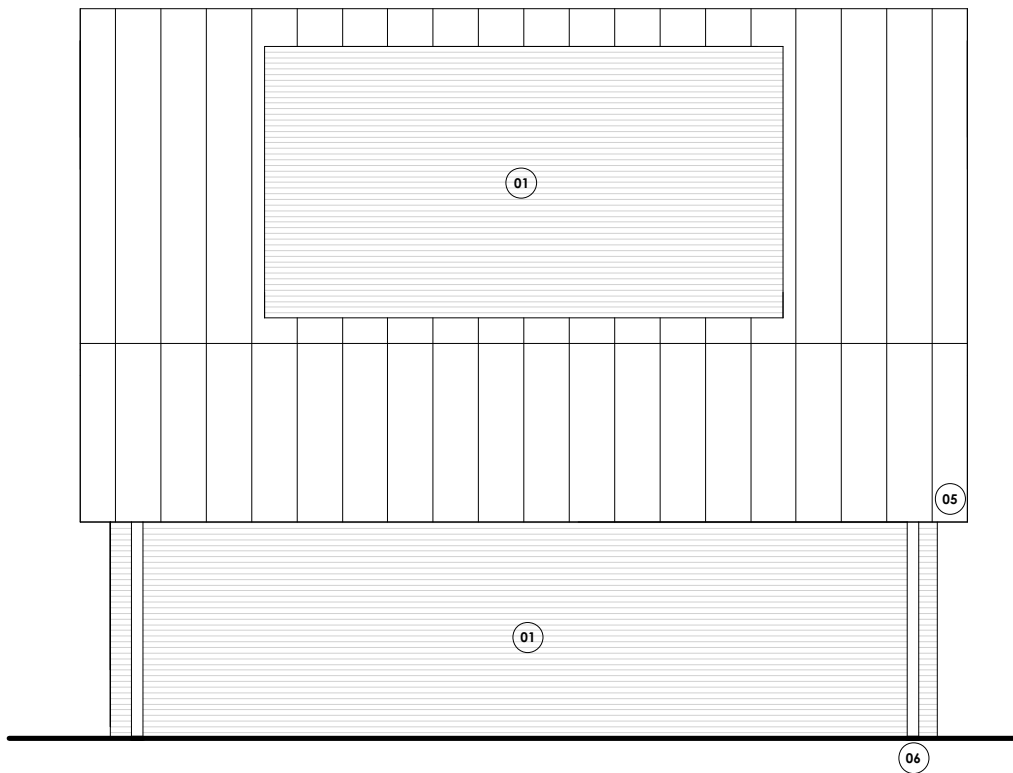


SECOND/ LOFT FLOOR

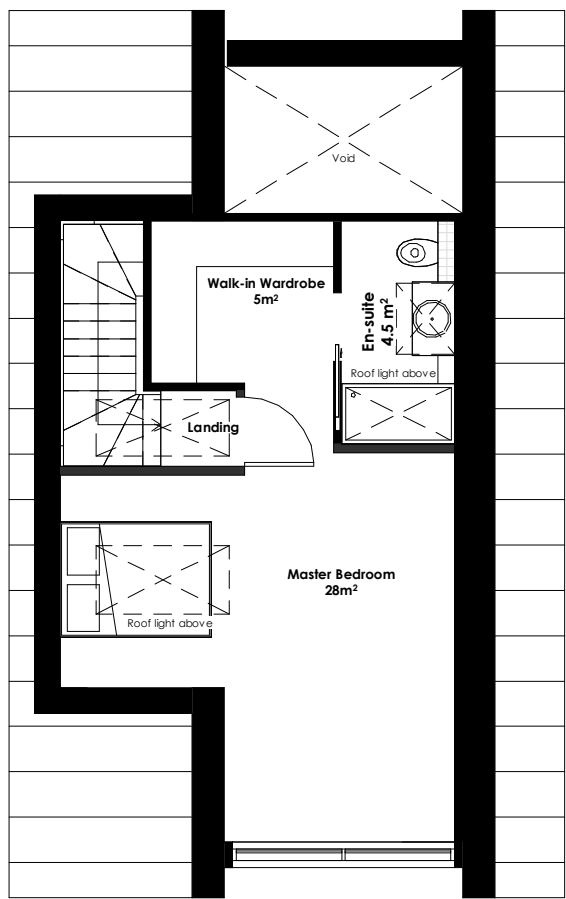


ROOF PLAN

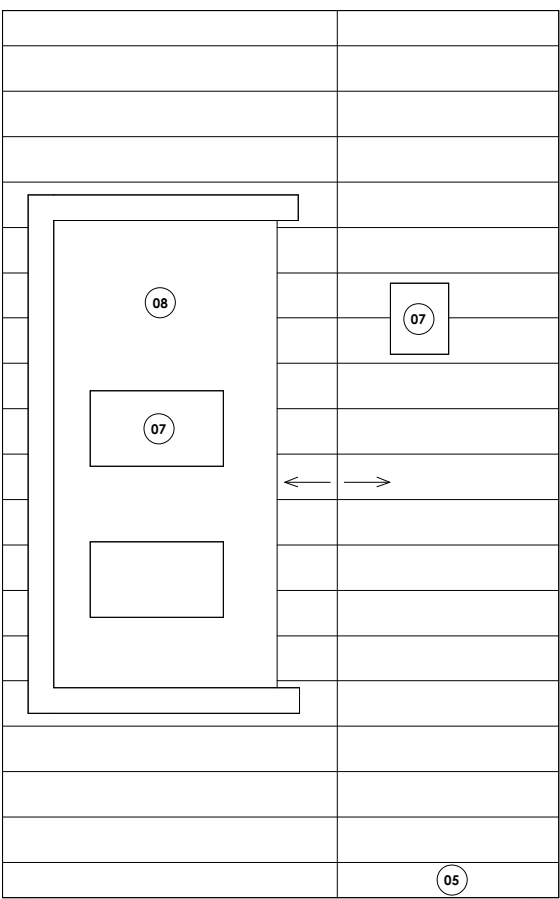



REAR ELEVATION

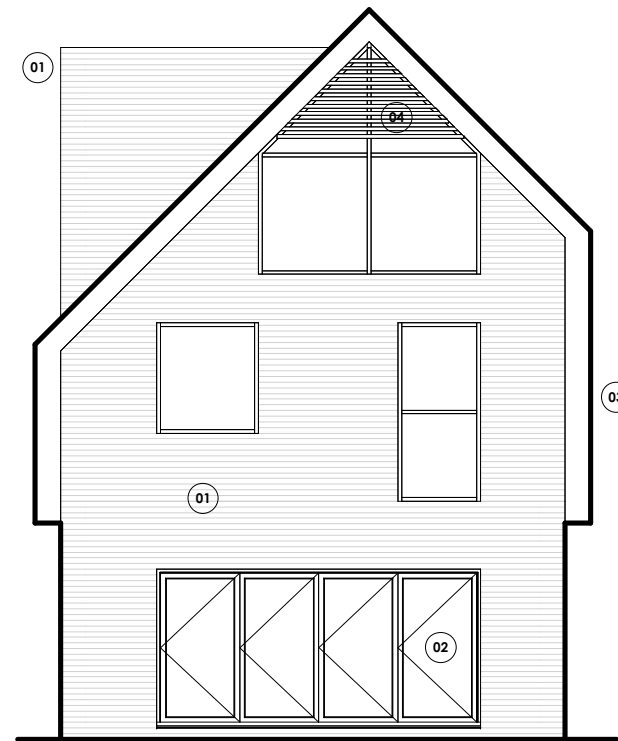



LEFT ELEVATION

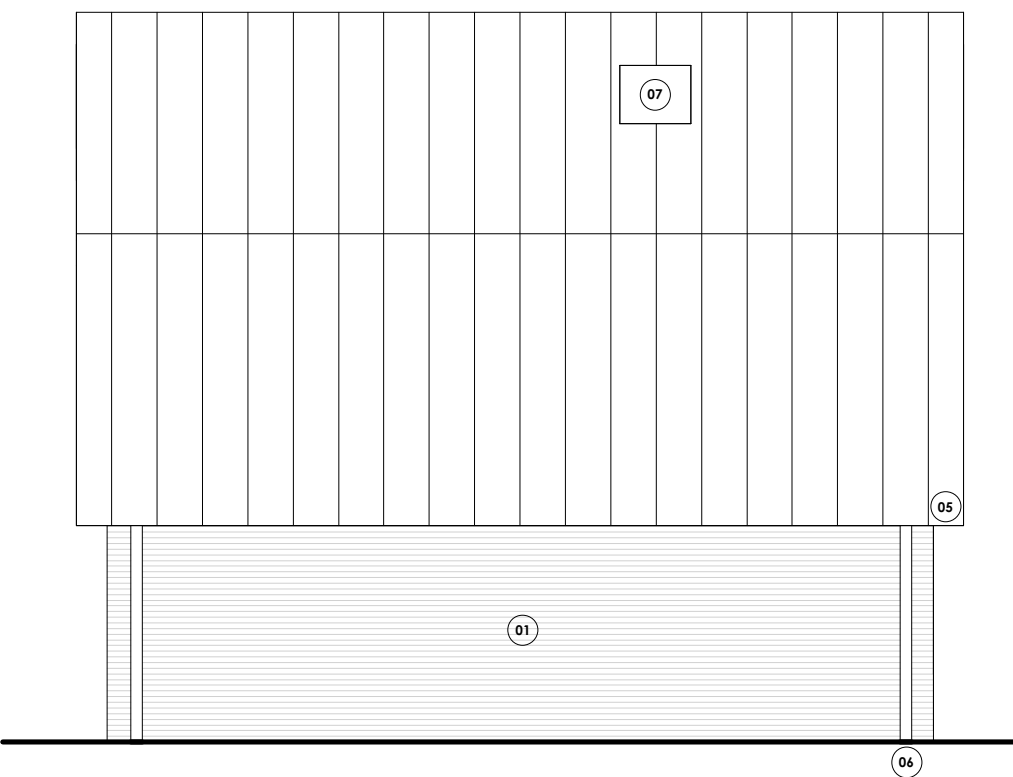

BIN STORE

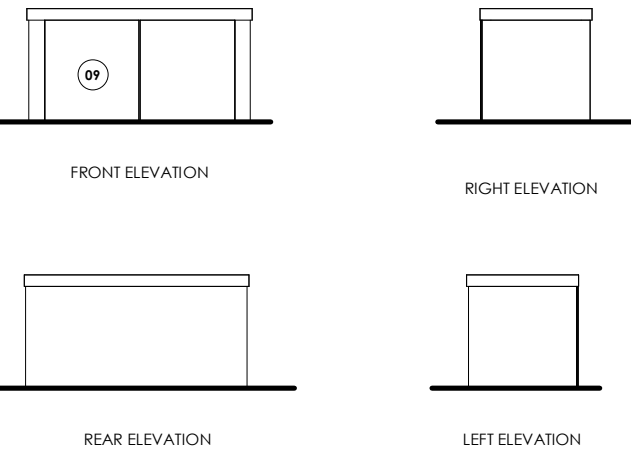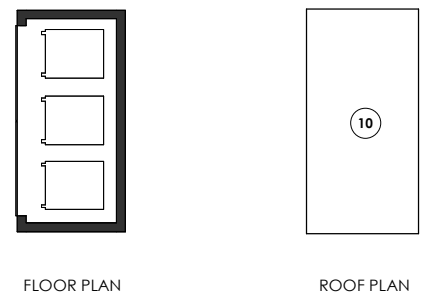


BIKE STORE

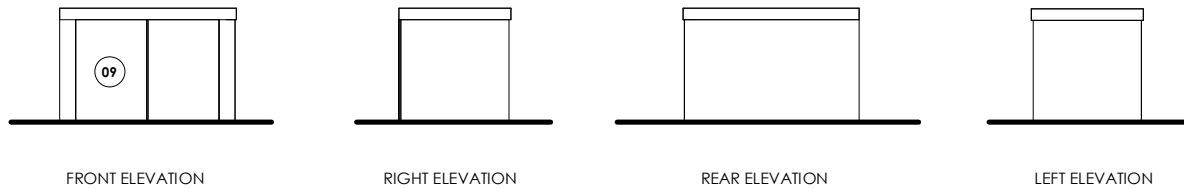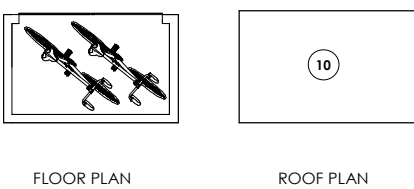


LEGEND OF MATERIALS

- 01 - Red brick, same as the existing building
- 02 - Dark grey aluminium windows, doors and BI-fold doors
- 03 - Dark grey zinc cladding
- 04 - Dark grey aluminium cladding
- 05 - Dark grey zinc roof
- 06 - Dark grey aluminium RWP and gutters
- 07 - Roof light
- 08 - Dark grey flat roof
- 09 - Timber cladding
- 10 - Green flat roof

Revisions

 

NORTH

 

GRAPHIC SCALE: 1:100

Drawing Status

PLANNING

Client

McCormick

Project

The Bridewell

Drawing Title

Proposed Plans and Elevations - Detached House

Drawn By	Checked By	Date
PE/CMY	KH	June 23
Scale (@ A1)	Project Number	
1 : 100	557	
Drawing Number	Rev	
102		