


DG 5 - Rear Eastern Extension Door
Replace draught excluder.
Prepare the surfaces of the existing door and frame removing loose paint only and lightly sand to provide a key.
Re-paint the door and frame internally and externally with Superdec paint or similar breathable paint.


WG9 - Rear Eastern Extension Storm-proof Window
Complete some minor filling and putty repair.
Prepare the surfaces of the existing window removing loose paint only and lightly sand to provide a key.
Re-paint the window internally and externally with Superdec paint or similar breathable paint.

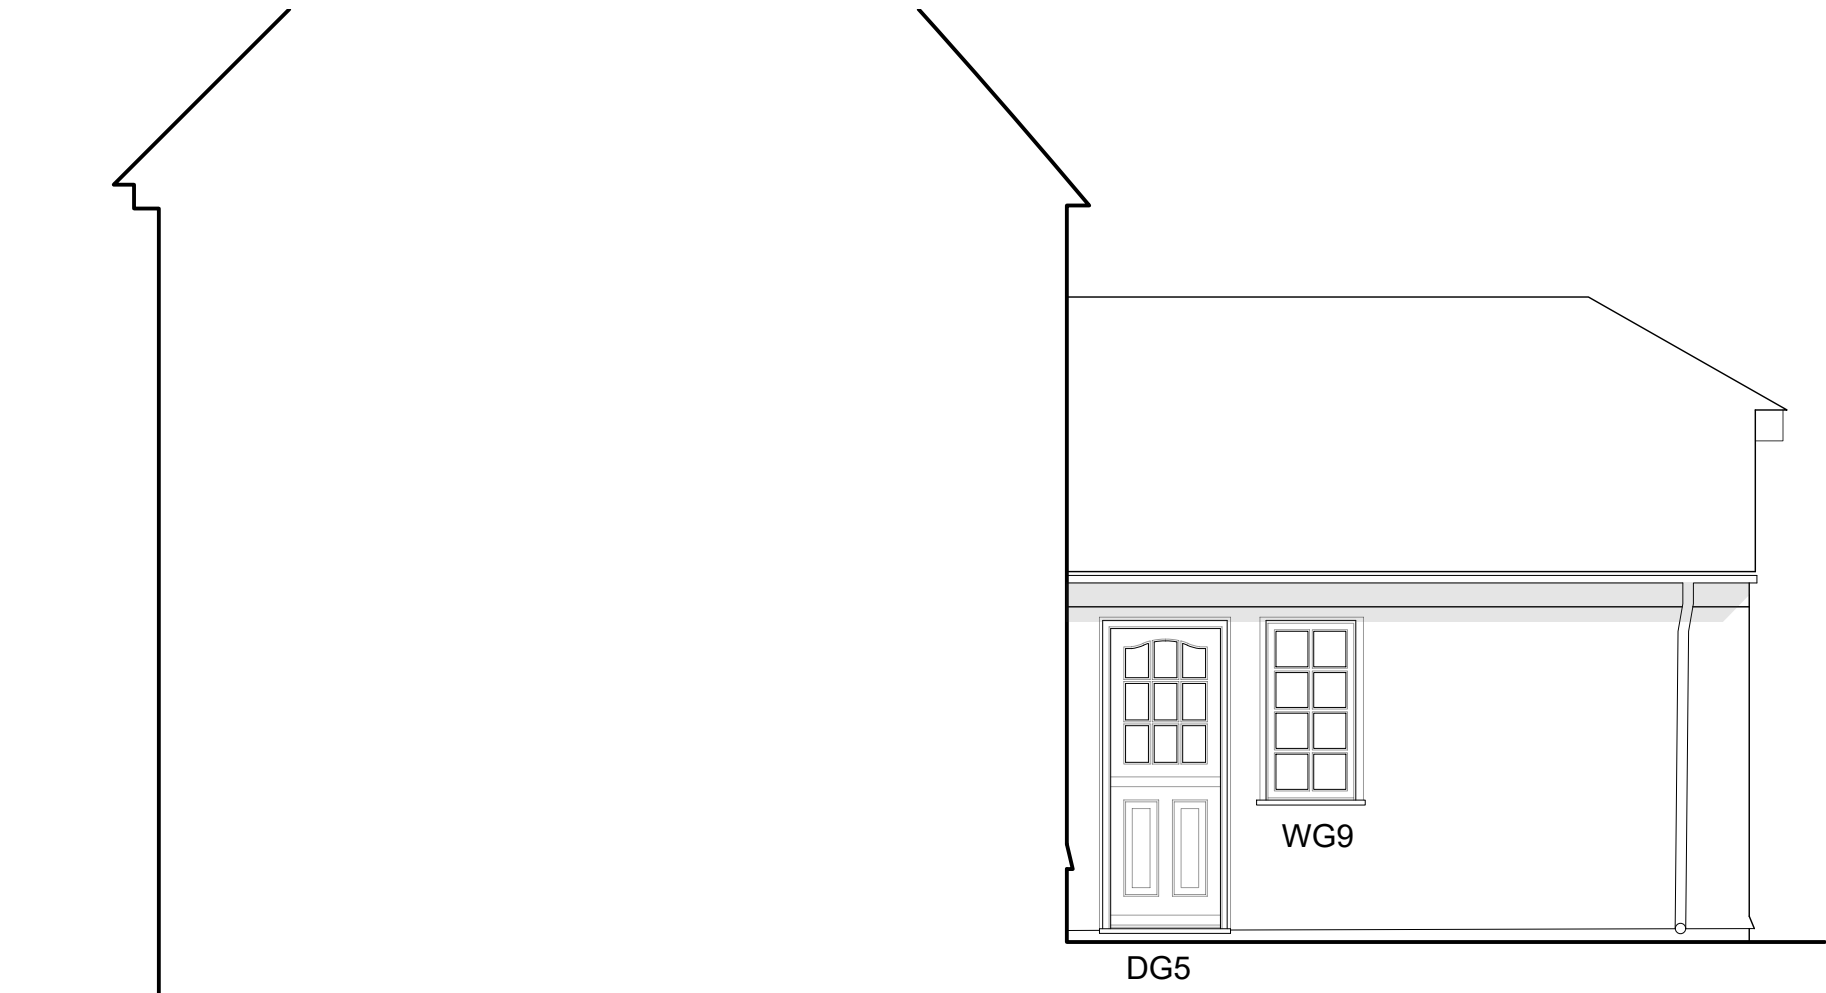

WEST ELEVATION OF EASTERN REAR EXTENSION WITH JOINERY REPAIR
NOTATION - SCALE 1:50


WG 7 - Fixed glazed screen
Remove and replace four damaged sections of glass.
Remove existing and install new glazing beads surrounding the replacement glass.
Sand to provide a key.
Re-paint the window internally and externally with Superdec paint or similar breathable paint.

DG 3 - Door and frame attached to WG7
Remove the ironmongery and set aside.
Remove the door frame and door.
Replace the existing door-frame in a like-for-like manner but constructed in hardwood and re-hang the existing door.
Re-use the removed ironmongery.
Prepare the surfaces of the existing window removing loose paint only and lightly sand to provide a key.
Re-paint the door and frame internally and externally with Superdec paint or similar breathable paint.

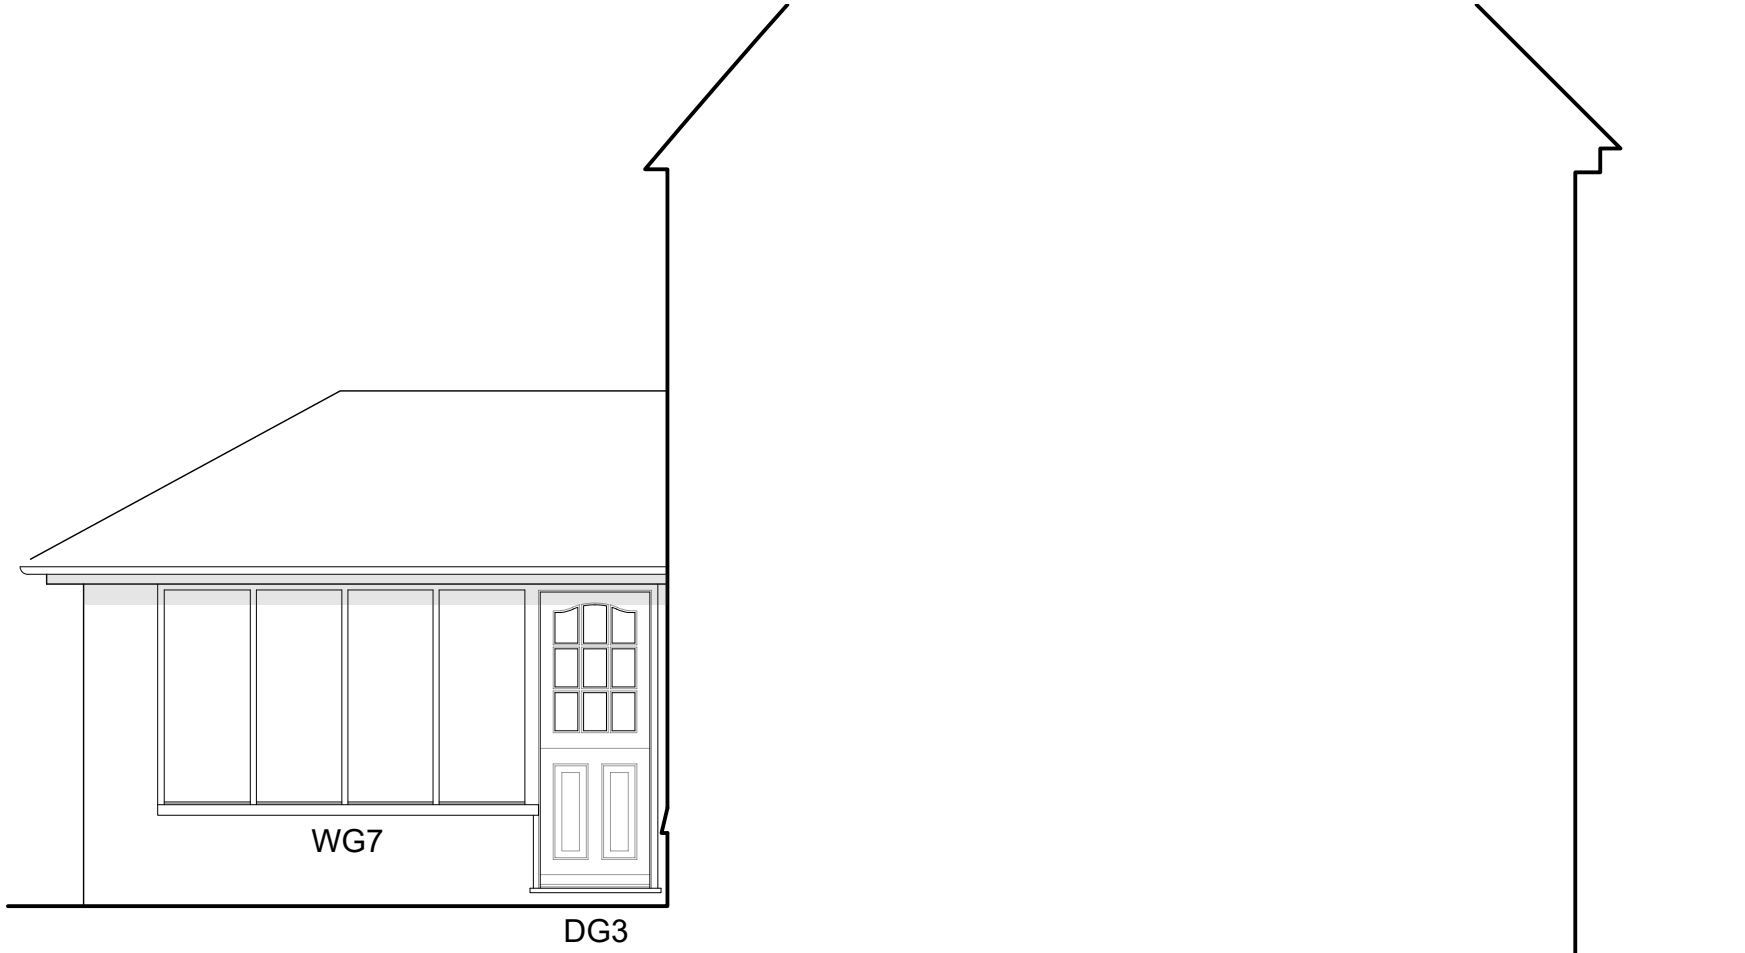

EAST ELEVATION OF WESTERN REAR EXTENSION WITH JOINERY REPAIR
NOTATIONS - SCALE 1:50

Replacement dormer construction and WS2
Replacement dormer to be constructed from treated softwood. The roof will be pitched to match the house with a hipped end and finished in hand-made tiles to match the house. The roof is proposed to be insulated at ceiling level and the walls insulated between studs and over the inside of the studs. Both the ceiling and walls will be plaster-boarded and skimmed with gypsum plaster internally. The dormer cheeks and dormer front are proposed to be vertically tile-hung in hand-made clay tiles with clay corner tiles.
WS2 is proposed to be constructed in hardwood with slim double-glazing units between glazing bars, painted internally and externally with Superdec paint or similar breathable paint.

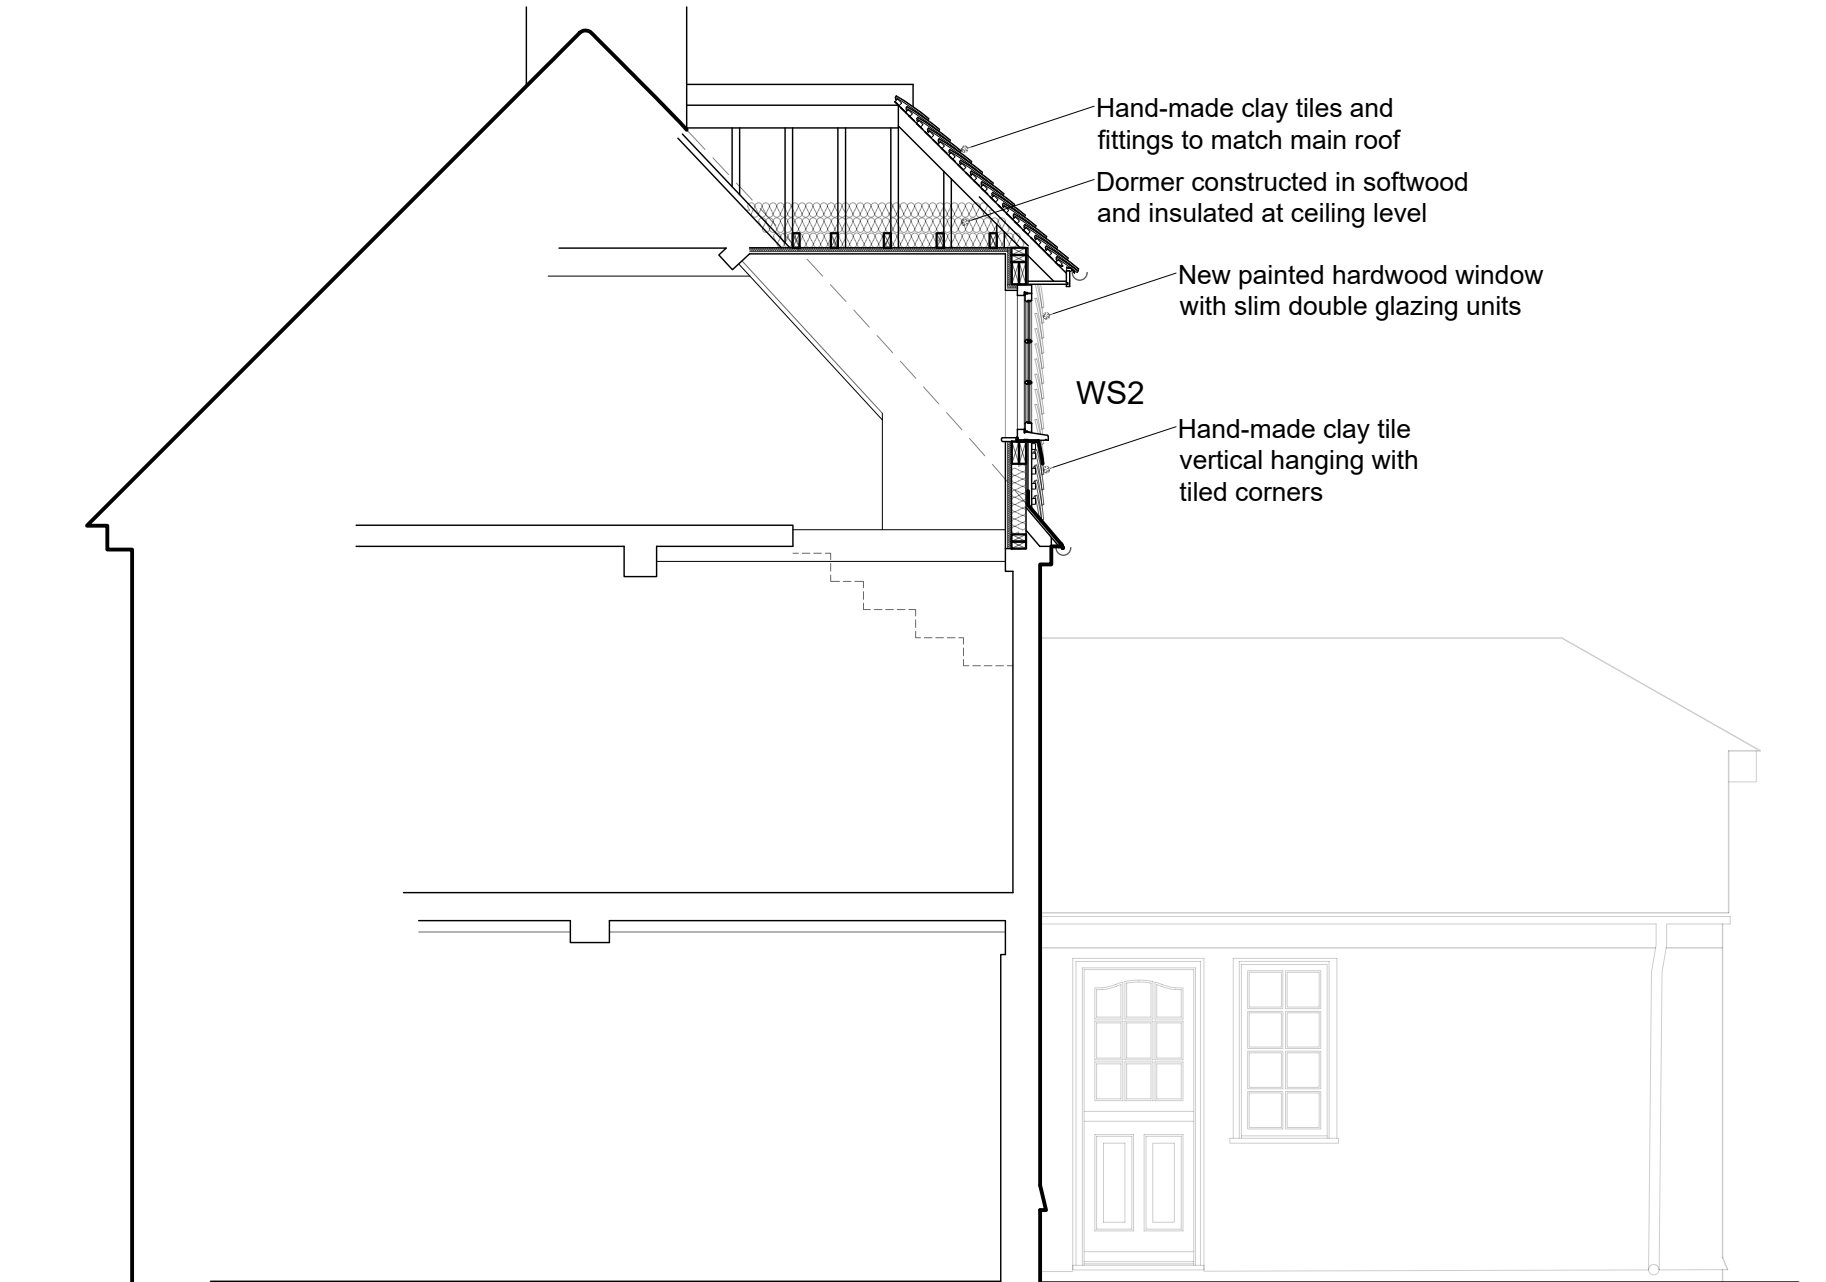

PARTIAL SECTION THROUGH BUILDING SHOWING PROPOSED DORMER
SCALE 1:50



NOTES: PLANNING DRAWINGS

SCALE FOR
PLANNING
PURPOSES ONLY.
ALL DIMENSIONS
AND LEVELS SHOWN
ARE TO BE
CHECKED ON SITE
PRIOR TO
COMMENCEMENT
OF WORK.
THIS DRAWING
SHOULD NOT BE
USED OTHER THAN
FOR ITS INTENDED
PURPOSE.

DESCRIPTION	
PROPOSED (HIDDEN) EAST AND WEST ELEVATIONS OF REAR EXTENSIONS AND SECTION THROUGH DORMER	
LOCATION NURSTEAD HALL	DRG No. PP-18Q-08
NURSTEAD LANE	REV A
LONGFIELD HILL	SCALE 1:50 @ A2
KENT, DA3 7AN	DATE MAY 2023
CLIENT MR & MRS HOLM	SIG RP

COPYRIGHT
This drawing has been compiled by and is the sole property of Anthony Hicks Ltd and as such cannot be copied, duplicated, reproduced or its contents used in any way, without prior written authority



ANTHONY HICKS
TRADITIONAL OAK BUILDINGS

JESSAMINE FARM, OLD ROMNEY, KENT TN29 9SG
Tel: 01797 366895 Fax: 01797 361895
www.anthony-hicks.com