


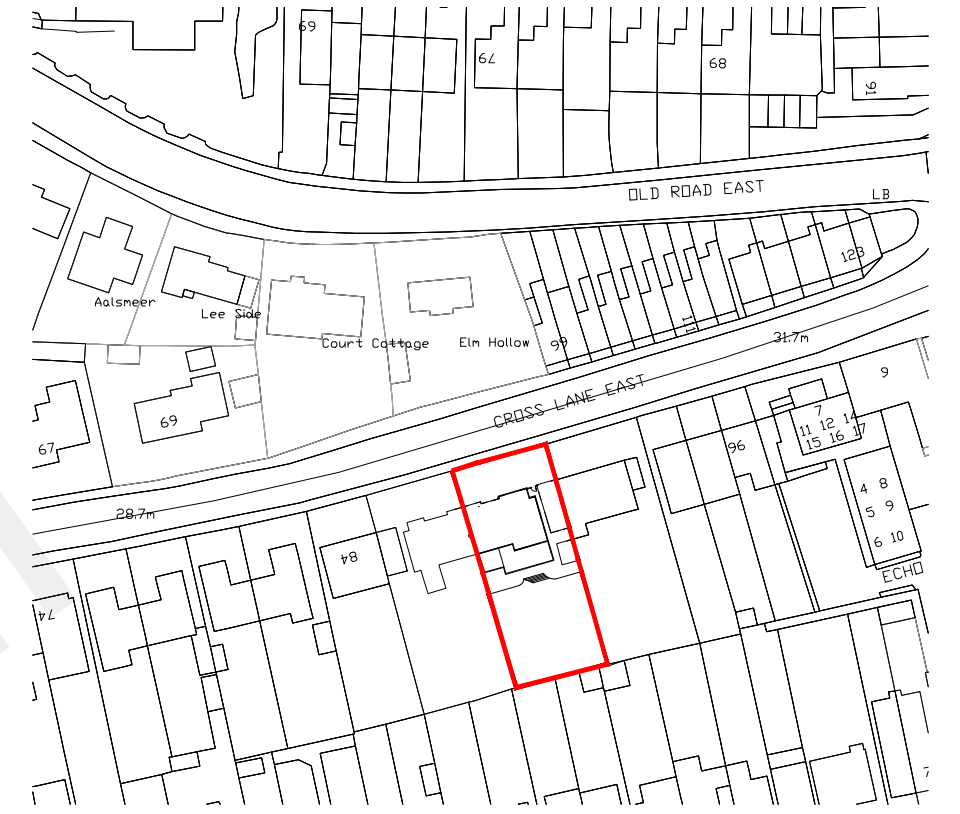


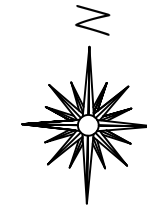

Existing Site Plan 1:1250

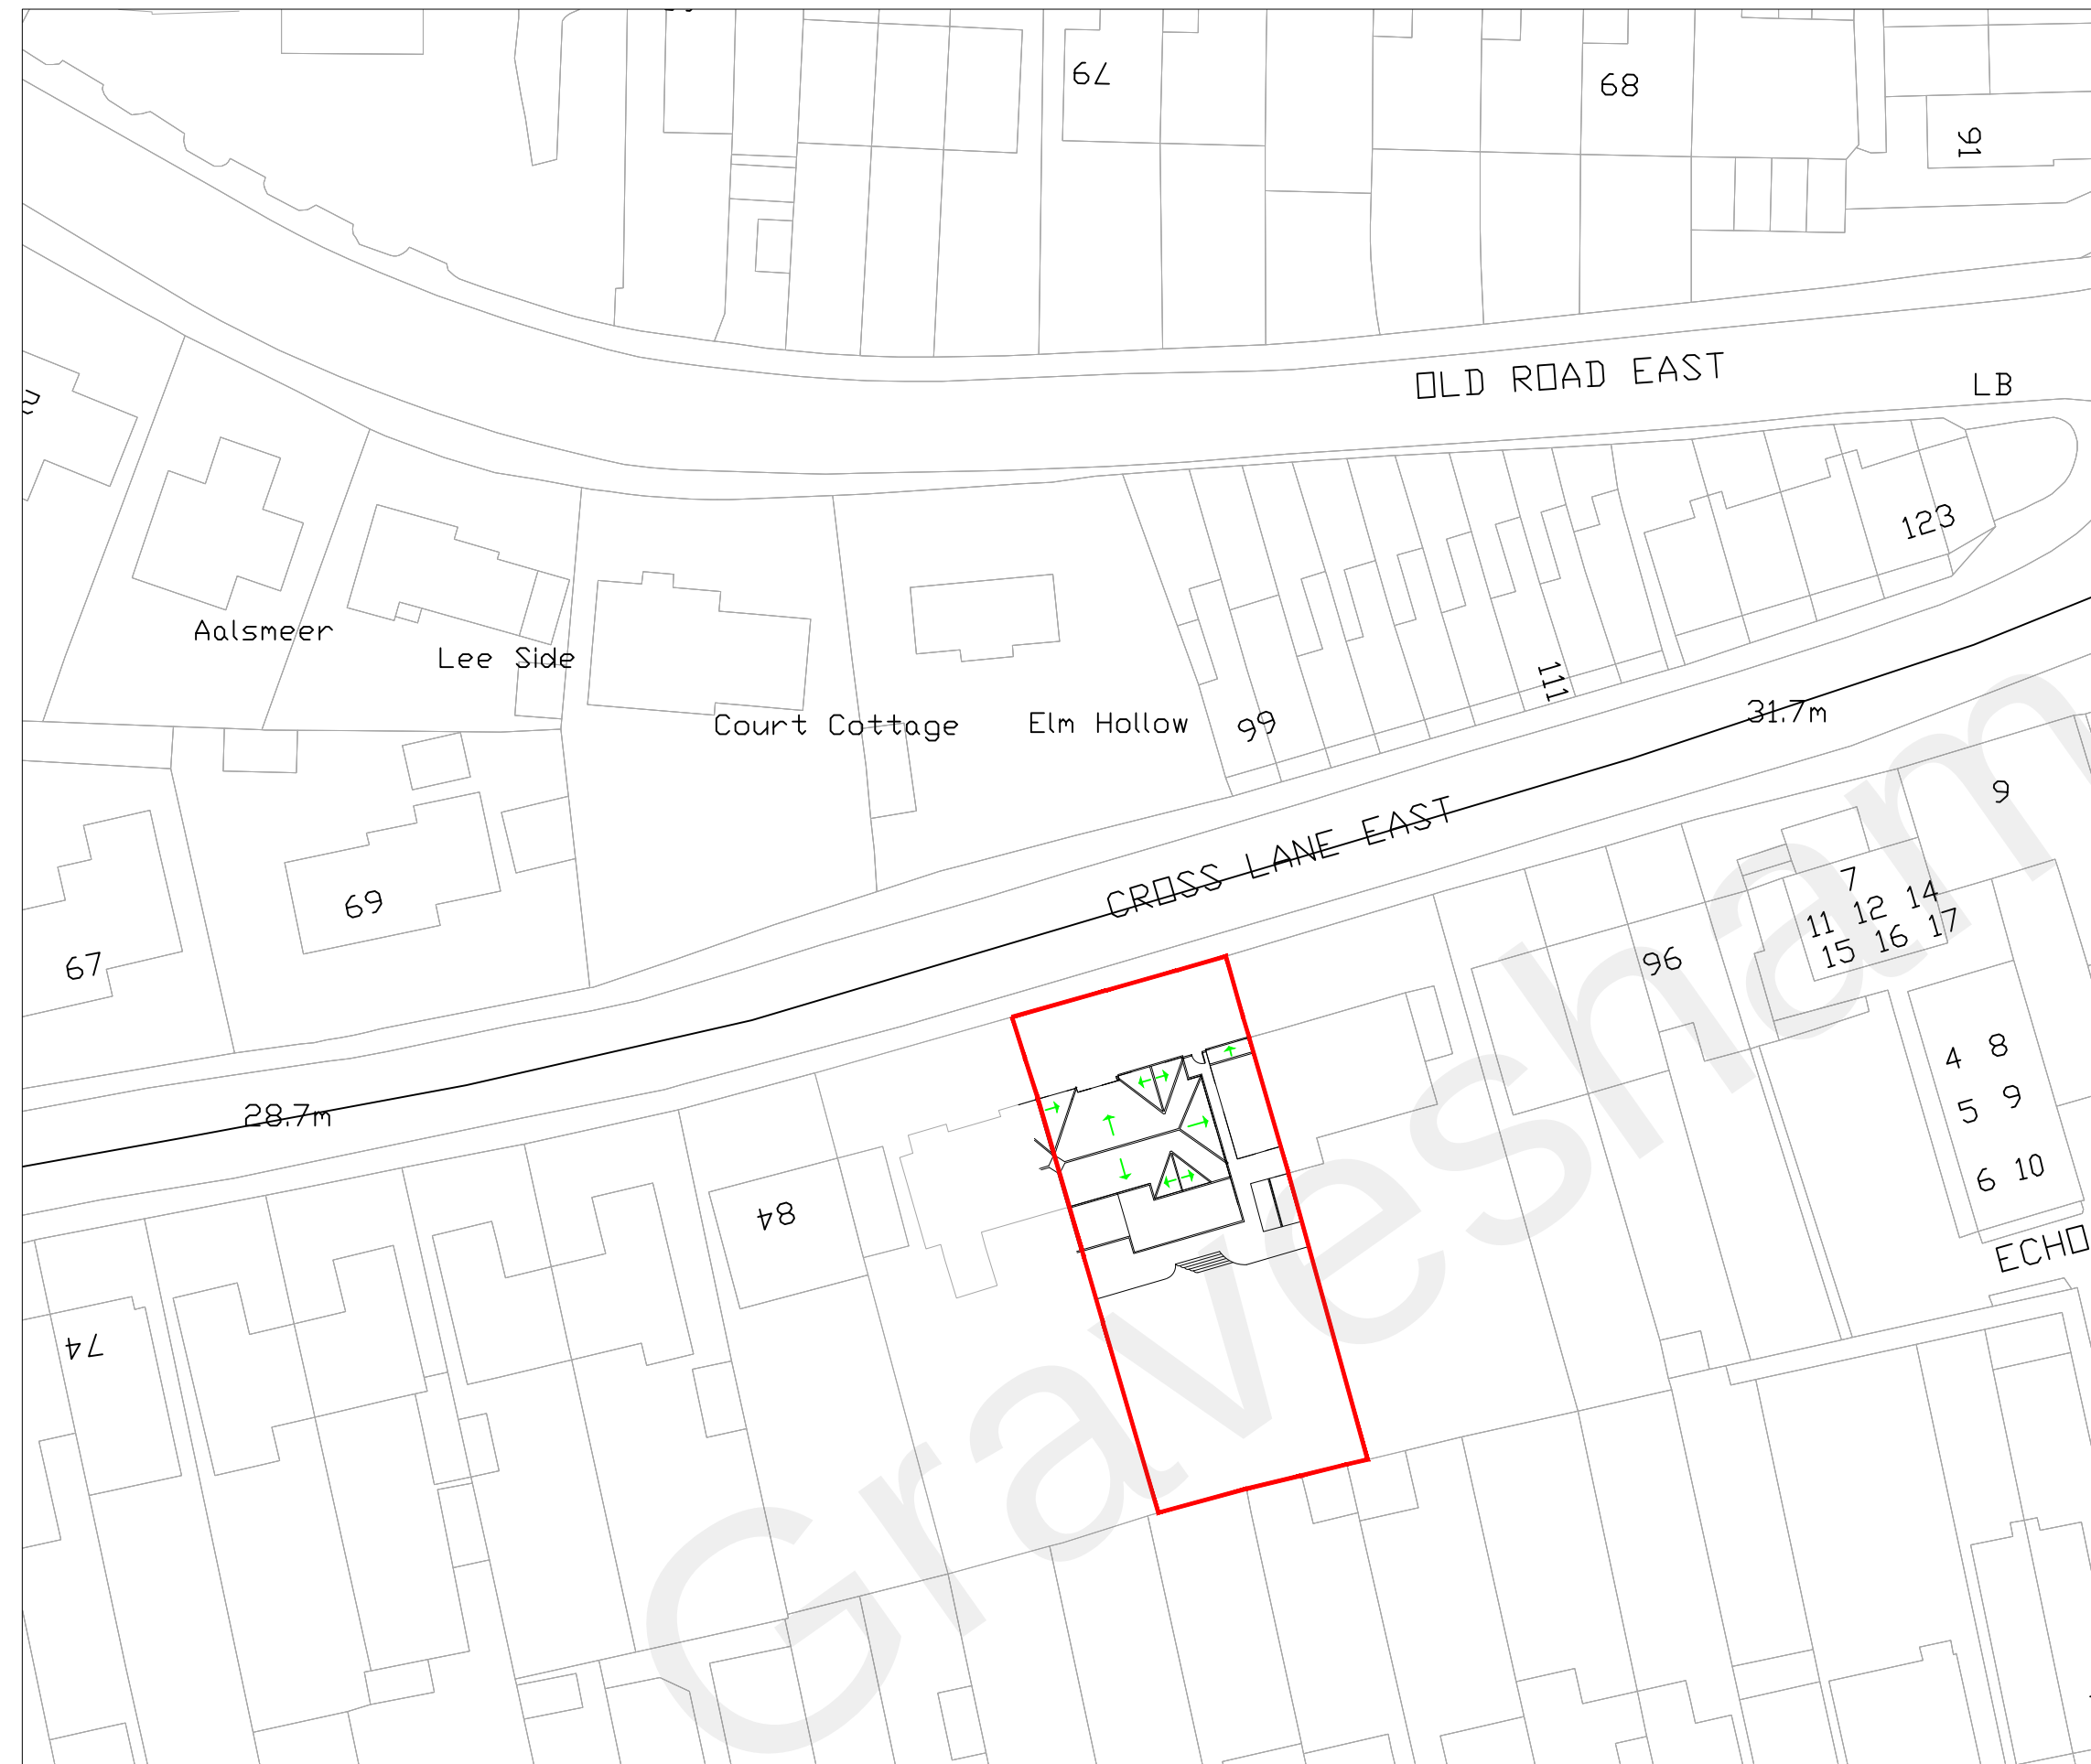


Existing Block Plan

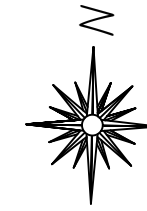

Proposed Block Plan

Scale 1:500

 

Householder
Application

B1	ISSUED TO GRAVESHAM	20.04.21	MC
Rev		Date	By
			
			
www.designerplan.co.uk			
OFFICE 48, 95 WILTON ROAD, VICTORIA, LONDON, SW1V 1BZ T: 07940121222			
Job Title 88 CROSS LANE EAST GRAVESEND DA12 5HB			
Drawing Title Block Plans			
Scale 1:500 @ A1	Date MAY ' 21	Drawn By MC	
Job No. 515-1000-990	Dwg No. P01	Rev P1	