






Existing Front Elevation

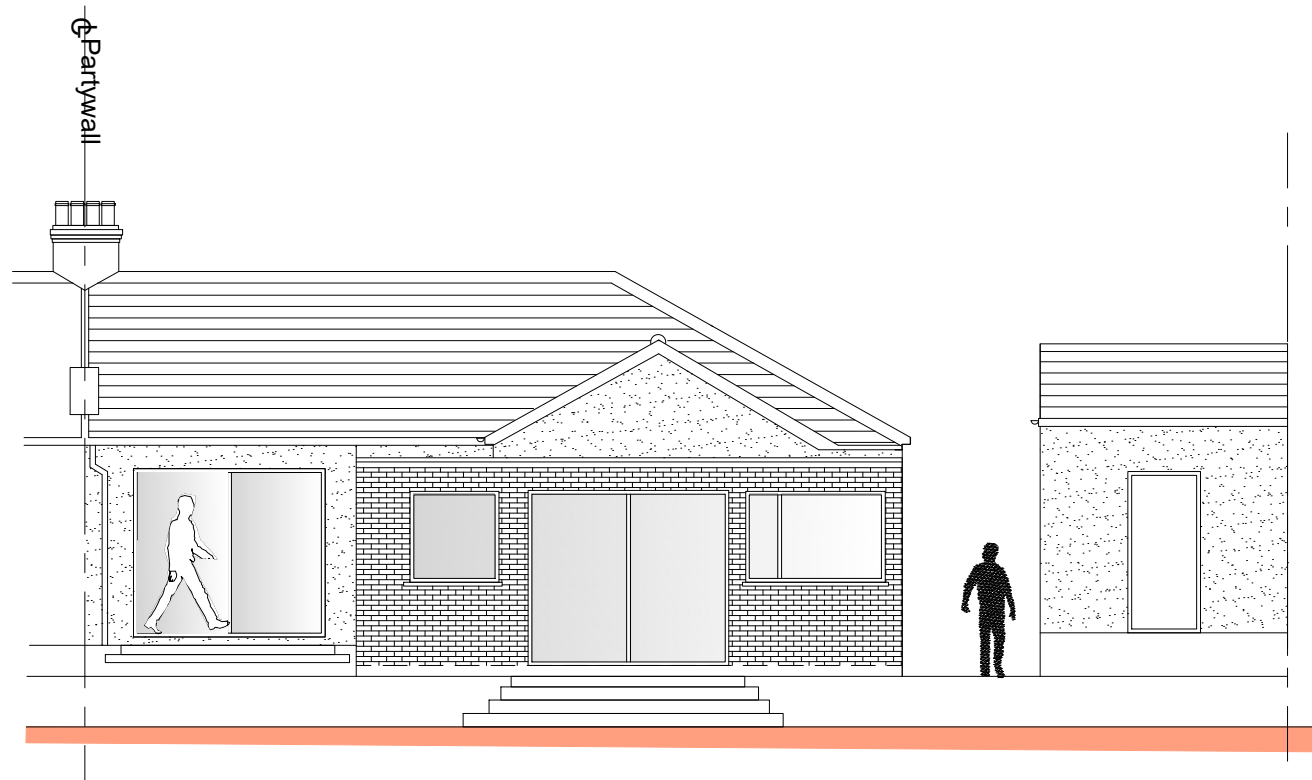


Existing Rear Elevation

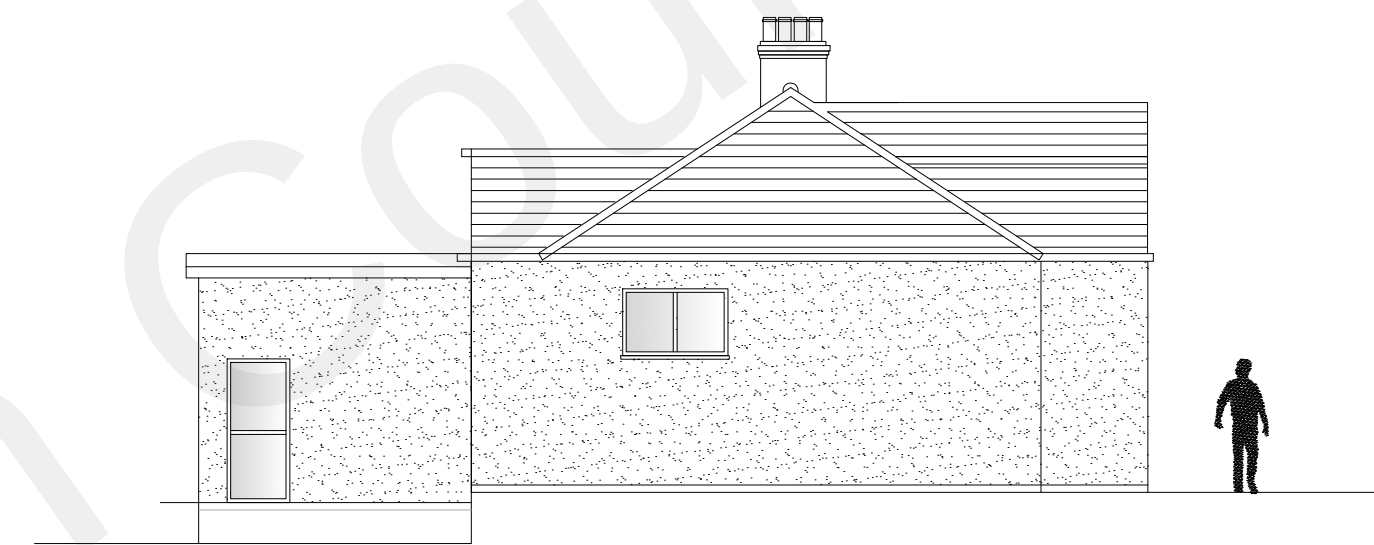


Existing Side Elevation

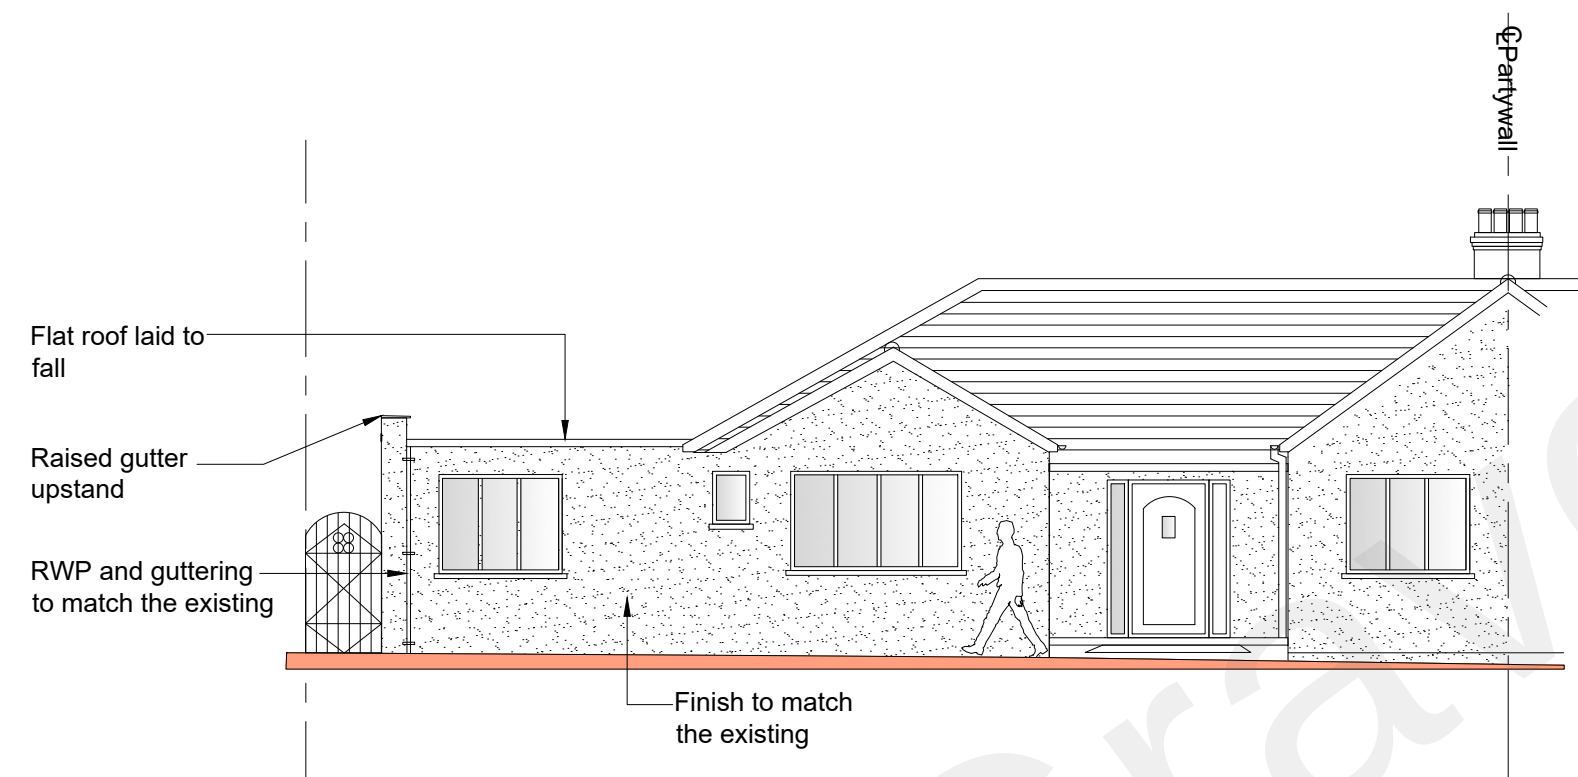


Proposed Front Elevation

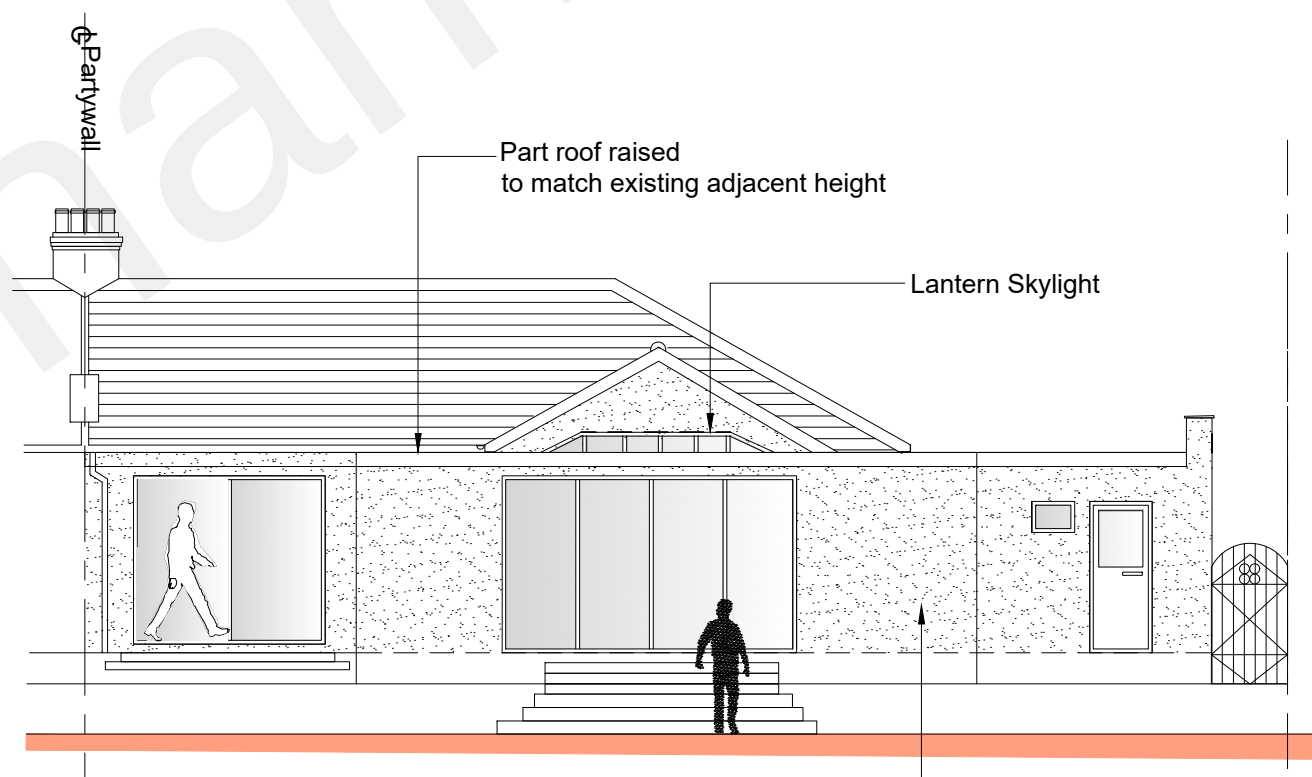

Proposed Rear Elevation

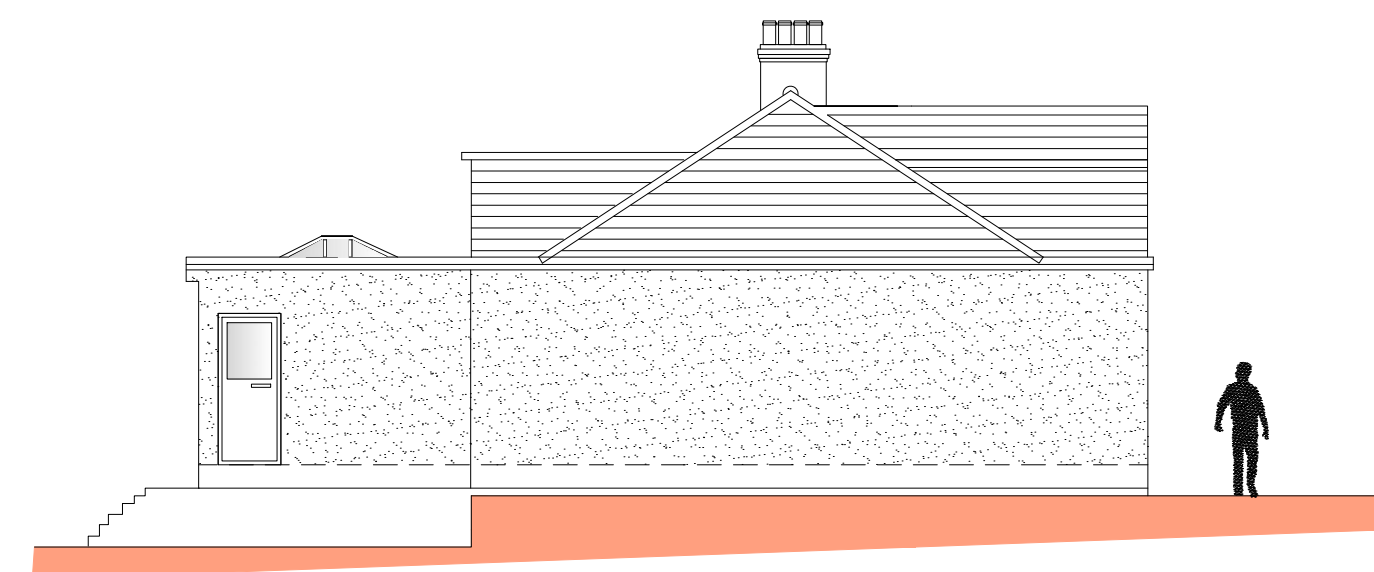


Proposed Side Elevation

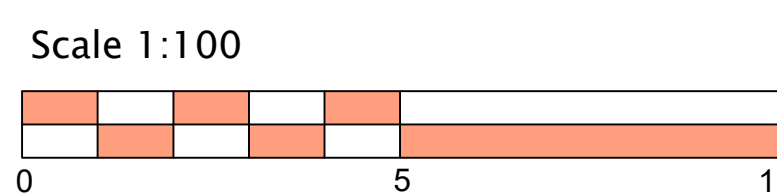

Householder
Application

B1	ISSUED TO GRAVESEND	15.01.22	MC
Rev		Date	By

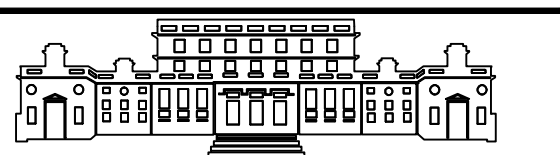

www.designerplan.co.uk

OFFICE 48, 95 WILTON ROAD, VICTORIA, LONDON, SW1V 1BZ
T: 07940121222

Job Title
**88 CROSS LANE EAST
GRAVESEND DA12 5HB**

Drawing Title
Internal Refurb and Side Extension

Scale 1:100 @ A1	Date JAN ` 22	Drawn By MC
---------------------	-------------------------	-----------------------

Job No. 515-1000-992	Dwg No. P02	Rev P1
--------------------------------	-----------------------	------------------