






Existing Ground Floor Plan

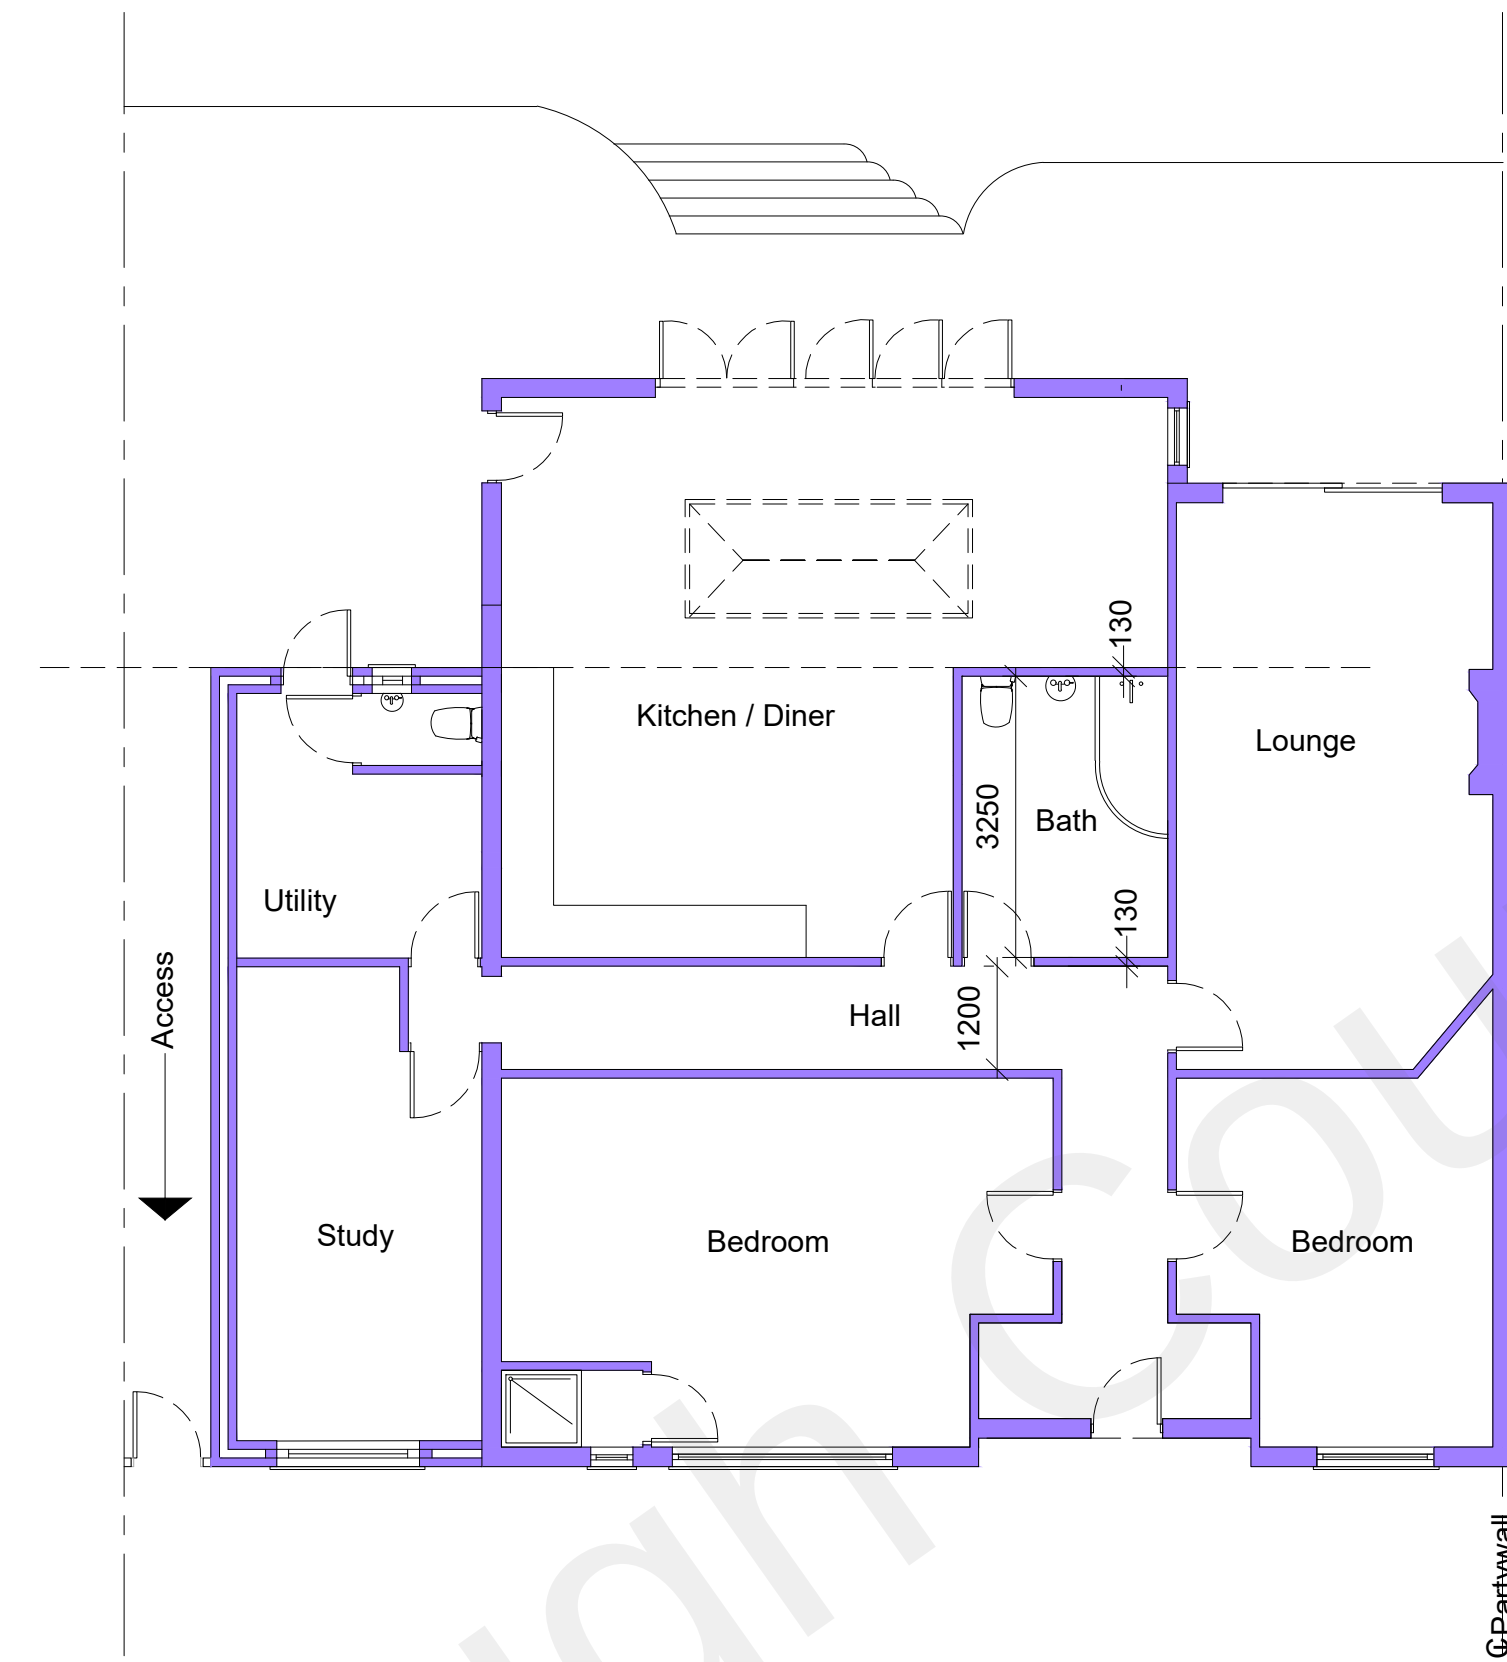


Proposed Ground Floor Plan

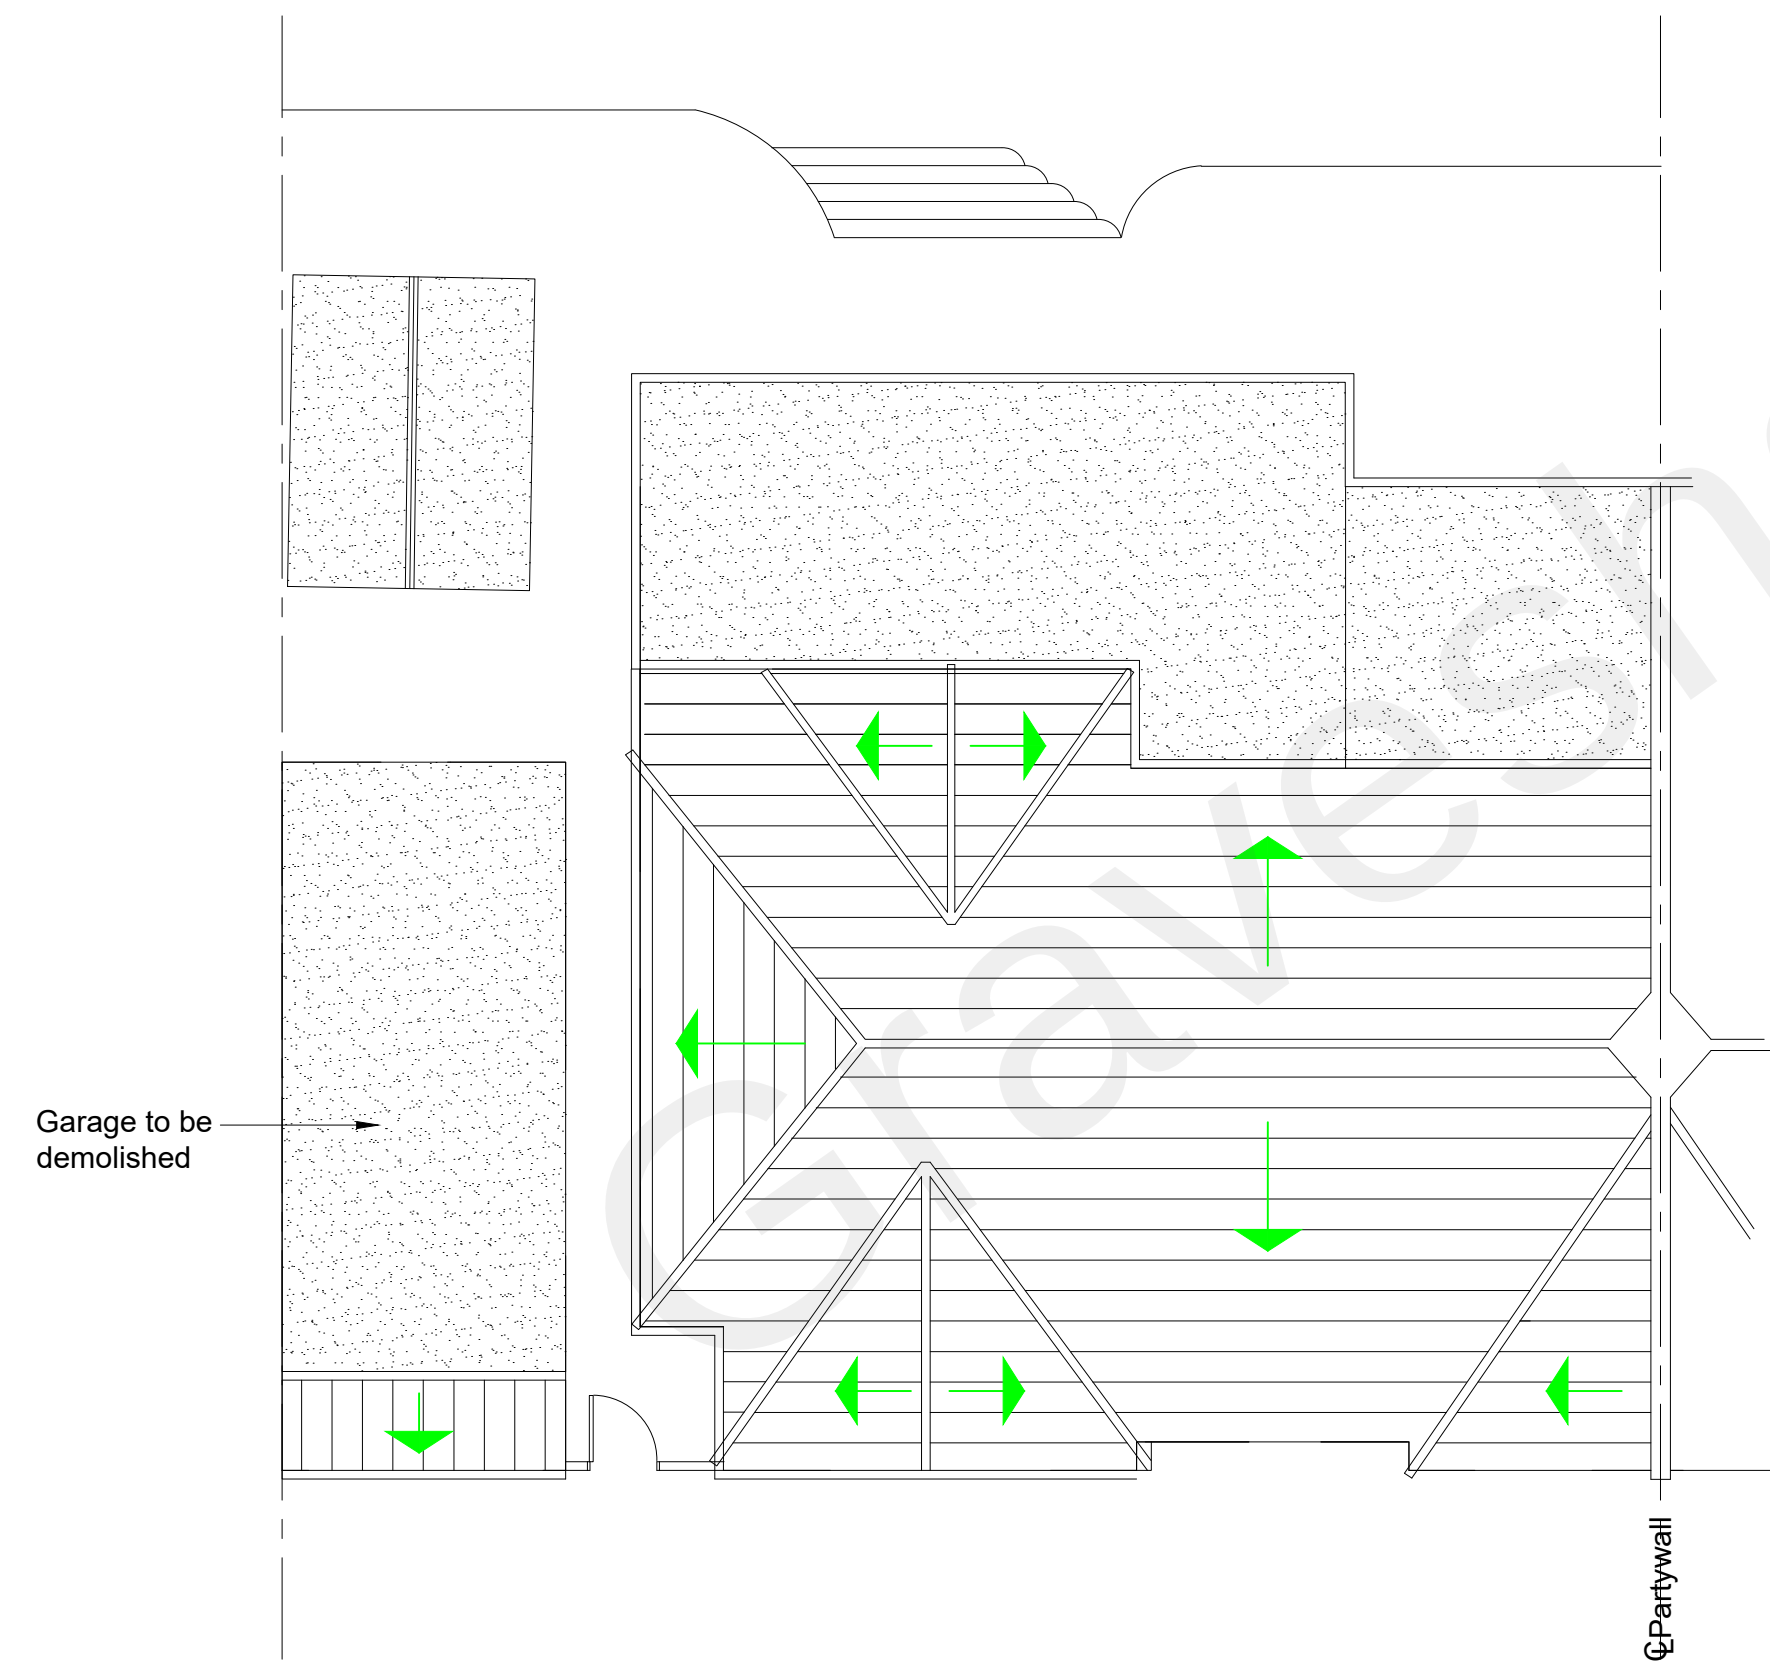

Existing Roof Plan

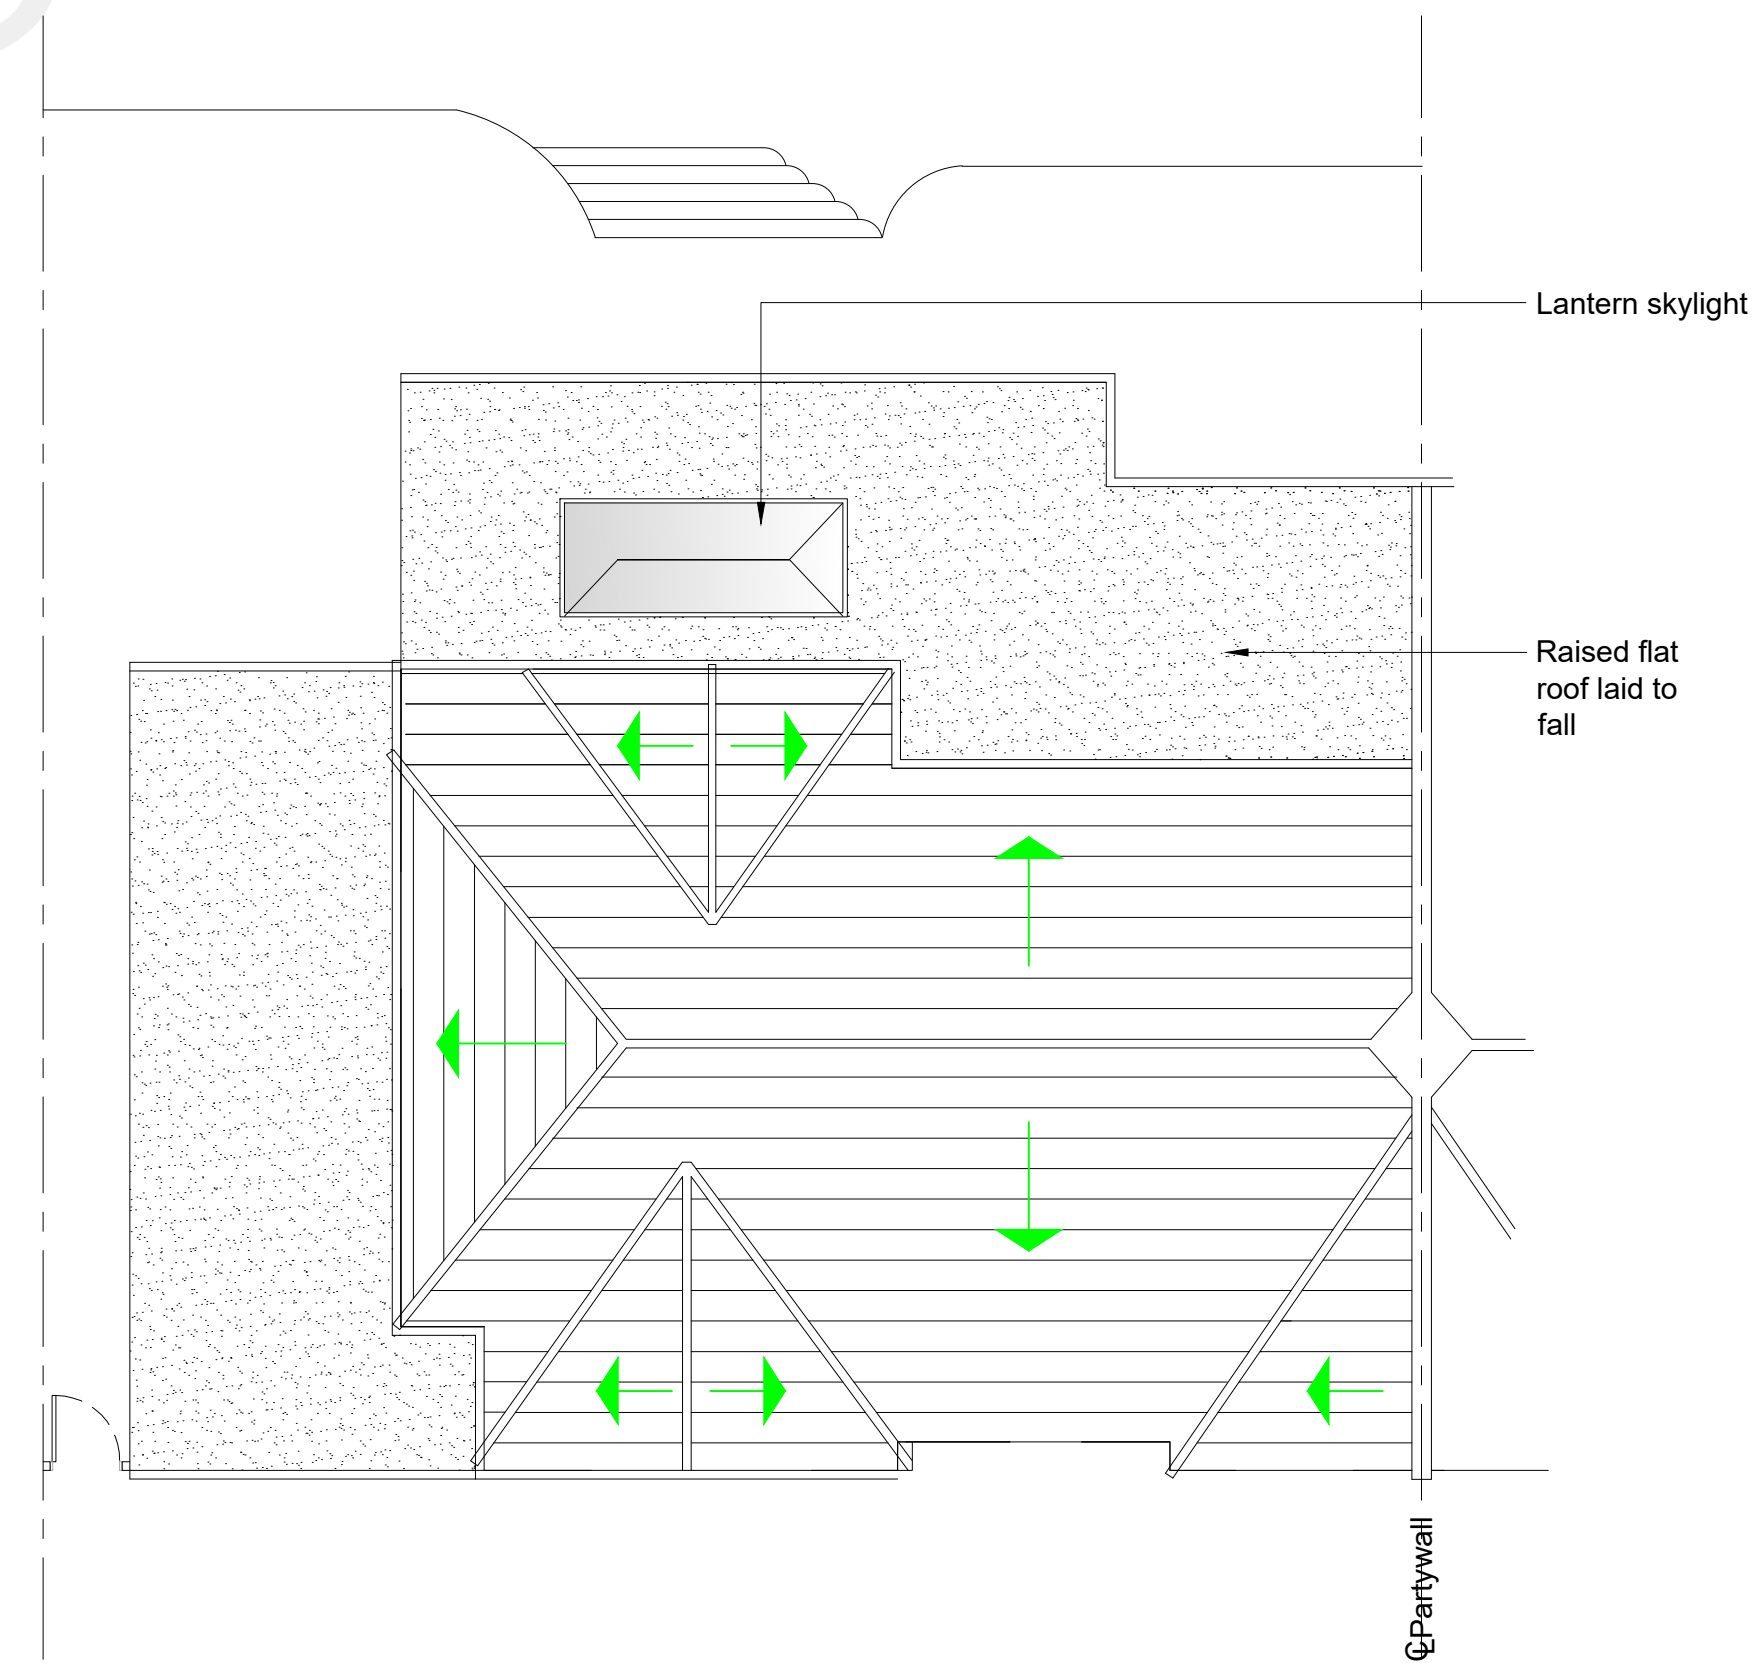


Proposed Roof Plan

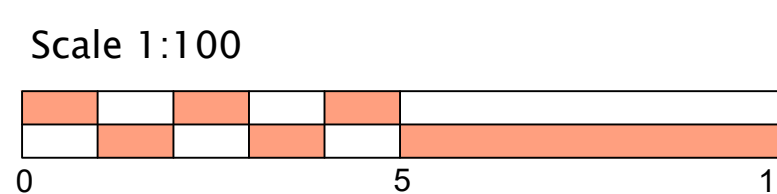

Householder
Application

B1	ISSUED TO GRAVESHAM	15.01.22	MC	
Rev		Date	By	

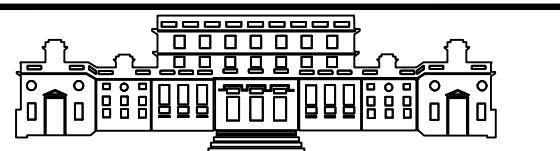

www.designerplan.co.uk

OFFICE 48, 95 WILTON ROAD, VICTORIA, LONDON, SW1V 1BZ
T: 07940121222

Job Title
**88 CROSS LANE EAST
GRAVESEND DA12 5HB**

Drawing Title
Internal Refurb and Side Extension

Scale 1:100 @ A1	Date JAN ` 22	Drawn By MC
Job No. 515-1000-992	Dwg No. P02	Rev P1