


NOTES

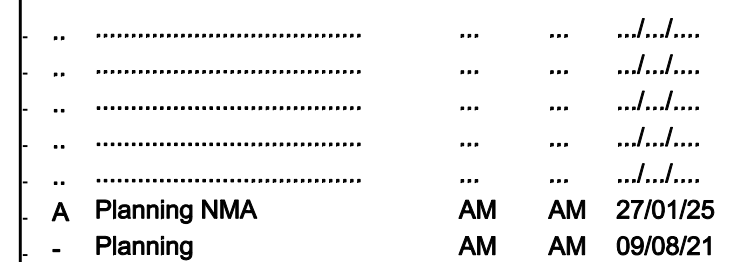

KEY PLAN

CLIENT LOGO



PROJECT NAME Flat 1 Dolphin Court 95 Windmill Street	
PROJECT NUMBER P2004	
DRAWING TITLE Second Floor Plan Proposed	SCALE 1:50@A3
	DATE 27/01/25
	REVISION A
DRAWING NO. (20)1102AP	