


FOR JOHN MASON

SITE
 DOWNHILL HERON HILL LANE
 CULVERSTONE MEOPHAM
 KENT DA13 6DT

ELEVATIONS

C/No.		O/No.		SCALE	
2312				1:100	
JOB TECHNICIAN				DRAWING NUMBER	
DESIGN	DRAWN	CHKD	DATE	04	
	MK		21/5/21	REV A	

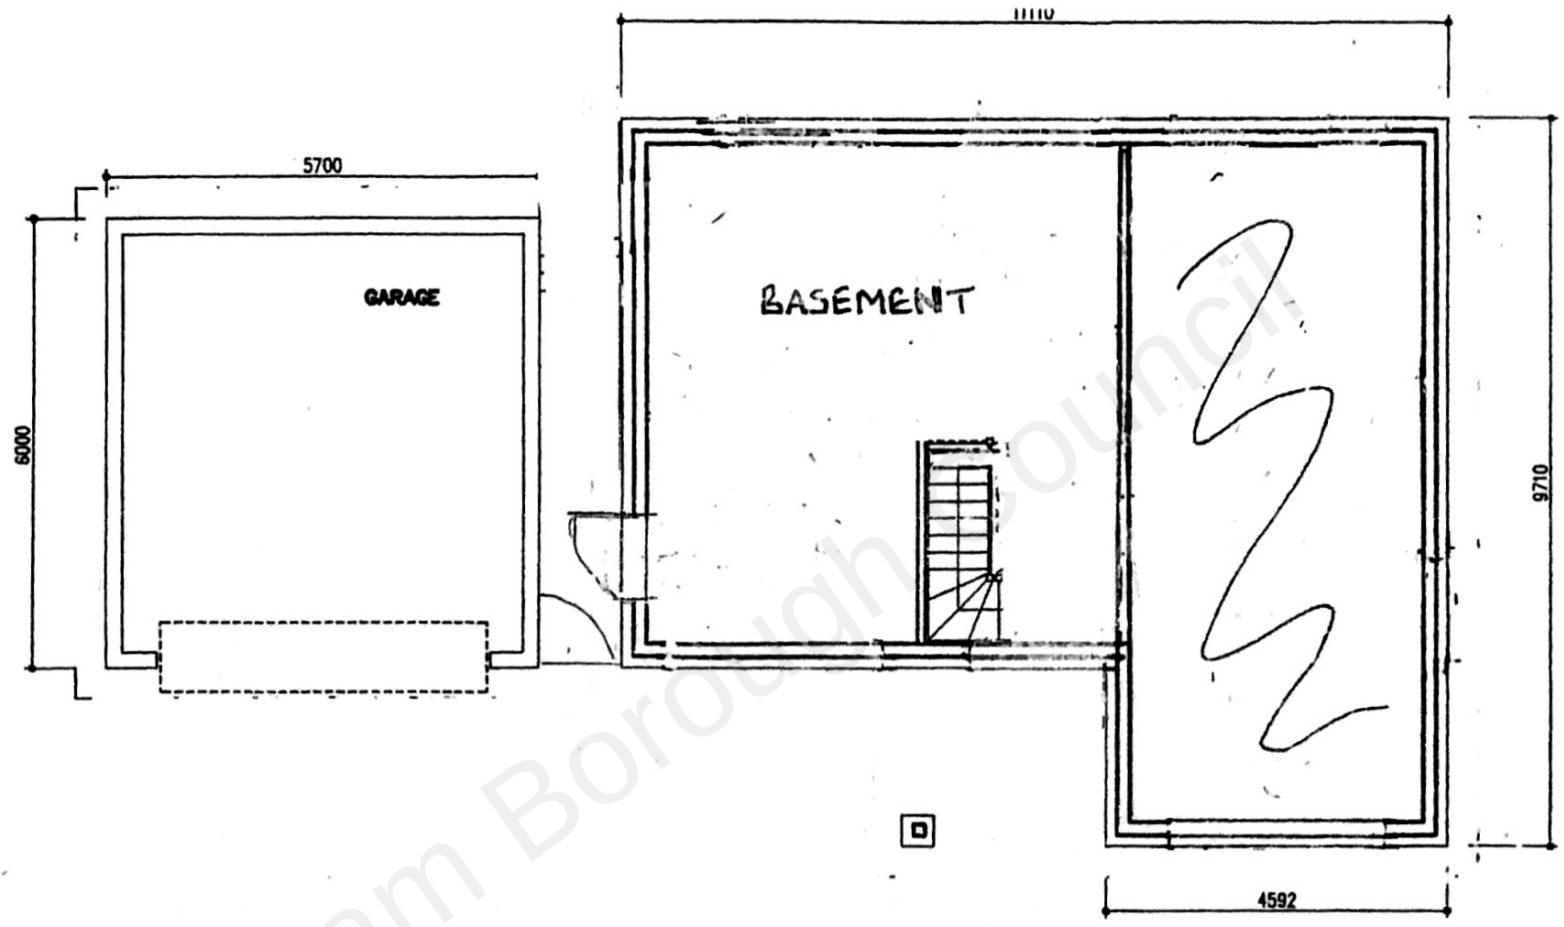

BASEMENT FLOOR PLAN

