

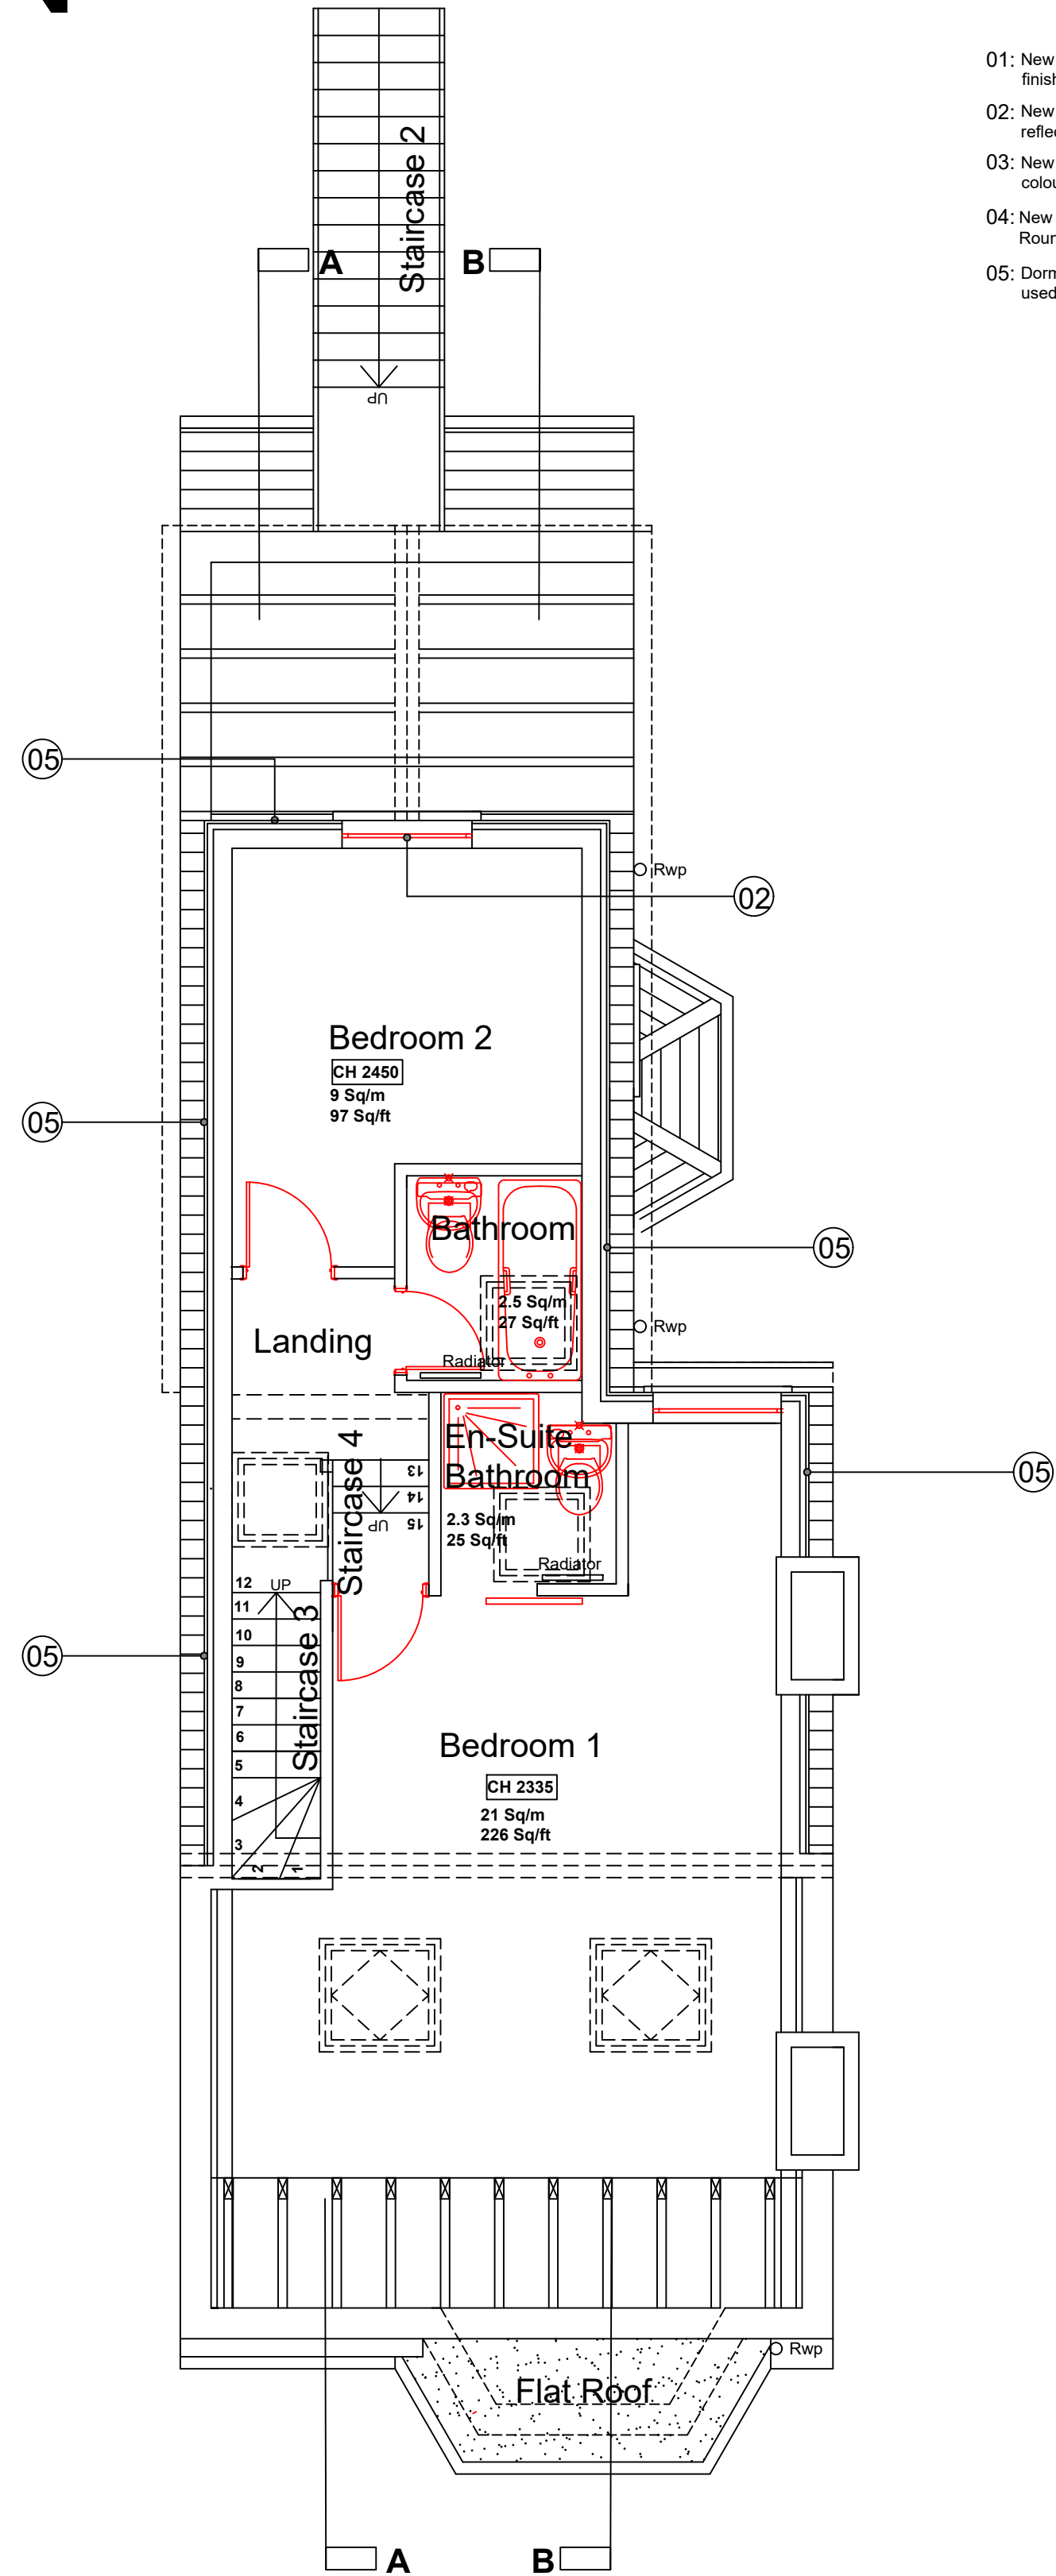


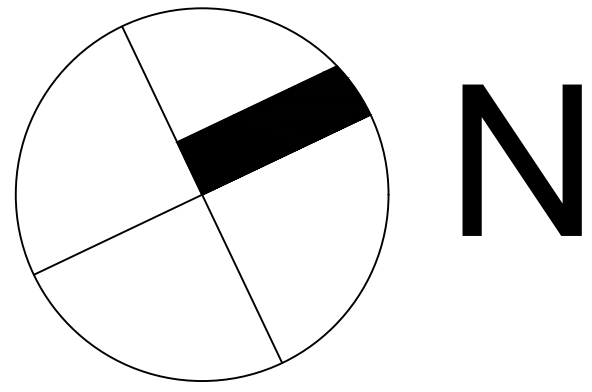


No 36 Brandon Street
Proposed Loft Plan

- 01: New double glazed TSG rooflight window with trickle ventilation finished in Black RAL 9005 colour finish.
02: New Upvc Dgl window with trickle ventilation fitted with solar reflective TSG glass finished in White RAL 9010 colour finish.
03: New Single Ply synthetic rubber membrane in Grey colour finish on flat roof laid to falls
04: New Black PVCu Round Plastic downpipe system with Half Round Plastic Guttering system with a leaf strainer over outlet
05: Dormer Wall Tiles to match the colour of the roof tiles used on the main roof of the No 36 building

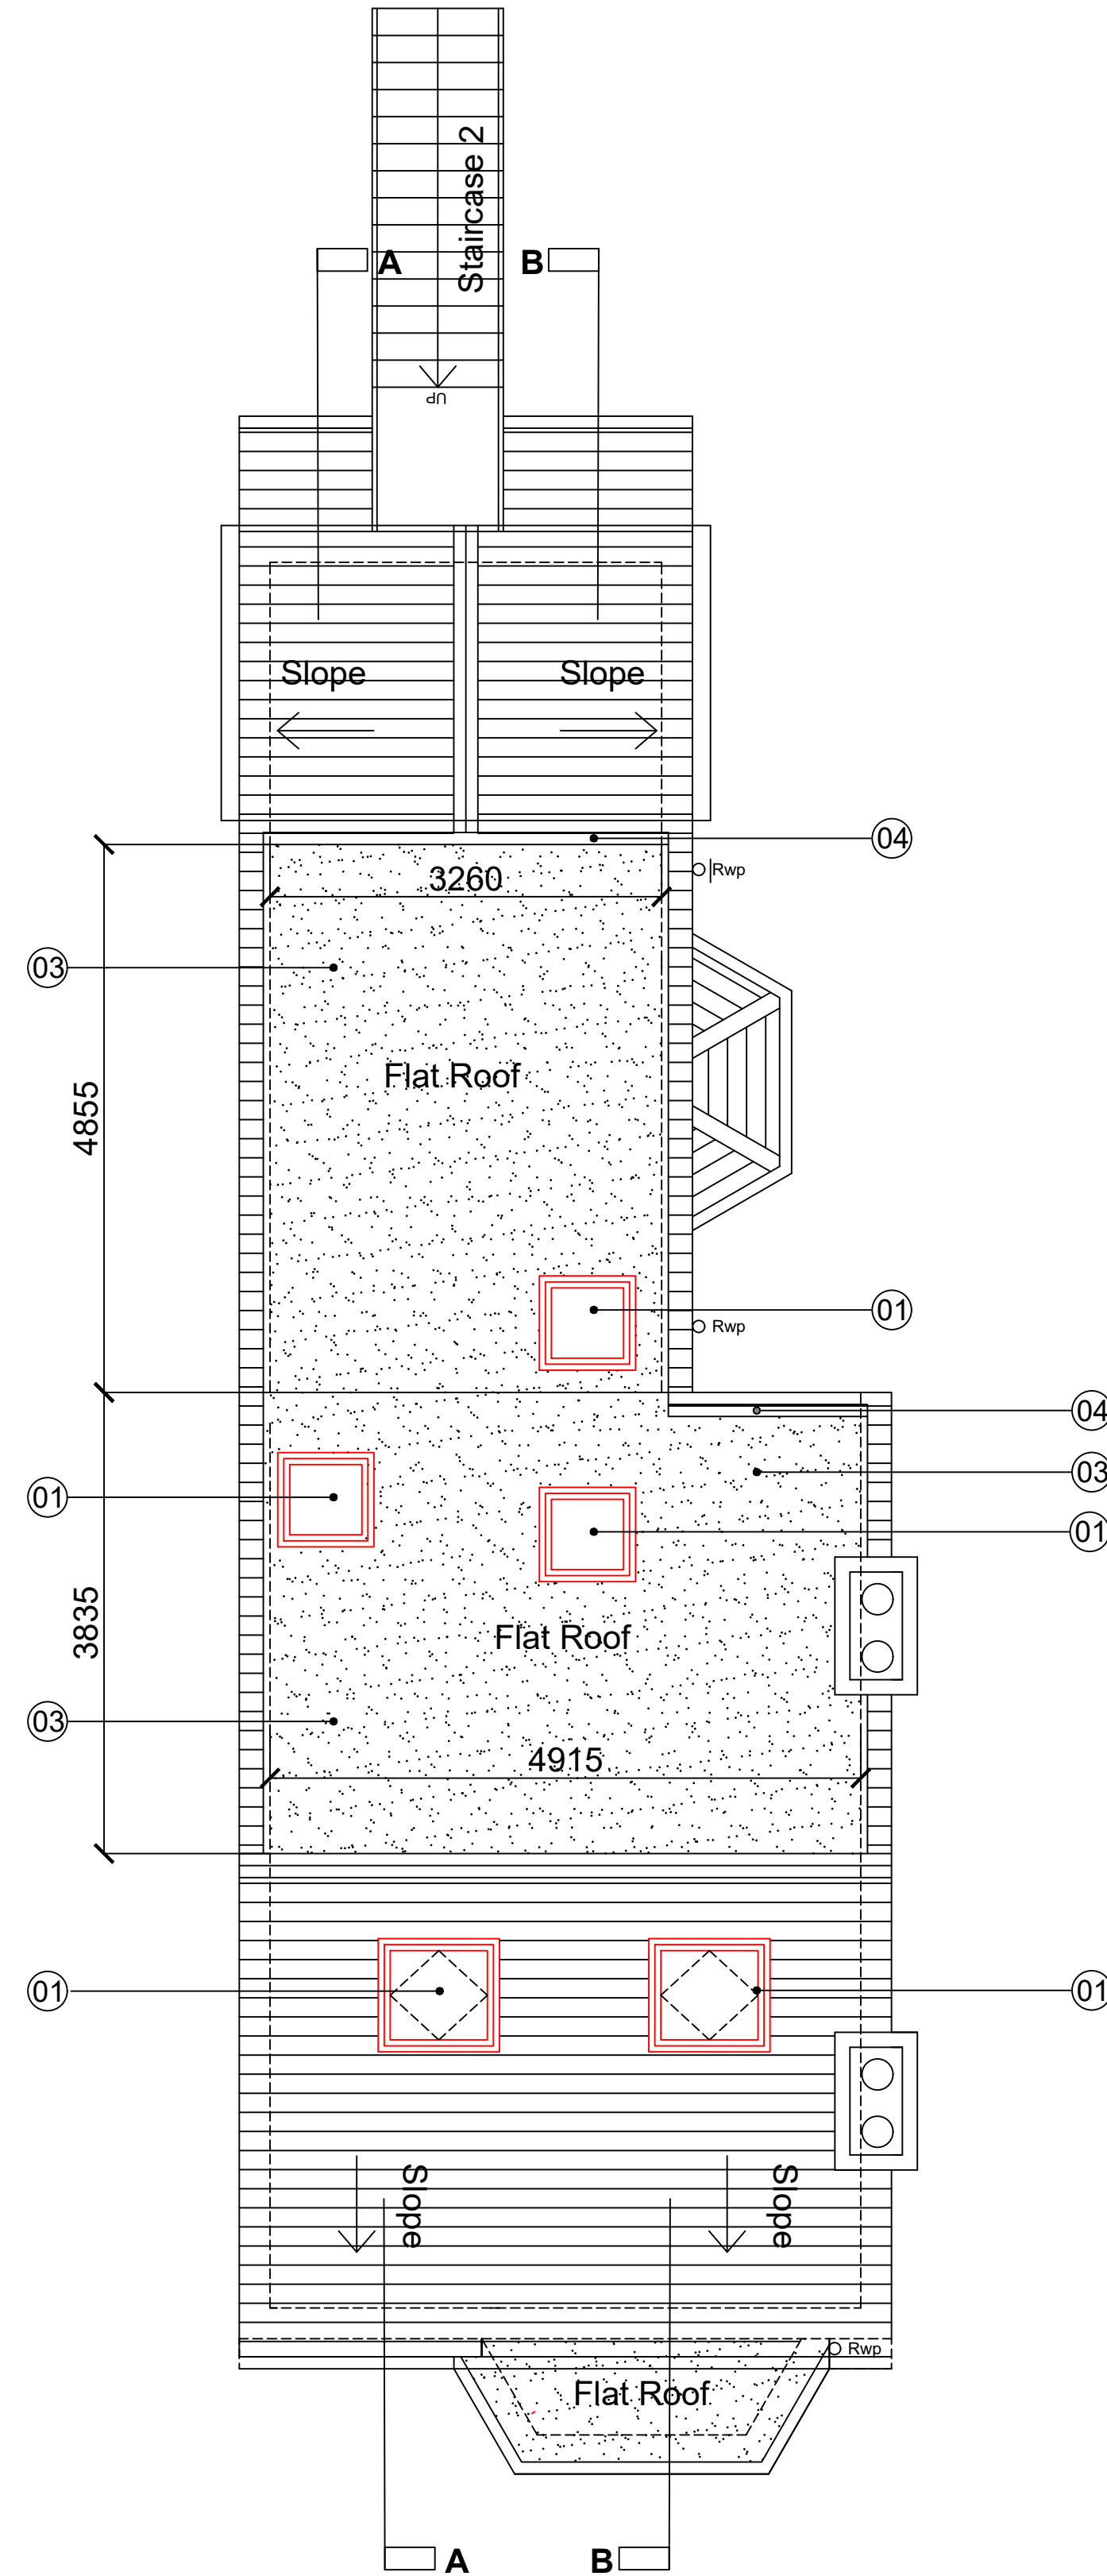

No 36 Brandon Street
Proposed Roof Plan

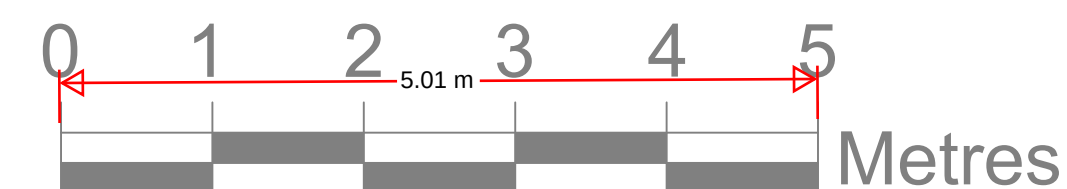

Planning - Loft

**.Double.Edge.
.Architects.**
Design . Development . Consulting

Copyright Double Edge Architects Ltd
Company Reg No:12154670 Registered in England and Wales

* All dimensions to be checked on site and any discrepancies to be reported immediately to contract administrator for further instructions.
** The contractor is responsible for all setting out and must check dimensions on site before work is put in hand.

36 Brandon Street
Gravesend
DA11 0PL
Job No.
2407
Dwg No.
015
Rev.
*

Title
Proposed Loft and Roof Plans

Date
May 2024
Drawn
B.A
Check
B.A
Status
Planning
Size
A1
Scale
1:50

Tel: Creative Designer 07941 376 001