




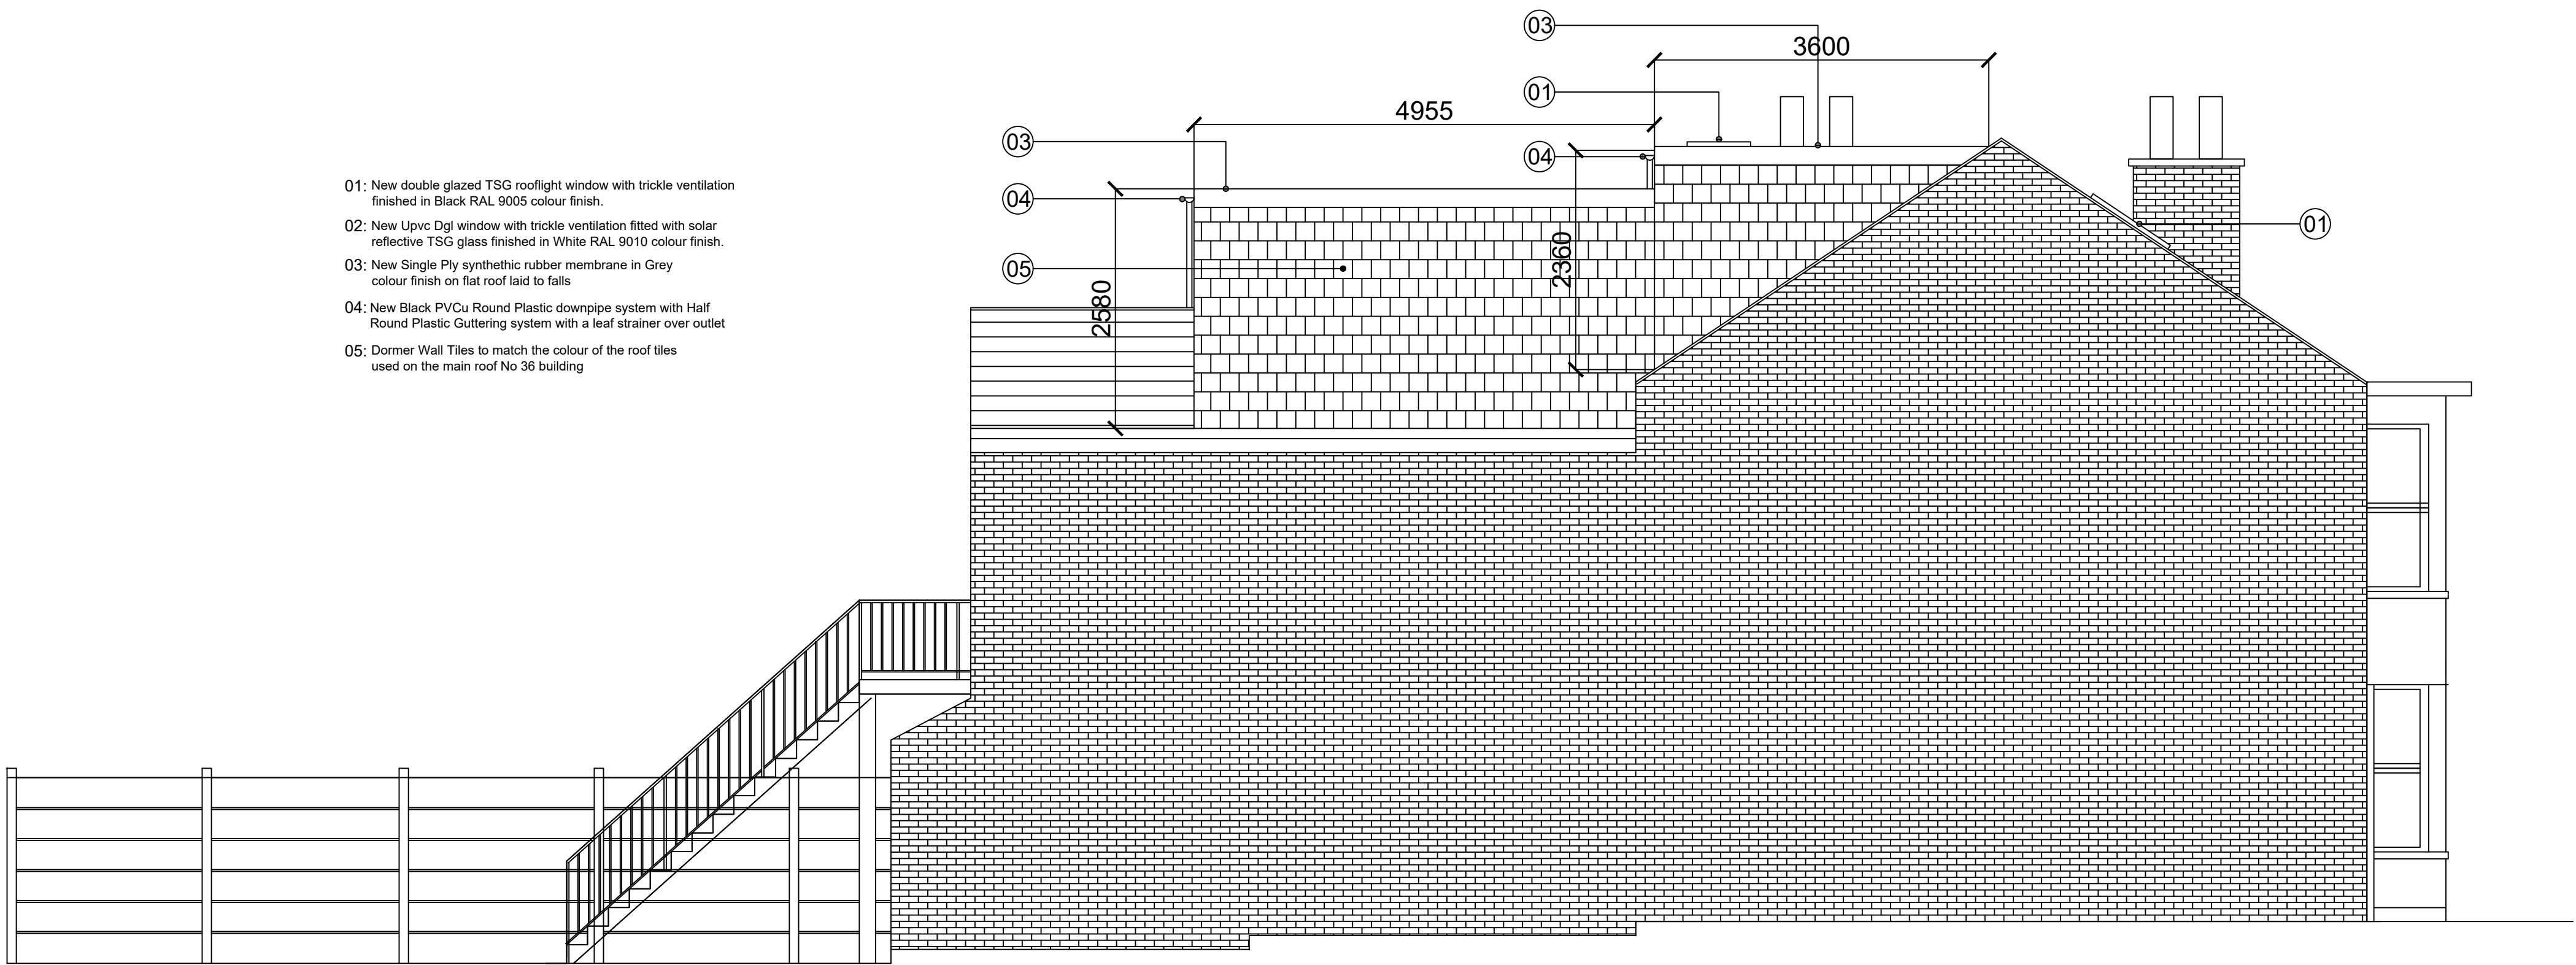

No 36 Brandon Street
Proposed - South West Elevation

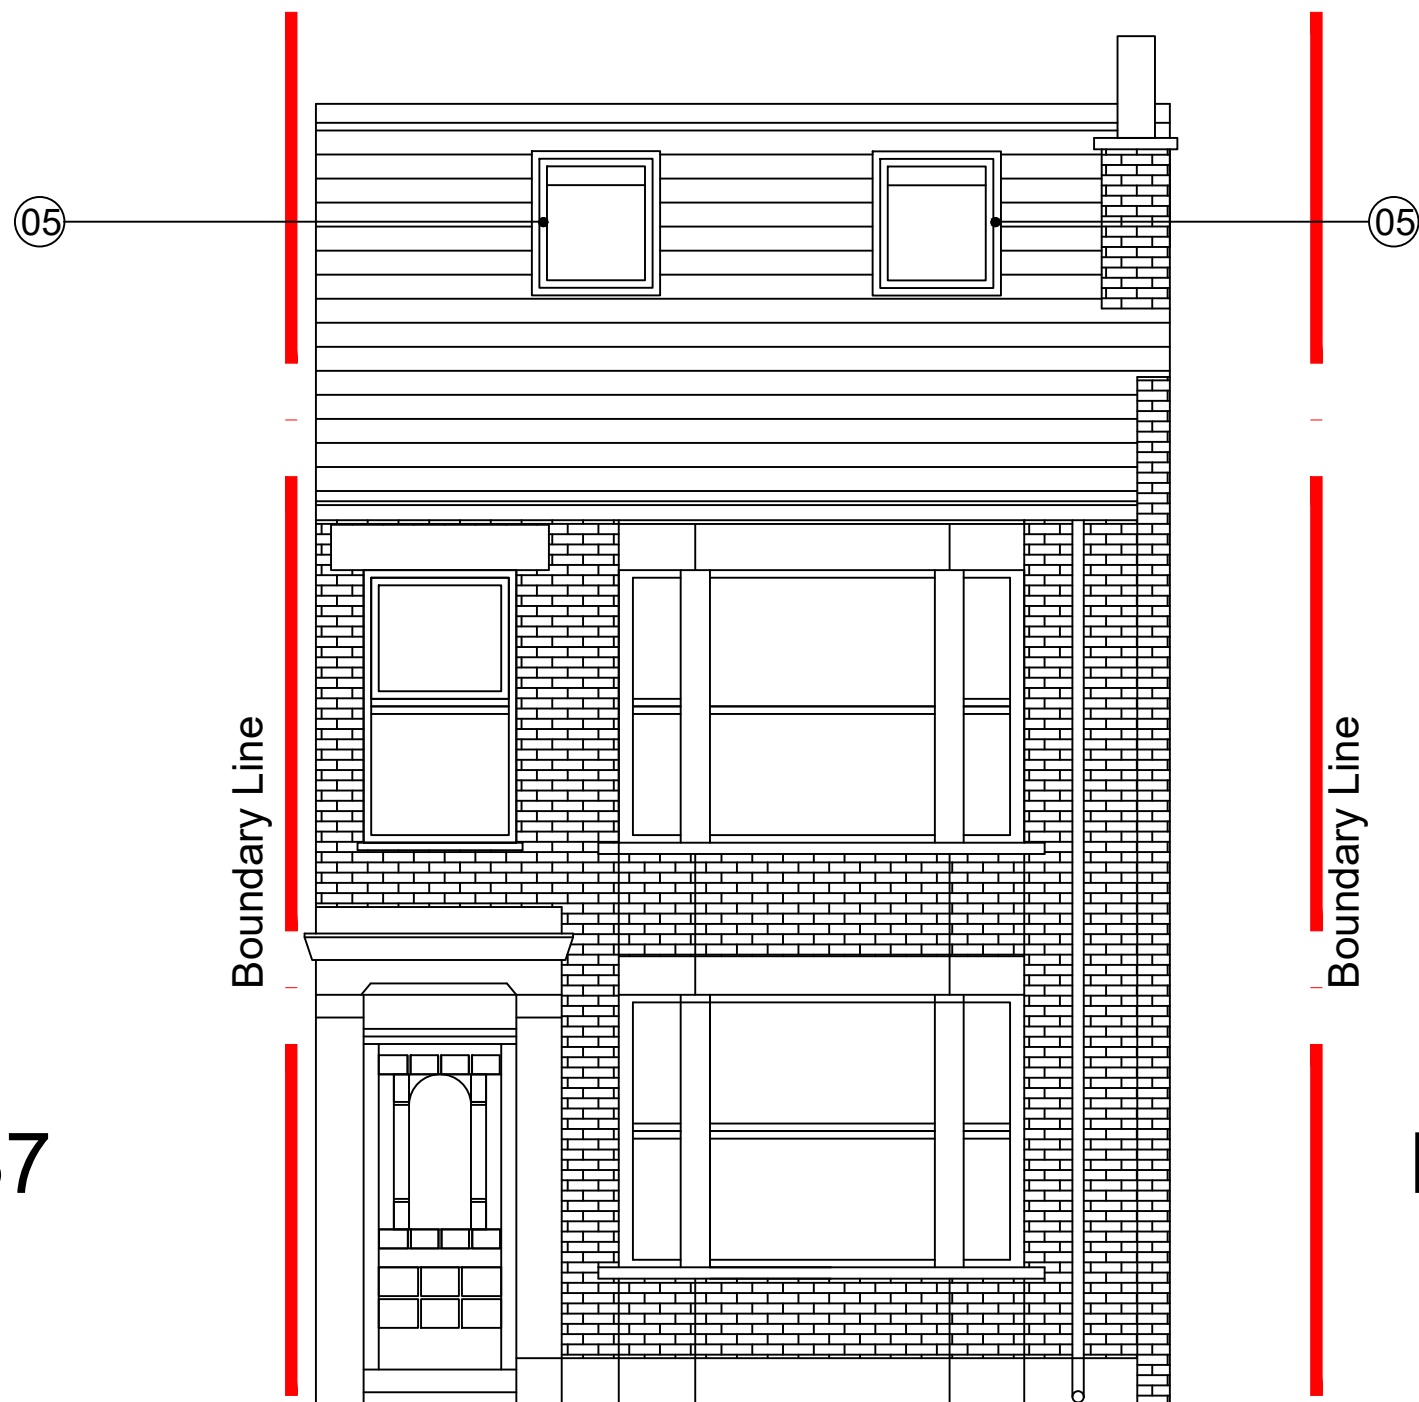

No 36 Brandon Street
Proposed Front - South East Elevation

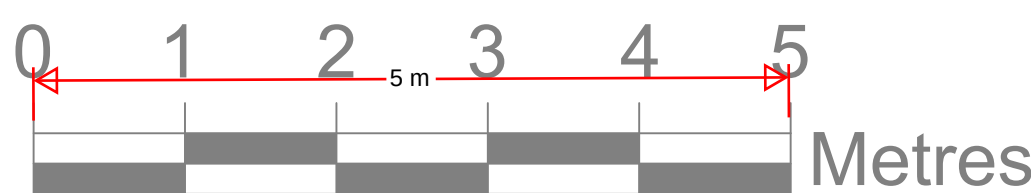

Planning - Loft

.Double.Edge.
.Architects.
Design . Development . Consulting

Copyright Double Edge Architects Ltd
Company Reg No: 12154670 Registered in England and Wales

* All dimensions to be checked on site and any discrepancies to be reported immediately to contract administrator for further instructions.
** The contractor is responsible for all setting out and must check dimensions on site before work is put in hand.

36 Brandon Street
Gravesend
DA11 0PL
Job No.
2407
Dwg No.
017
Rev.
*

Title
Proposed Front and Side Elevations

Date Drawn Check Status Size Scale
May 2024 B.A B.A Planning A1 1:50

Tel: Creative Designer 07941 376 001