



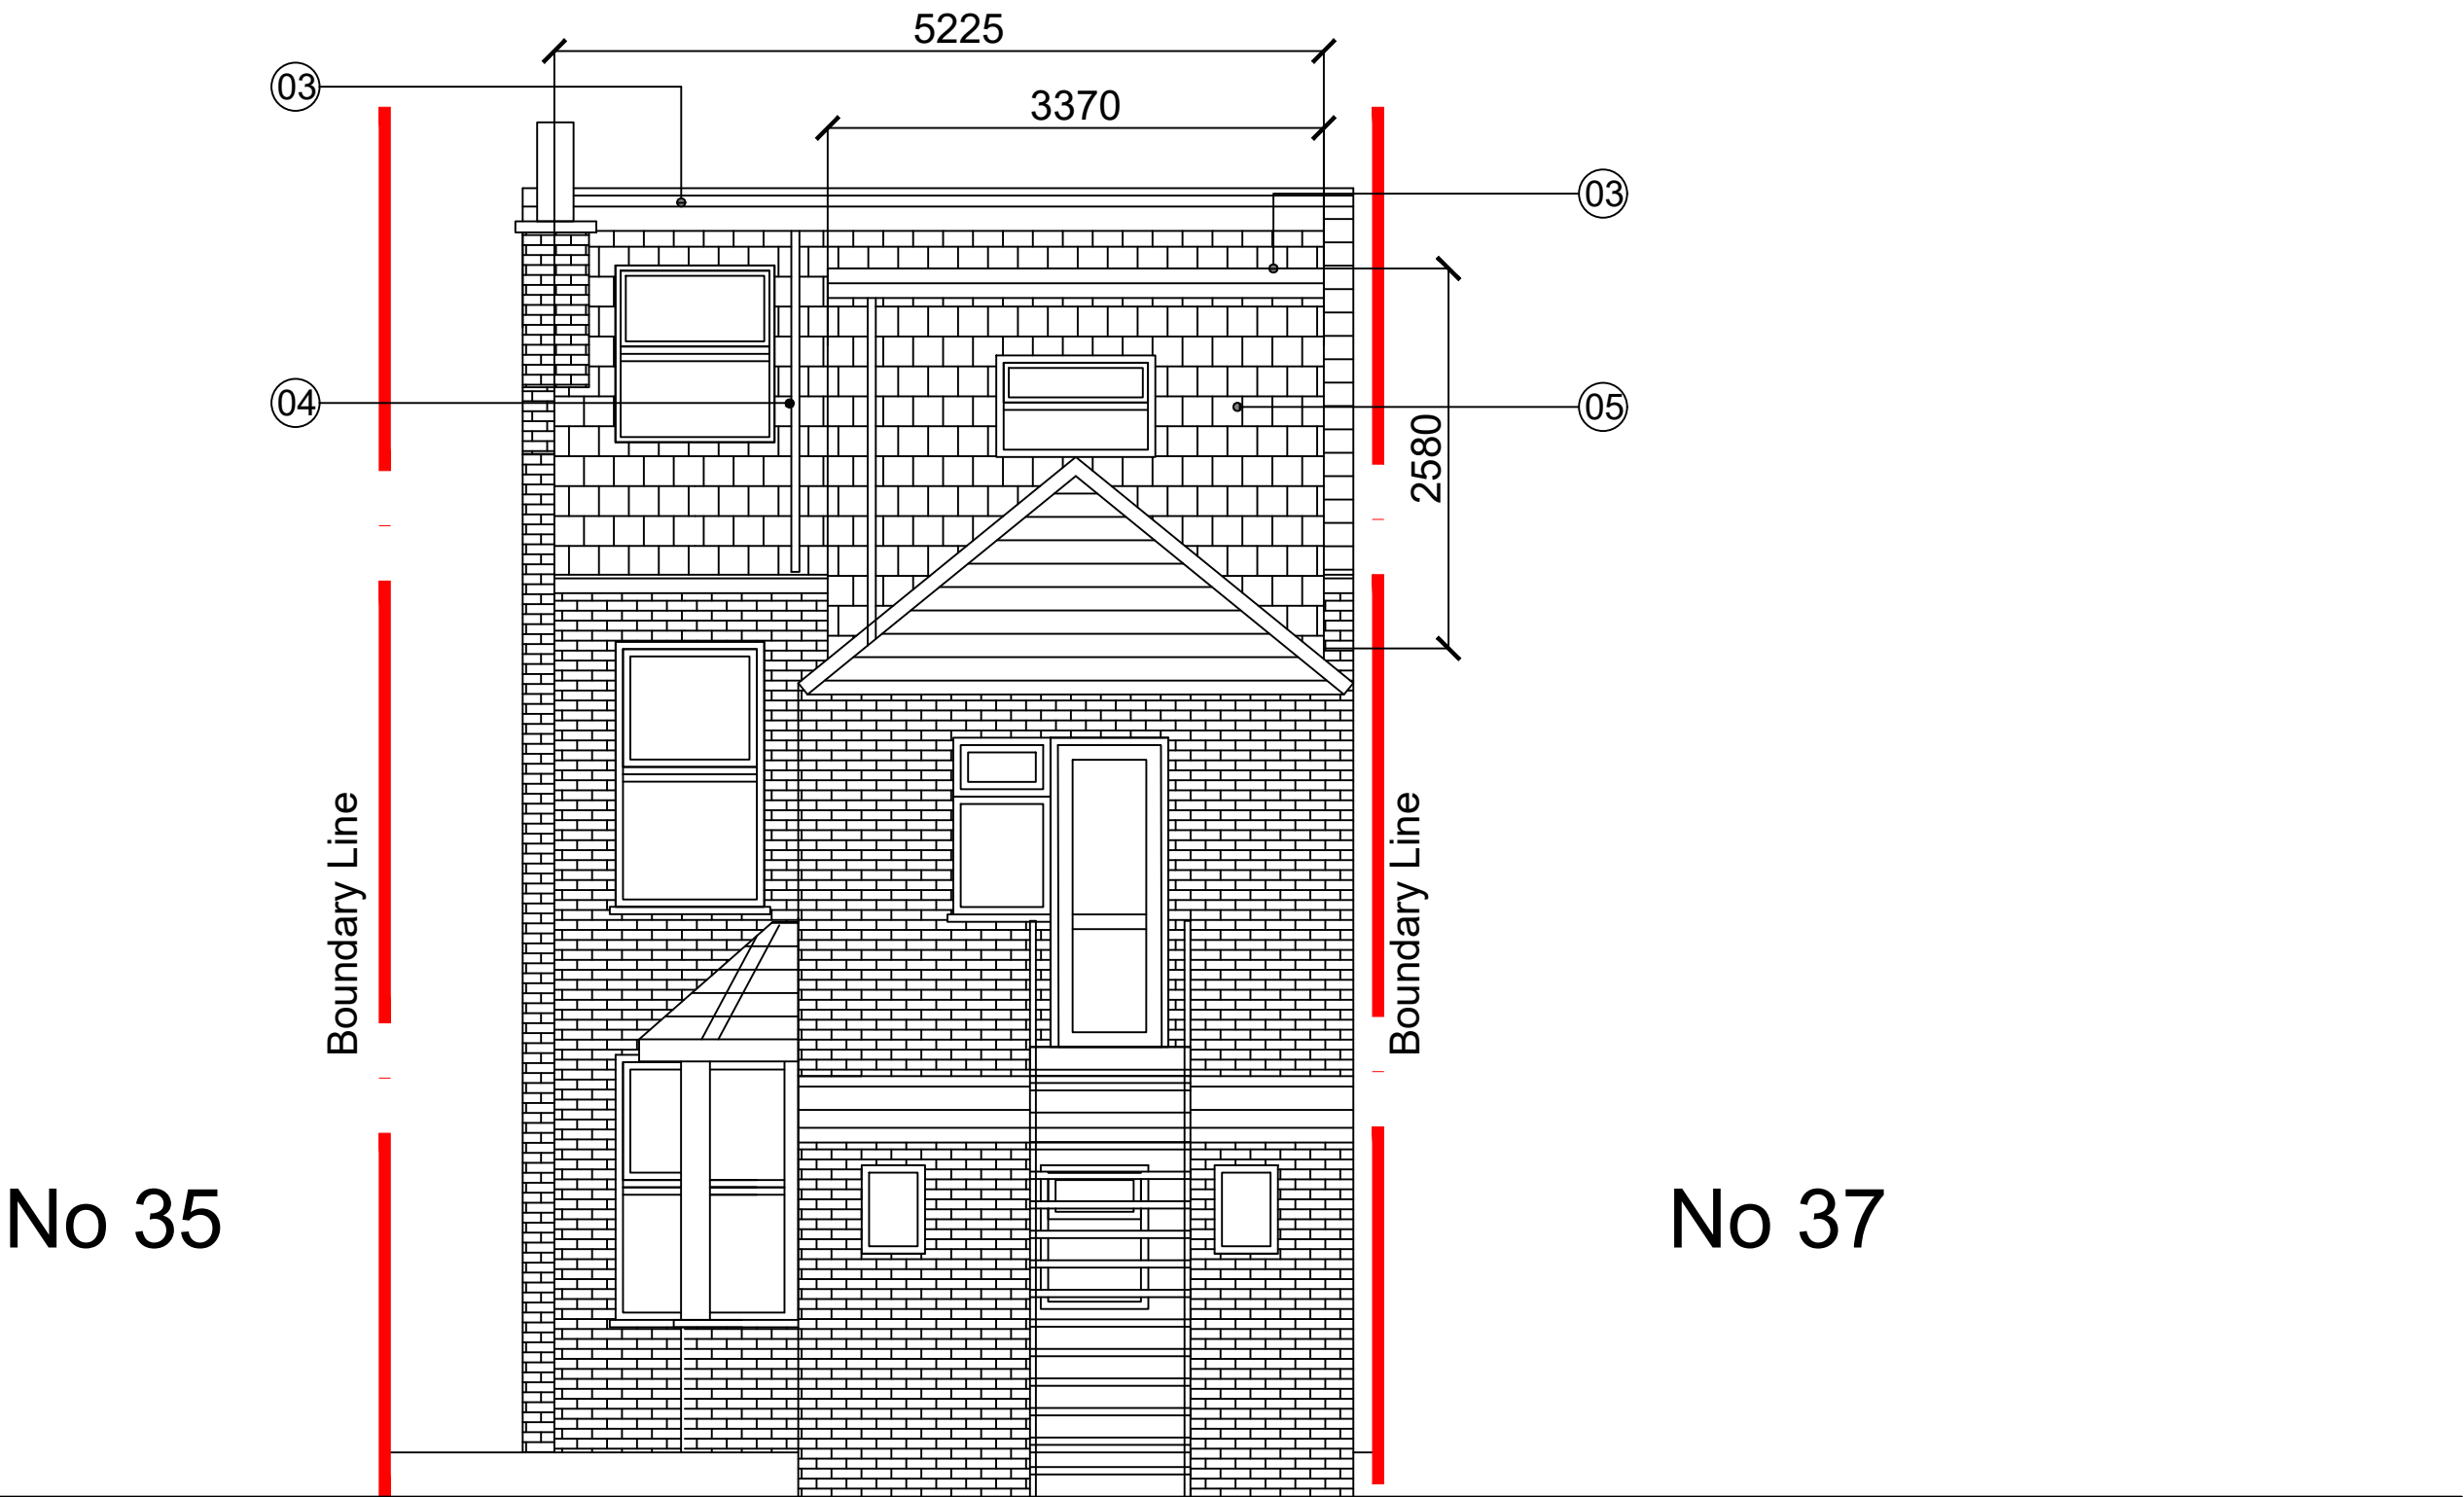


No 36 Brandon Street
Proposed Rear - North West Elevation

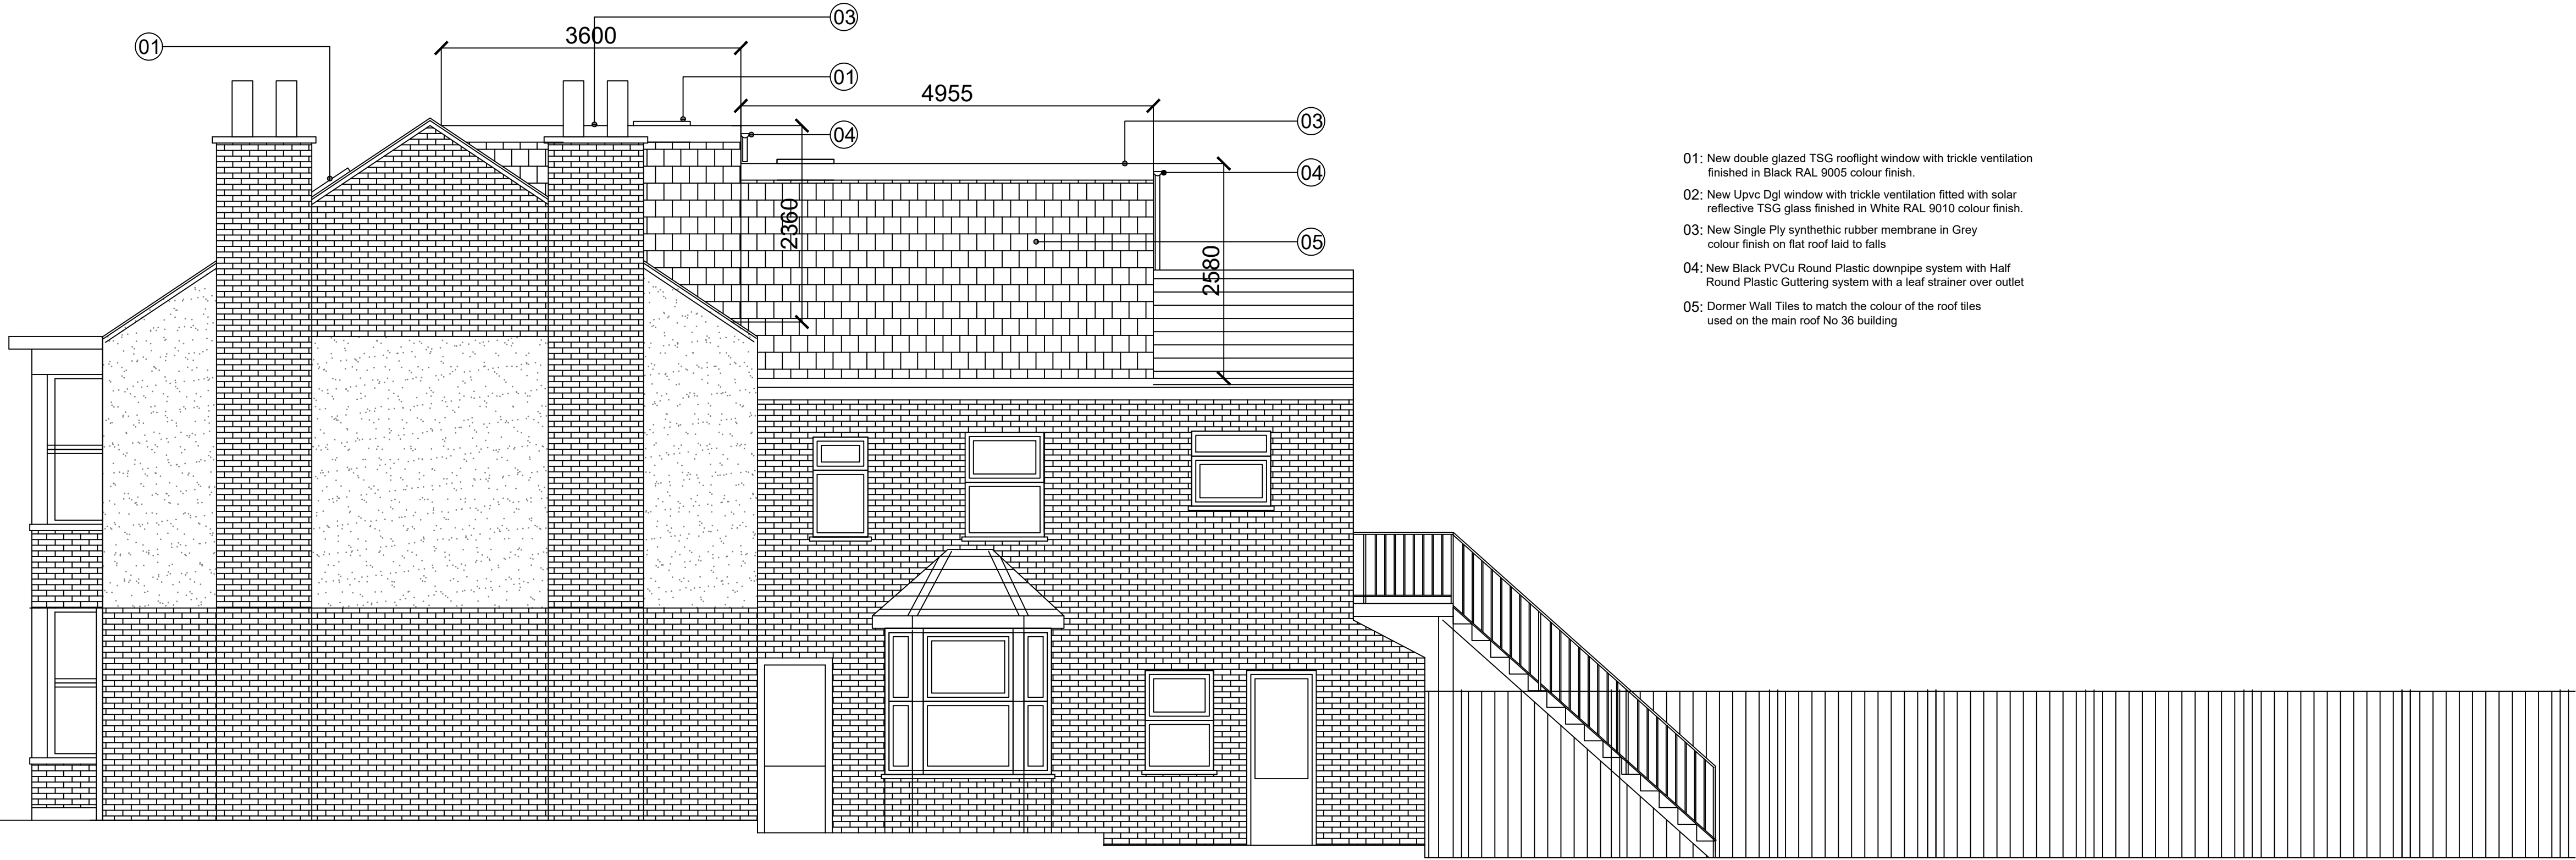

- 01: New double glazed TSG rooflight window with trickle ventilation finished in Black RAL 9005 colour finish.
02: New Upvc Dgl window with trickle ventilation fitted with solar reflective TSG glass finished in White RAL 9010 colour finish.
03: New Single Ply synthetic rubber membrane in Grey colour finish on flat roof laid to falls
04: New Black PVCu Round Plastic downpipe system with Half Round Plastic Guttering system with a leaf strainer over outlet
05: Dormer Wall Tiles to match the colour of the roof tiles used on the main roof No 36 building

No 36 Brandon Street
Proposed Side - North East Elevation

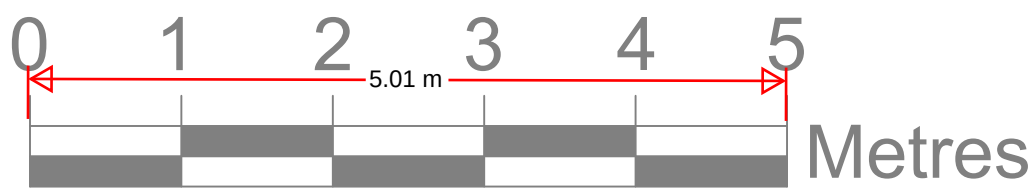

Planning - Loft

.Double.Edge.
.Architects.
Design . Development . Consulting

C	Copyright Double Edge Architects Ltd Company Reg No:12154670		Registered in England and Wales	
	* All dimensions to be checked on site and any discrepancies to be reported immediately to contract administrator for further instructions.			
	** The contractor is responsible for all setting out and must check dimensions on site before work is put in hand.			
36 Brandon Street Gravesend DA11 0PL		Job No. 2407 Dwg No. 018	Rev. *	
Title Proposed Rear and Side Elevations				
Date May 2024	Drawn B.A	Check B.A	Status Planning	Size A1
Scale 1:50				
Tel: Creative Designer 07941 376 001				