




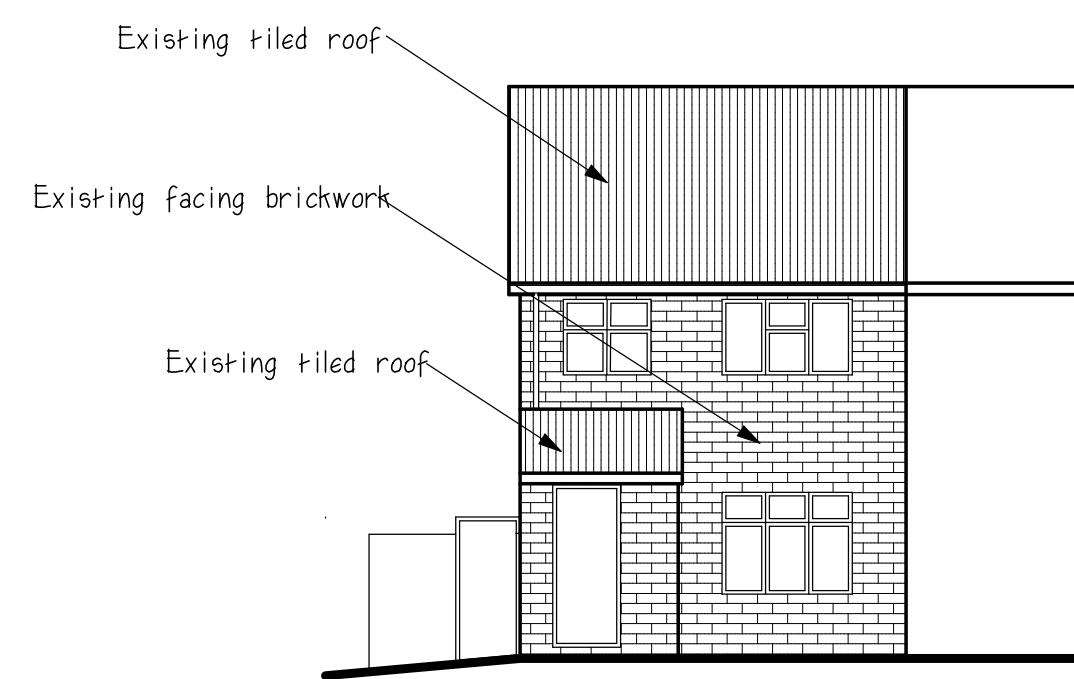


Existing front elevation

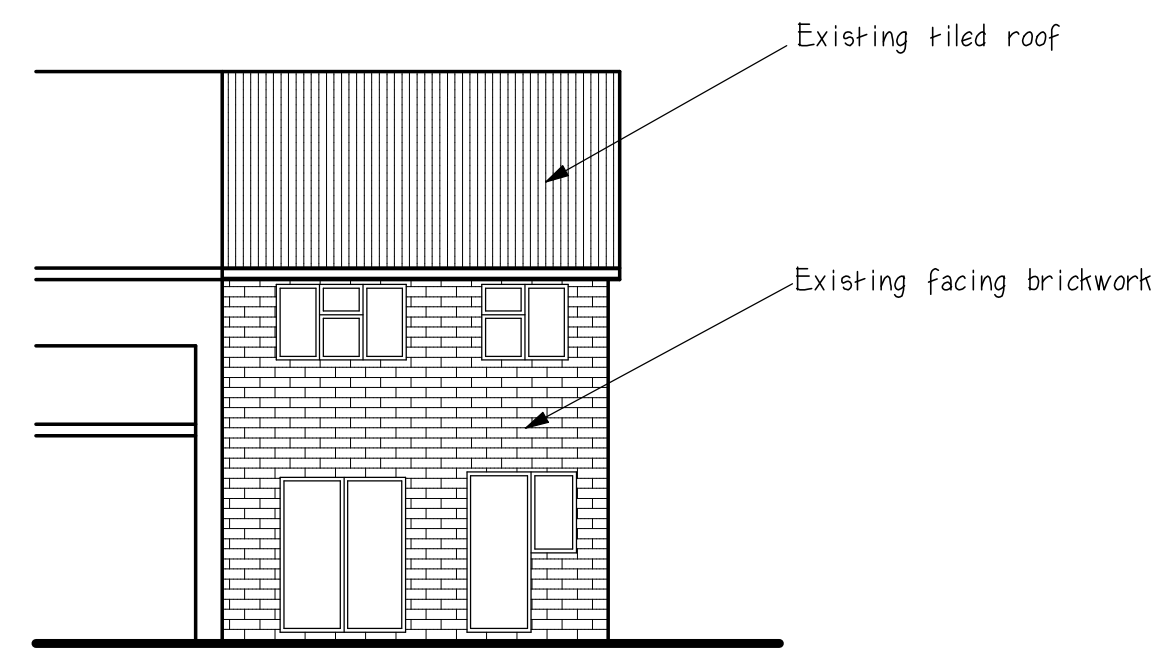


Existing rear elevation

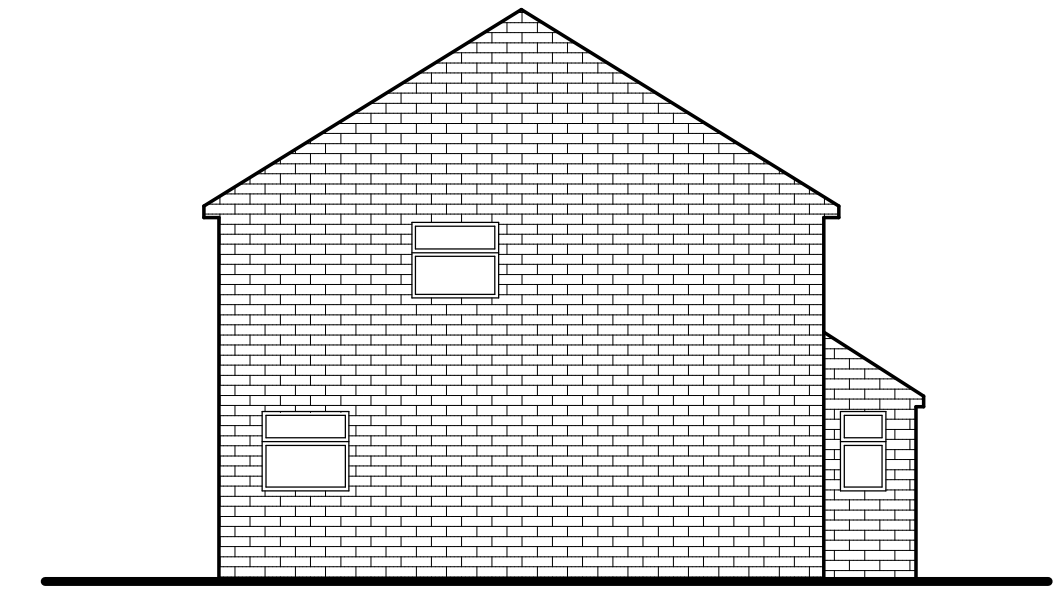



Existing side elevation

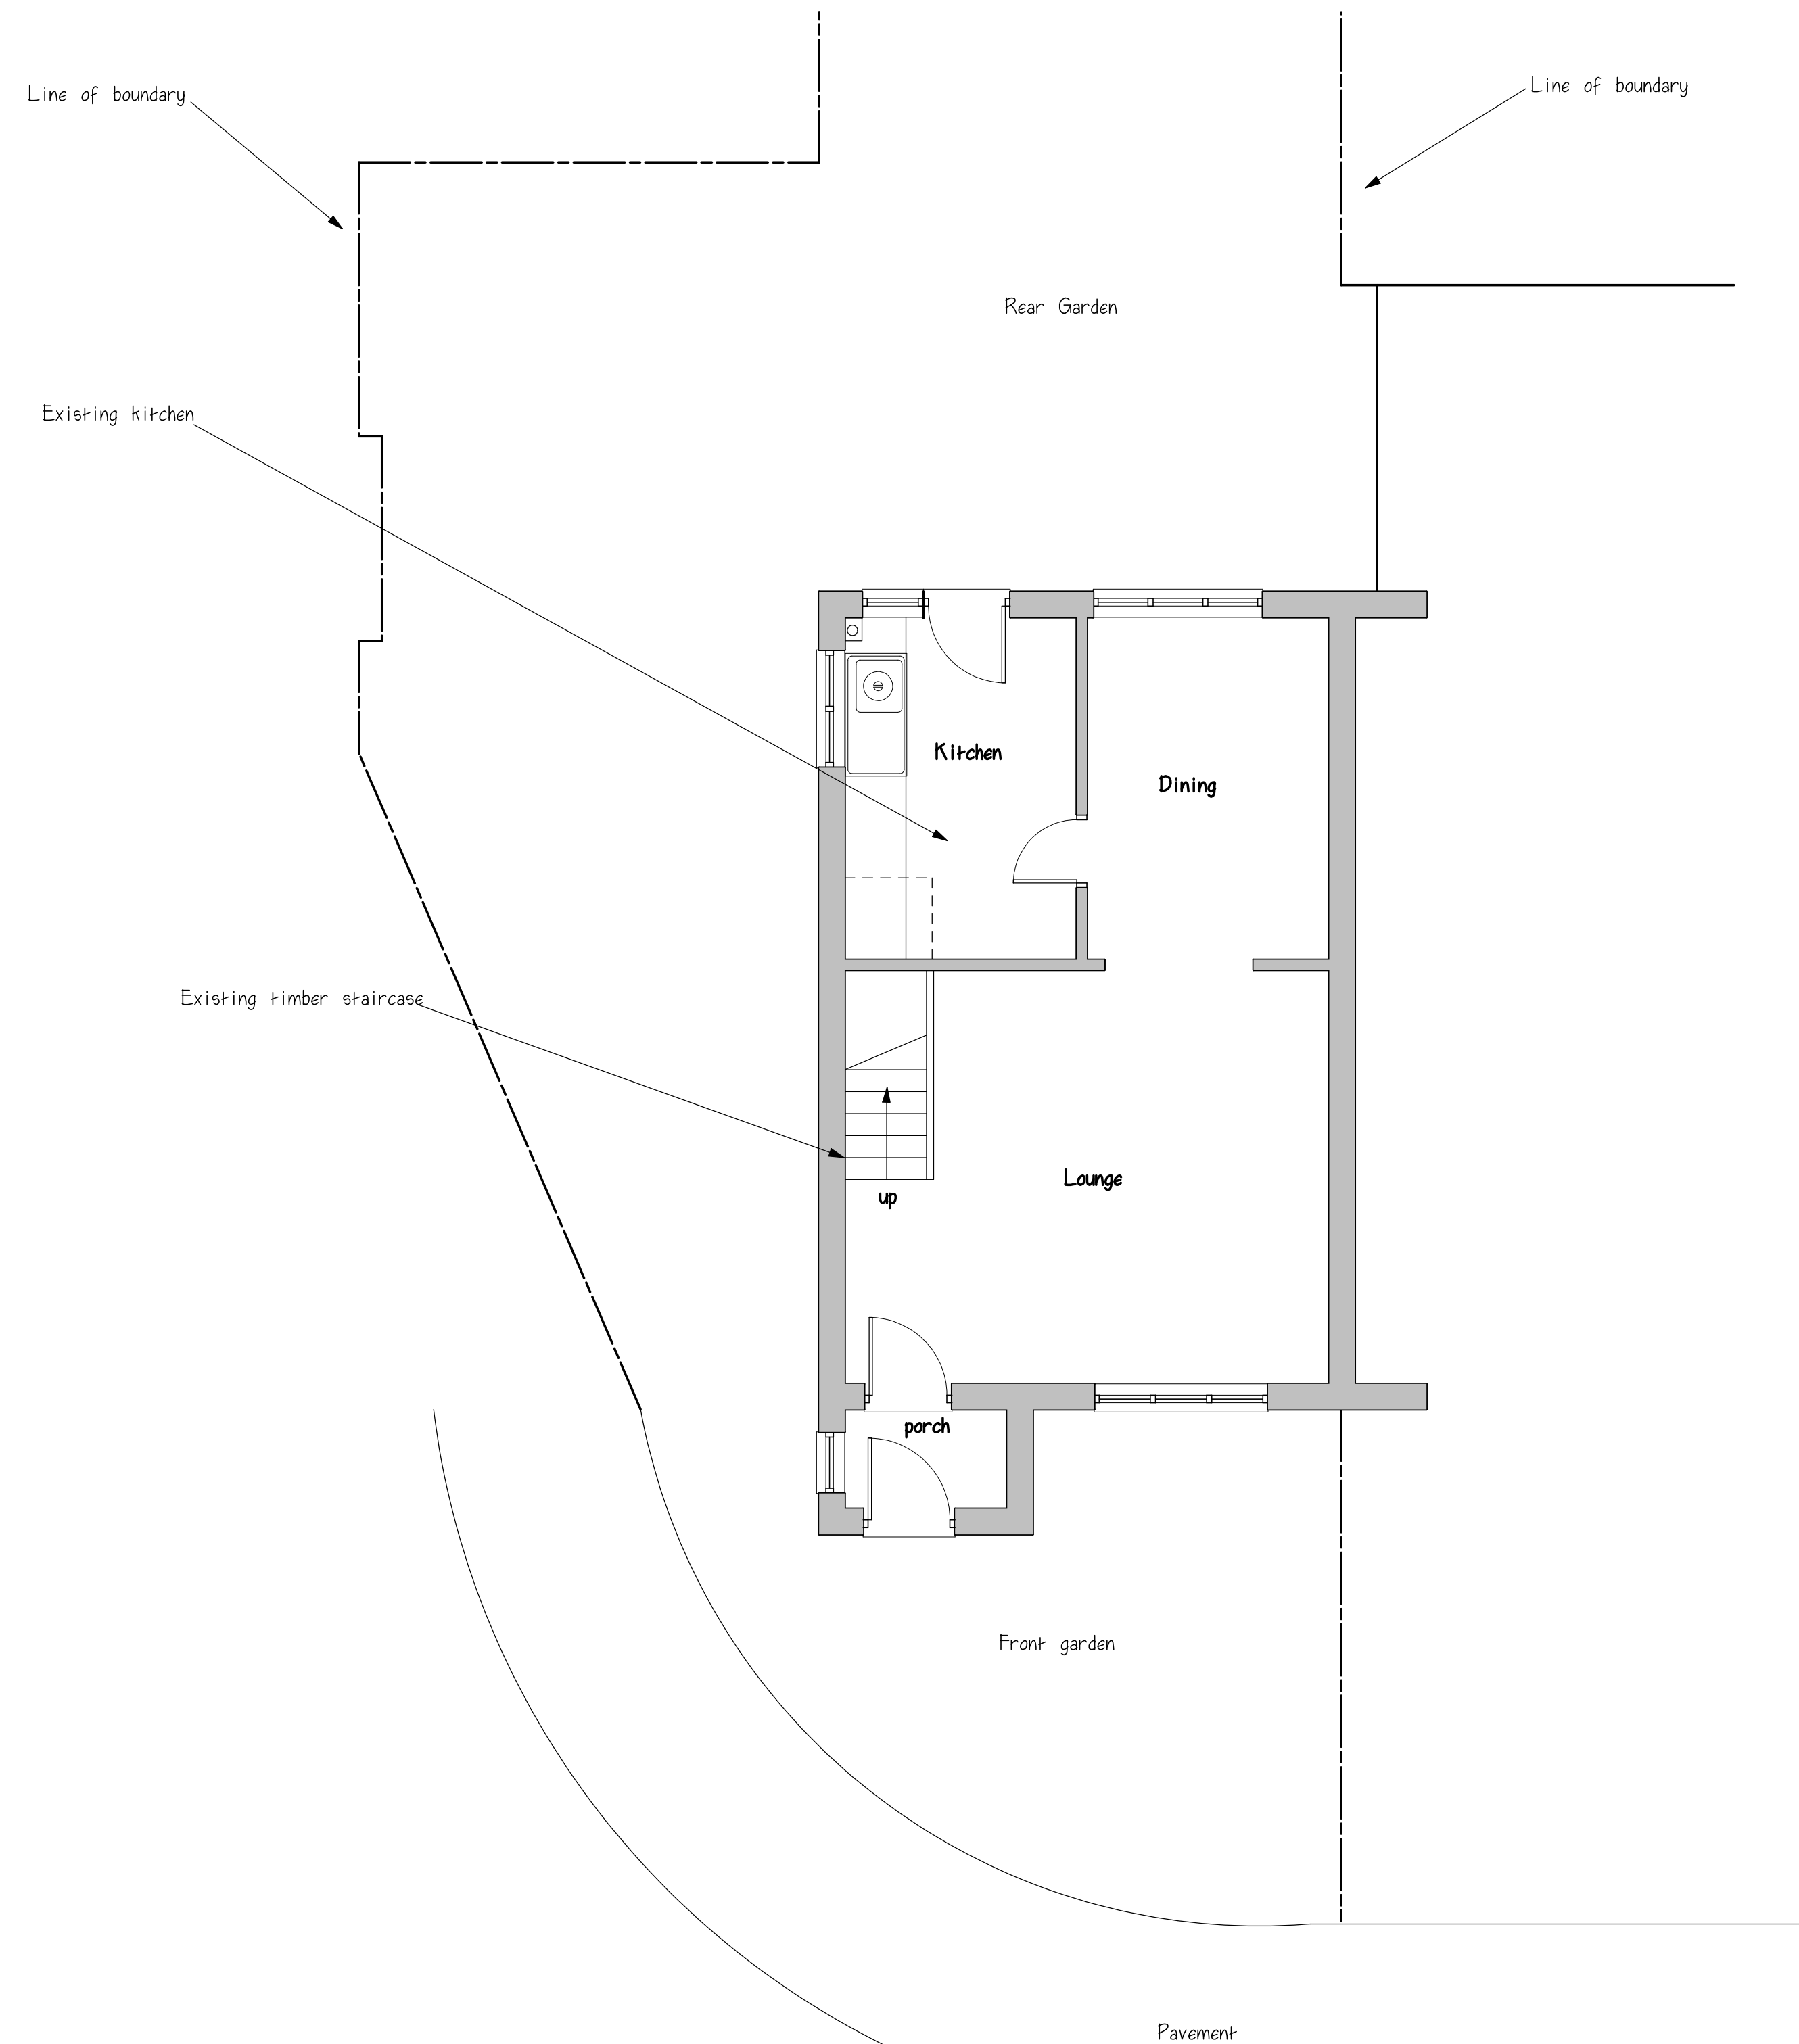

Existing ground floor plan

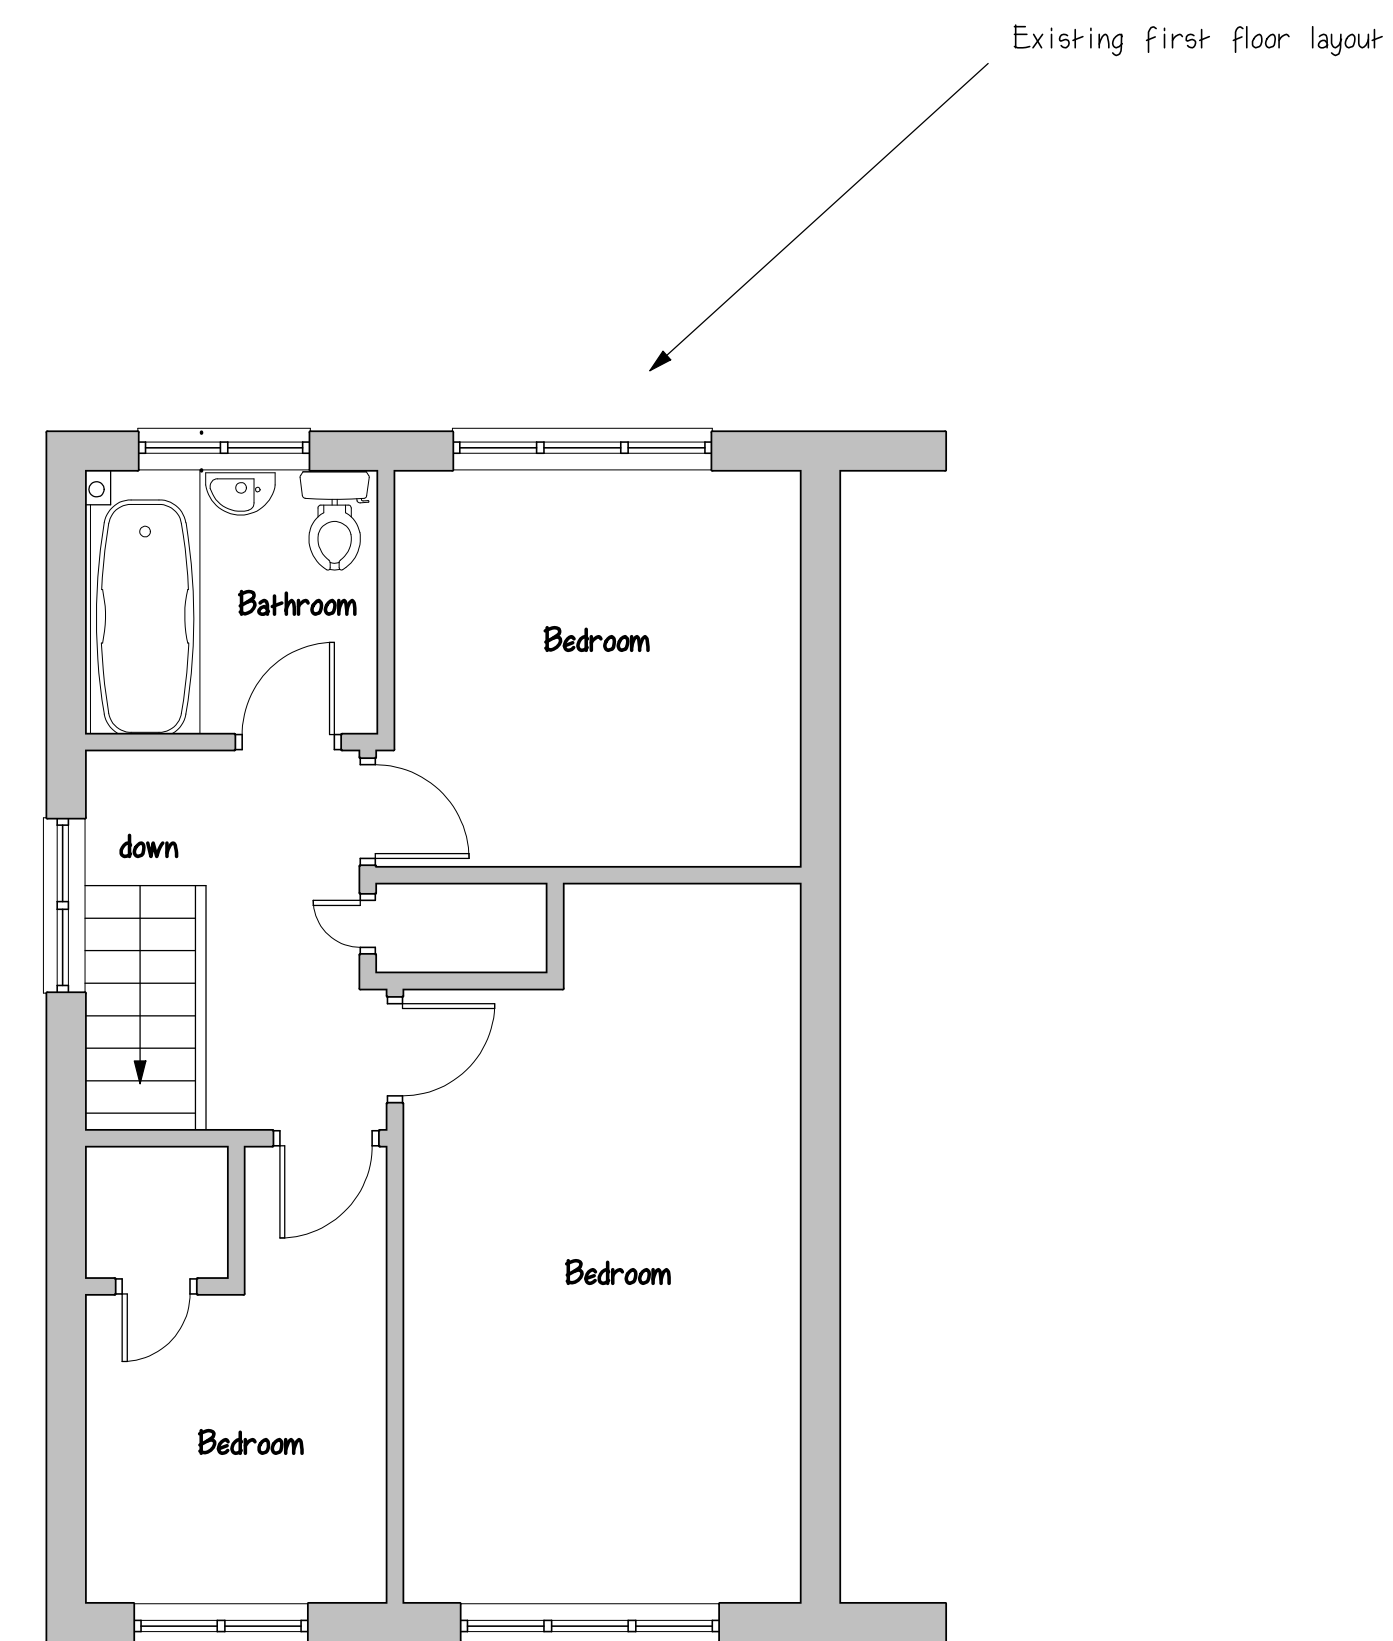

Existing first floor plan

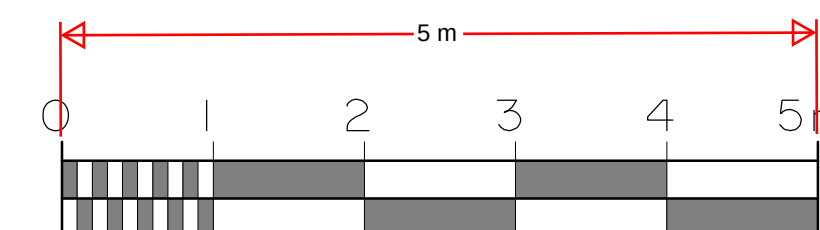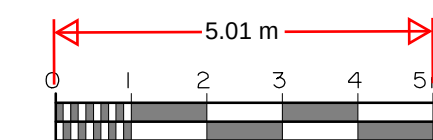

project: Existing Layout
address: 23 Harroby Gardens,
Gravesend, DA11 8BH
client:
date: May 2023
drg. no.: 9406/1
scale: 1:50 & 1:100

revisions

--	--	--

HUTTON ENTERPRISES Ltd
ARCHITECTURAL & SURVEYING
CONSULTANTS
tel: 01277 - 233041
07836 - 277167