


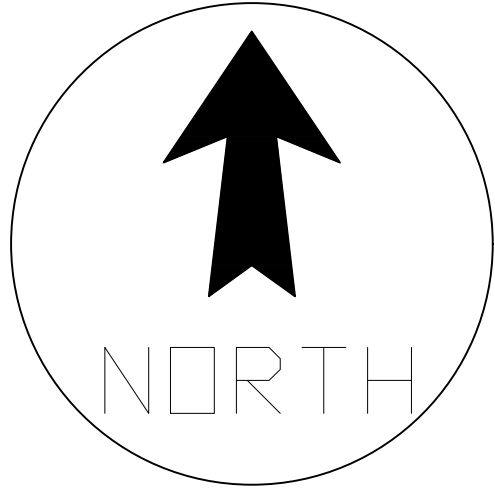


FOUL DRAINAGE

WATER - INDIVIDUAL SUPPLIES

ELECTRICITY

TELECOMS

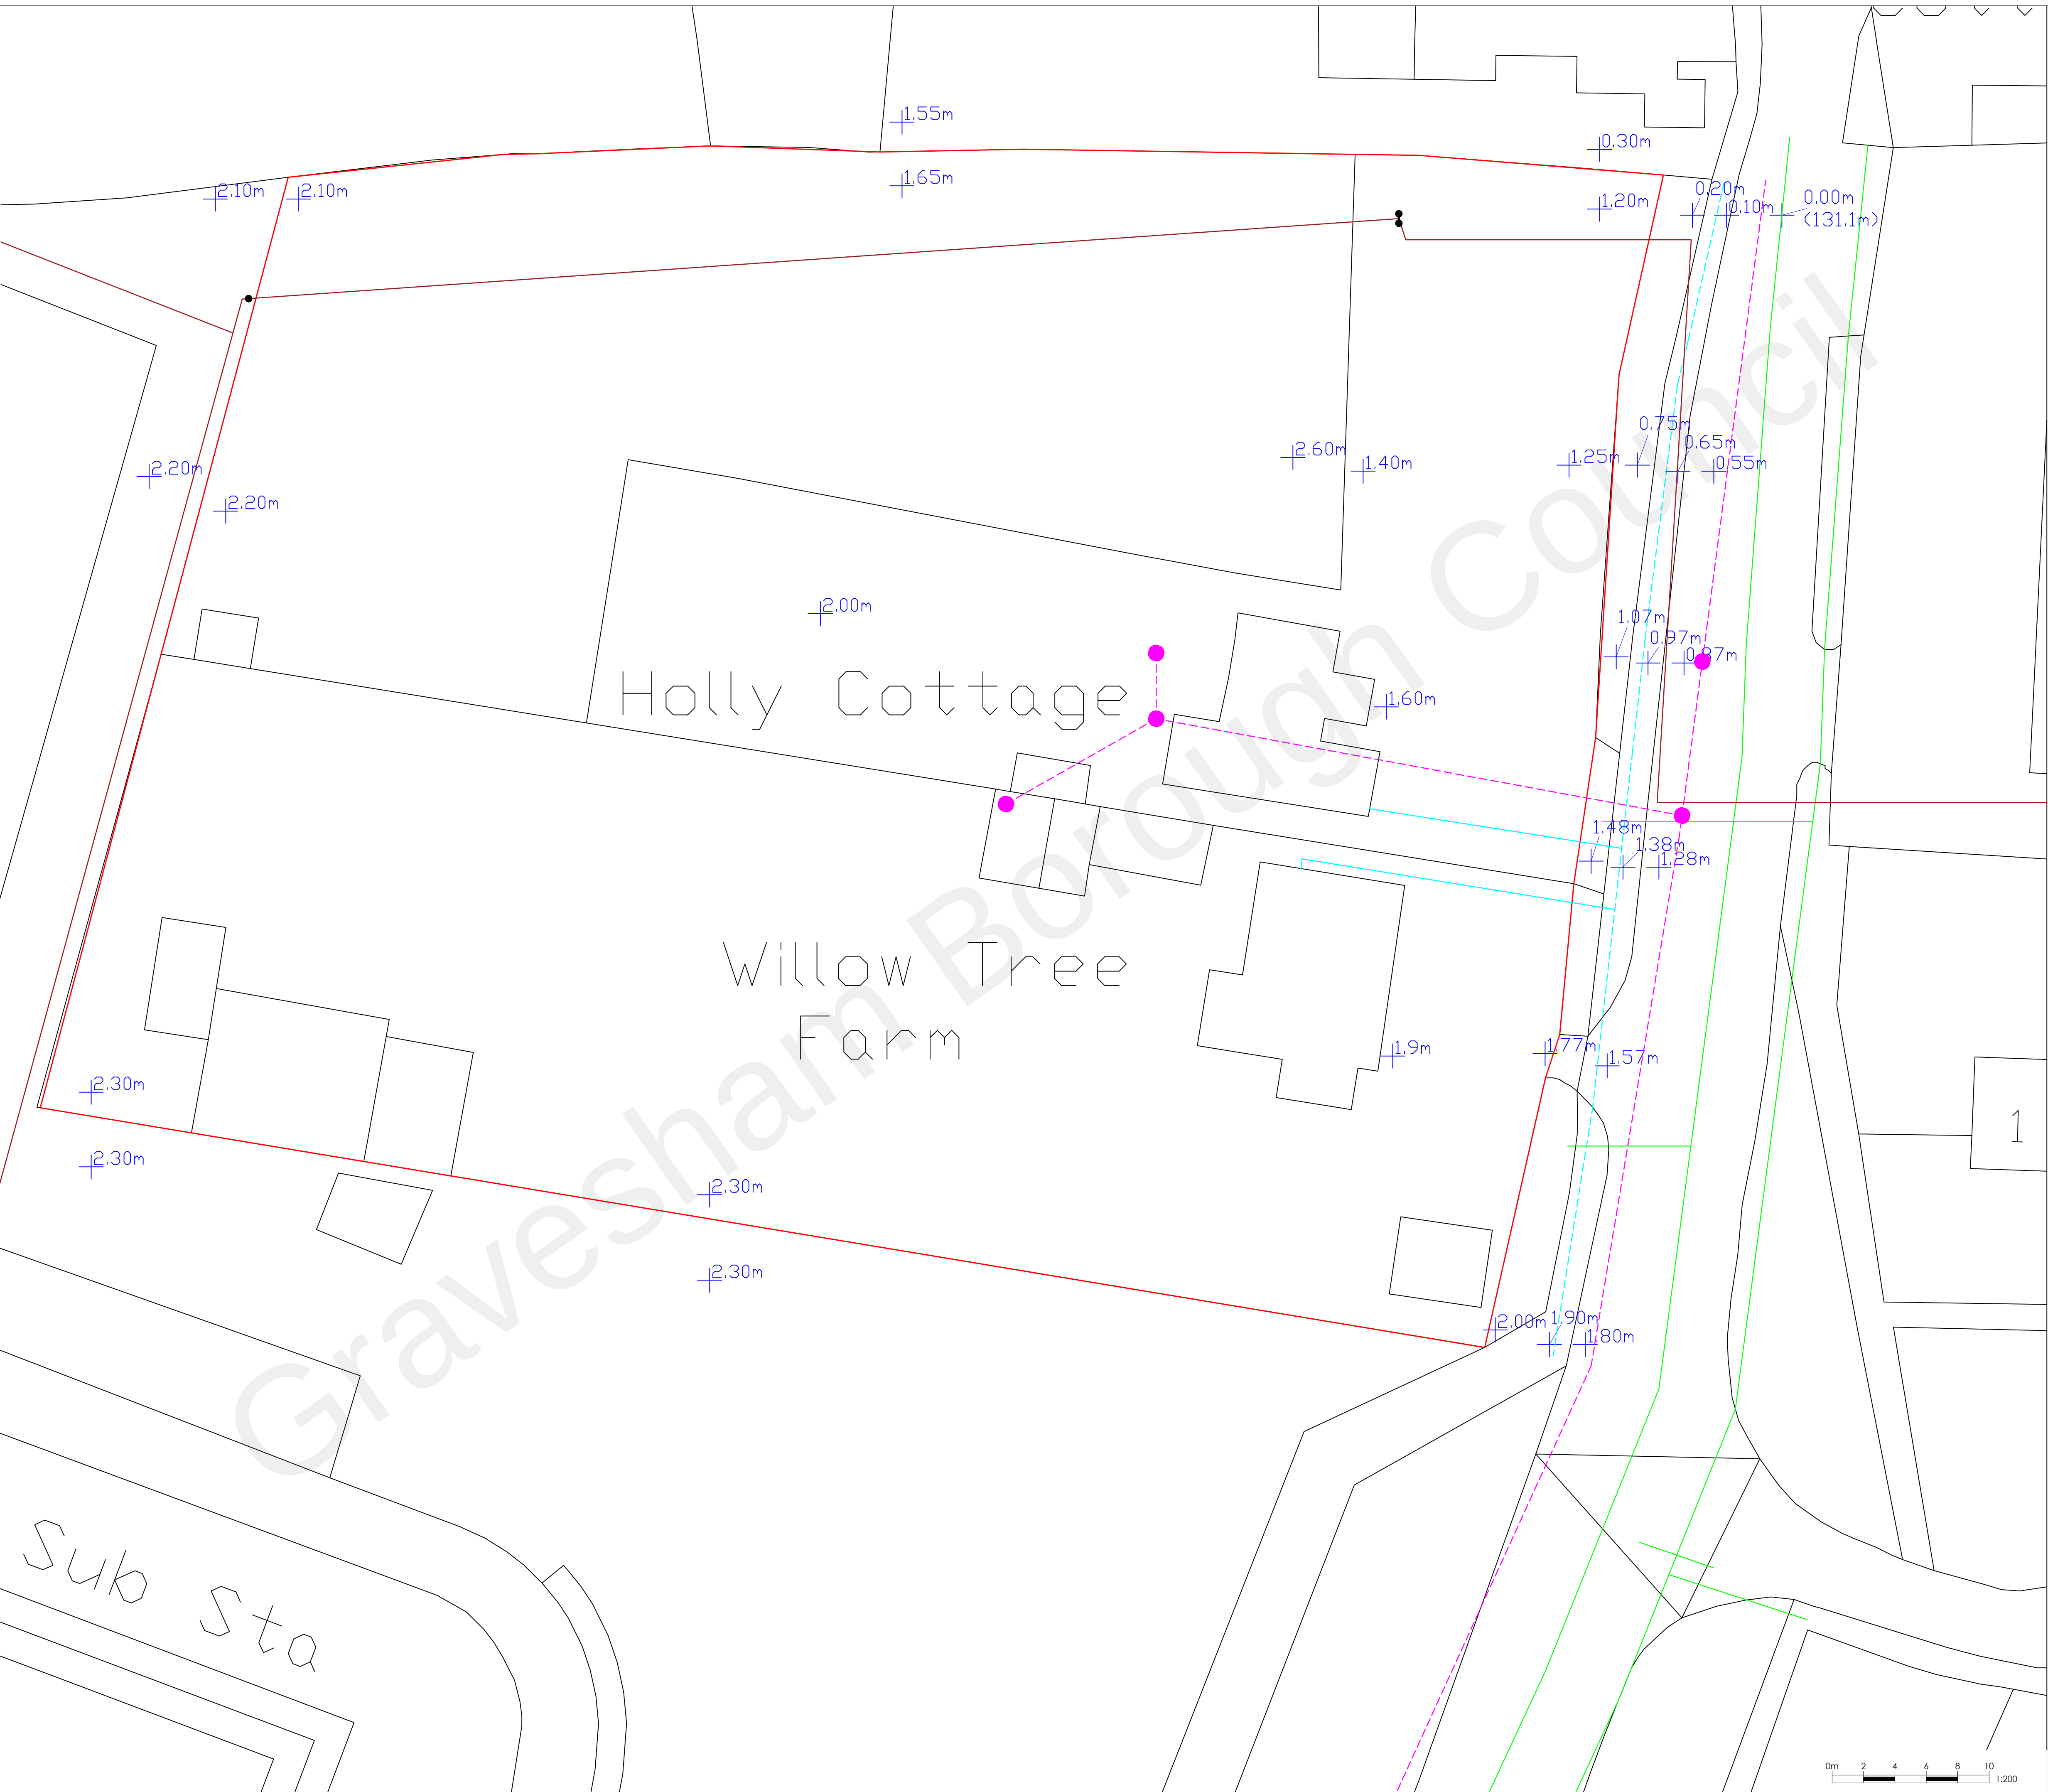

REV	DATE	DESCRIPTION	
GJS DESIGN CONSULTANTS			
Client: GORDON MCQUADE ARCHITECT			
Project: HOUSING DEVELOPMENT AT HOLLY COTTAGE WROTHAM ROAD MEOPHAM, KENT DA13 0AH			
Title: EXISTING SITE PLAN SERVICES AND LEVELS			
Date:	05.05.2021	Drawn :	AS
Scale :	1:200 @ A1	Checked :	GS
DWG No :	HCD	Rev :	A

