




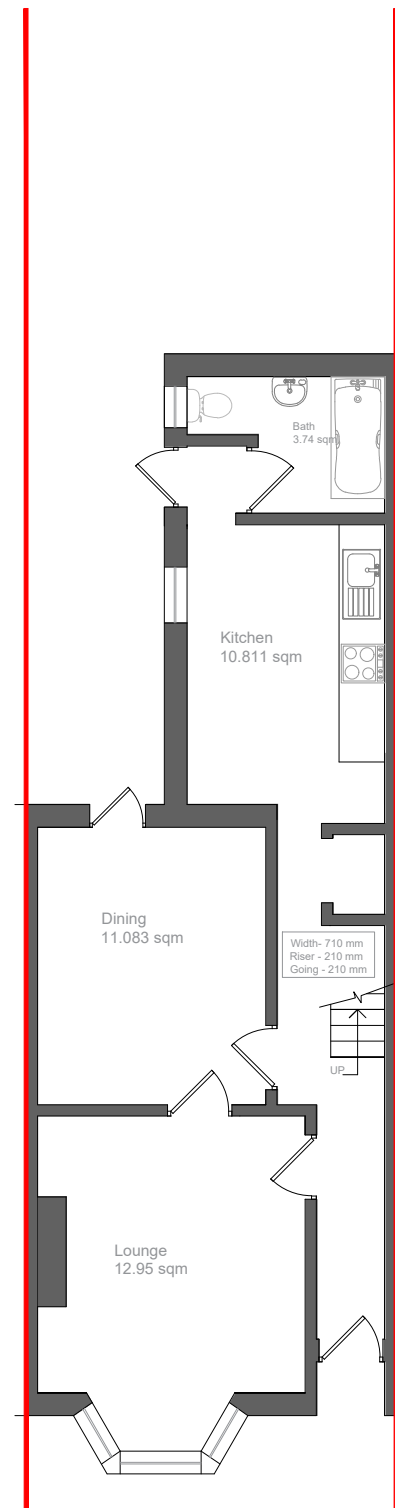

Existing Ground Floor Plan

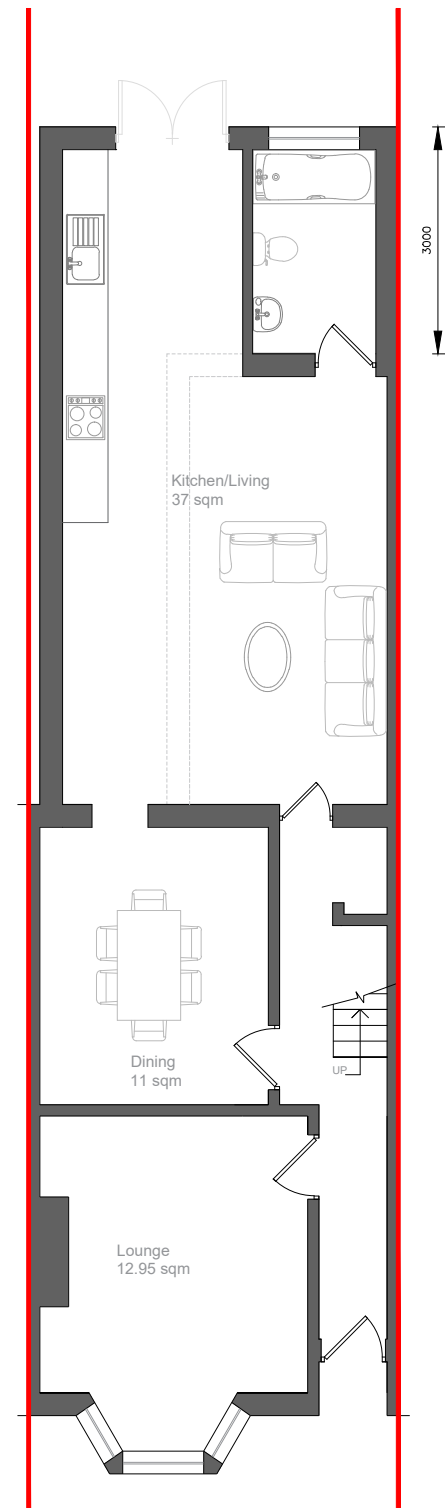

Proposed Ground Floor Plan

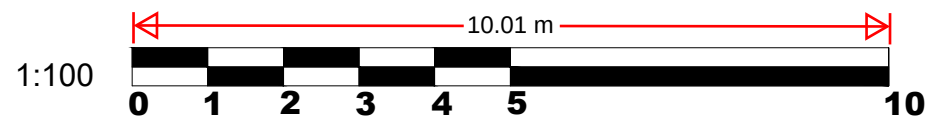

 e - info@dreamdesigndevelop.co.uk m - 07500444330	Site: 37 Wrotham Road Gravesend DA11 0PN	Title: Floor Plans	Scale at A3: 1:100	Date: 13/07/2025
			Drawing no.: 002	Revision: A