




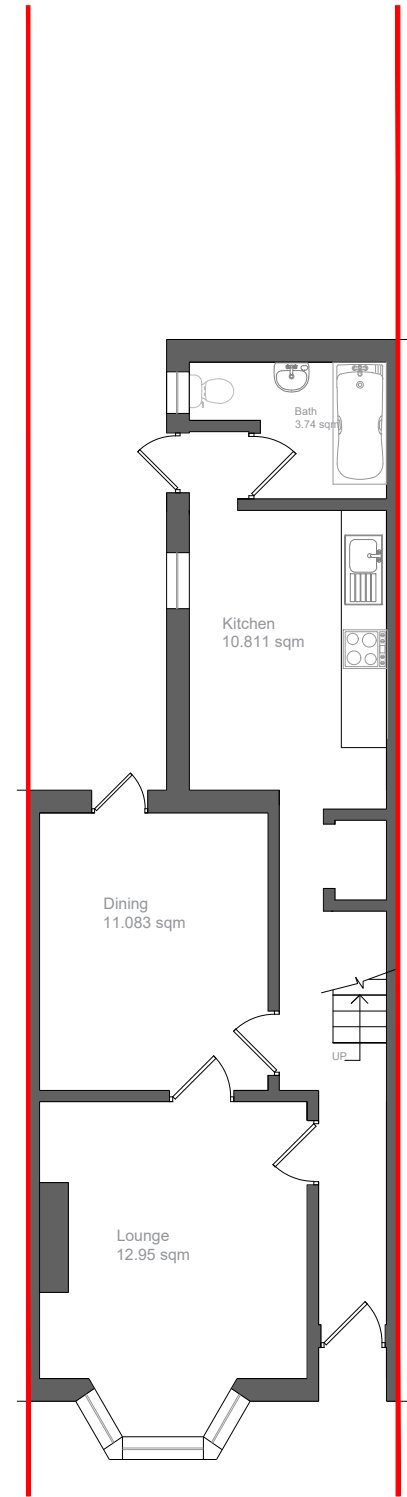


Existing Ground Floor Plan

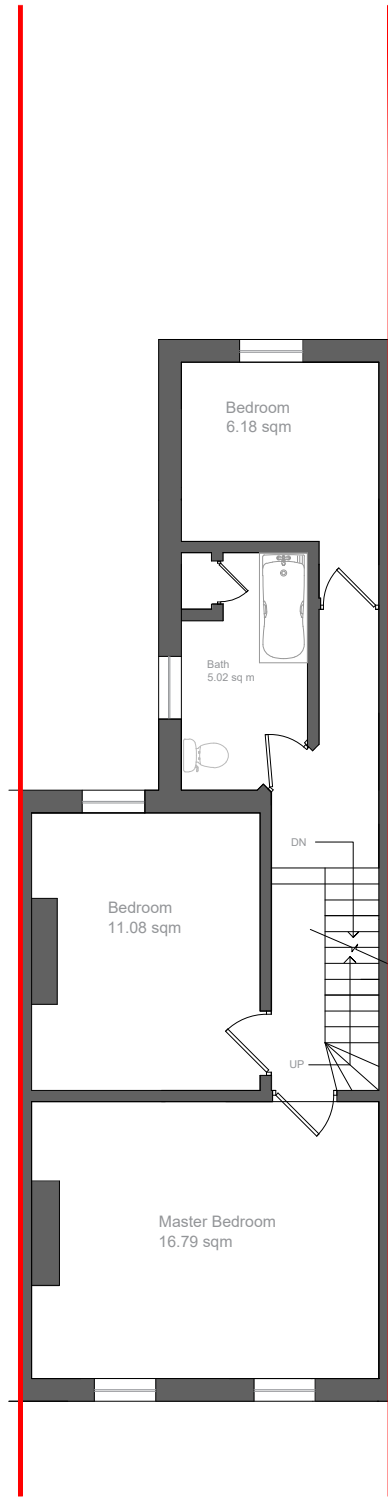

Existing First Floor Plan

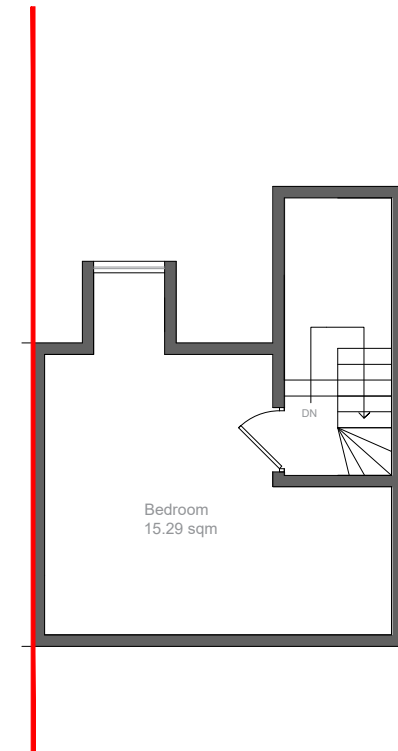

Existing Loft Floor Plan

 

Site:
37 Wrotham Road
Gravesend
DA11 0PN

Title:
Existing Floor Plans

Scale at A3:
1:100

Drawing no.:
002

Date:
13/07/2025

Revision:
A