




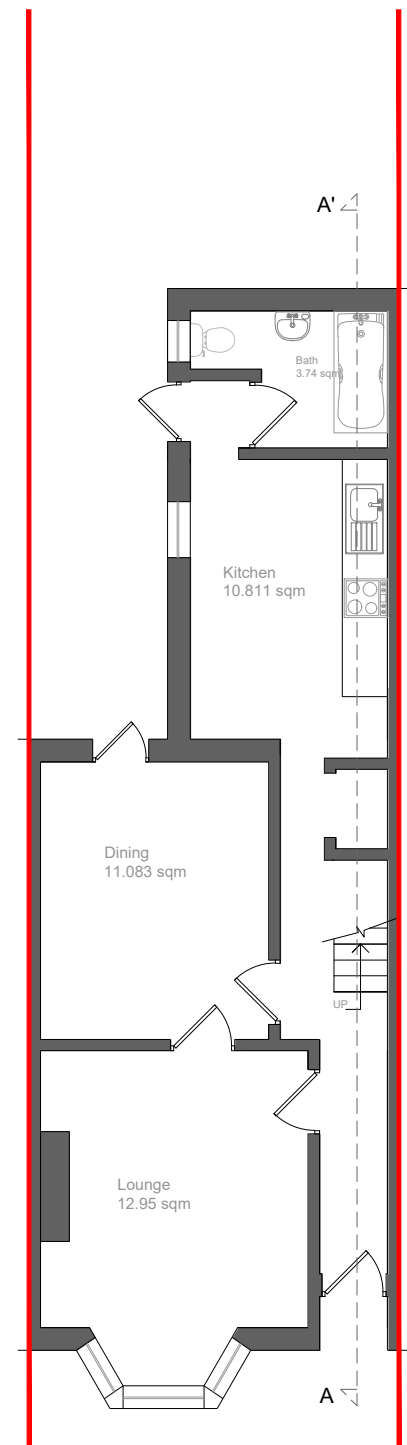


Proposed Ground Floor Plan

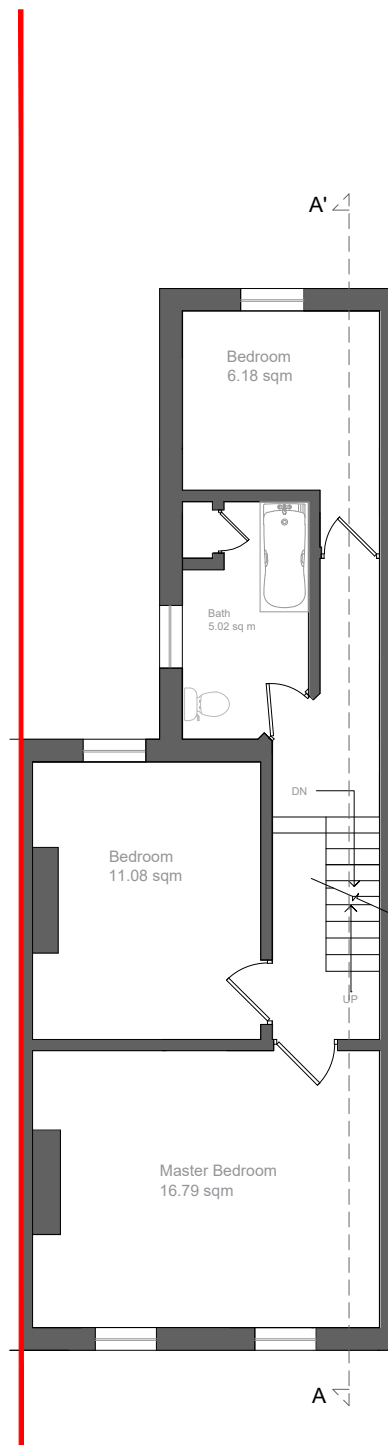

Proposed First Floor Plan

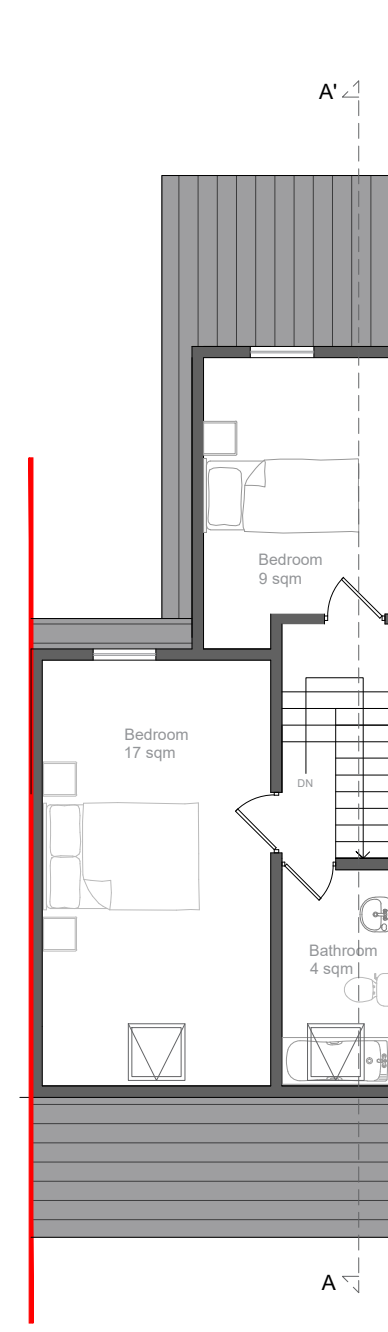

Proposed Loft Floor Plan

 

Site:  
 37 Wrotham Road  
 Gravesend  
 DA11 0PN

Title:  
 Proposed Floor Plans

Scale at A3:  
 1:100  
 Drawing no.:  
 003

Date:  
 13/07/2025  
 Revision:  
 A