



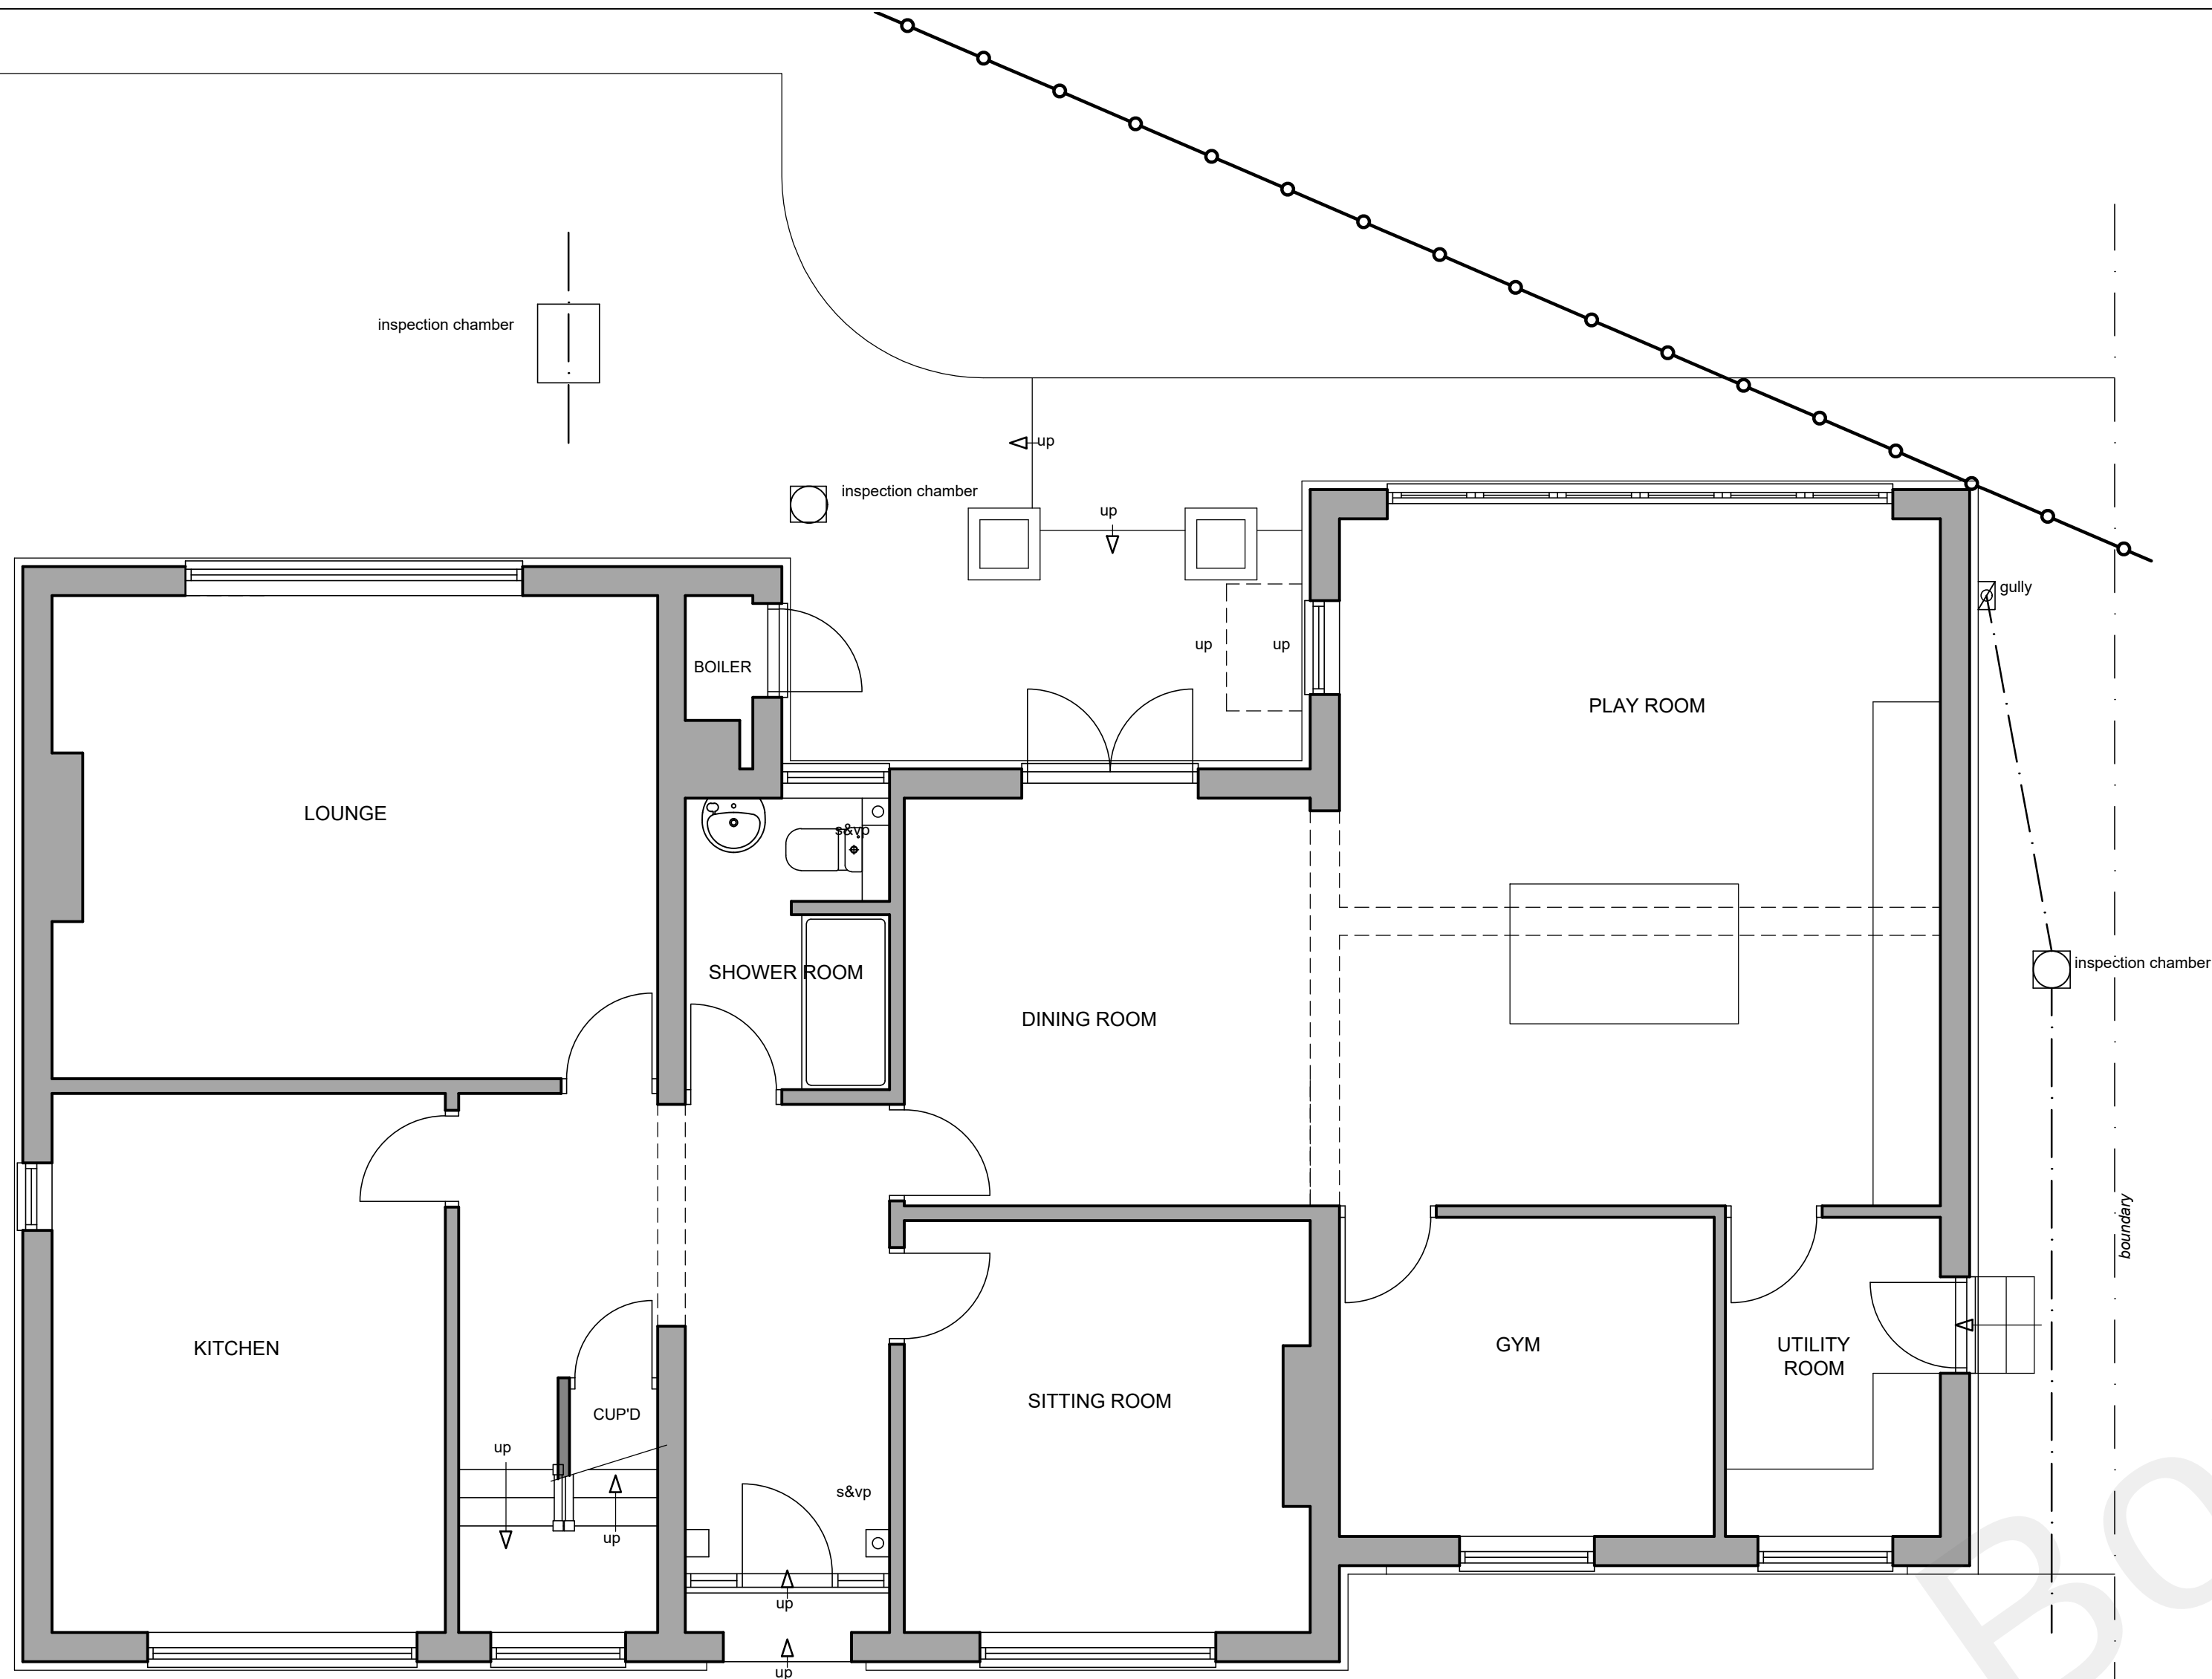


GROUND FLOOR PLAN
(1:50)


- DRAINAGE LEGEND**
- EXISTING 100mm PRIVATE DRAIN
 - EXISTING PRIVATE DRAIN REMOVED
 - PROPOSED 100mm PRIVATE DRAIN
 - EXISTING 100mm PUBLIC SEWER

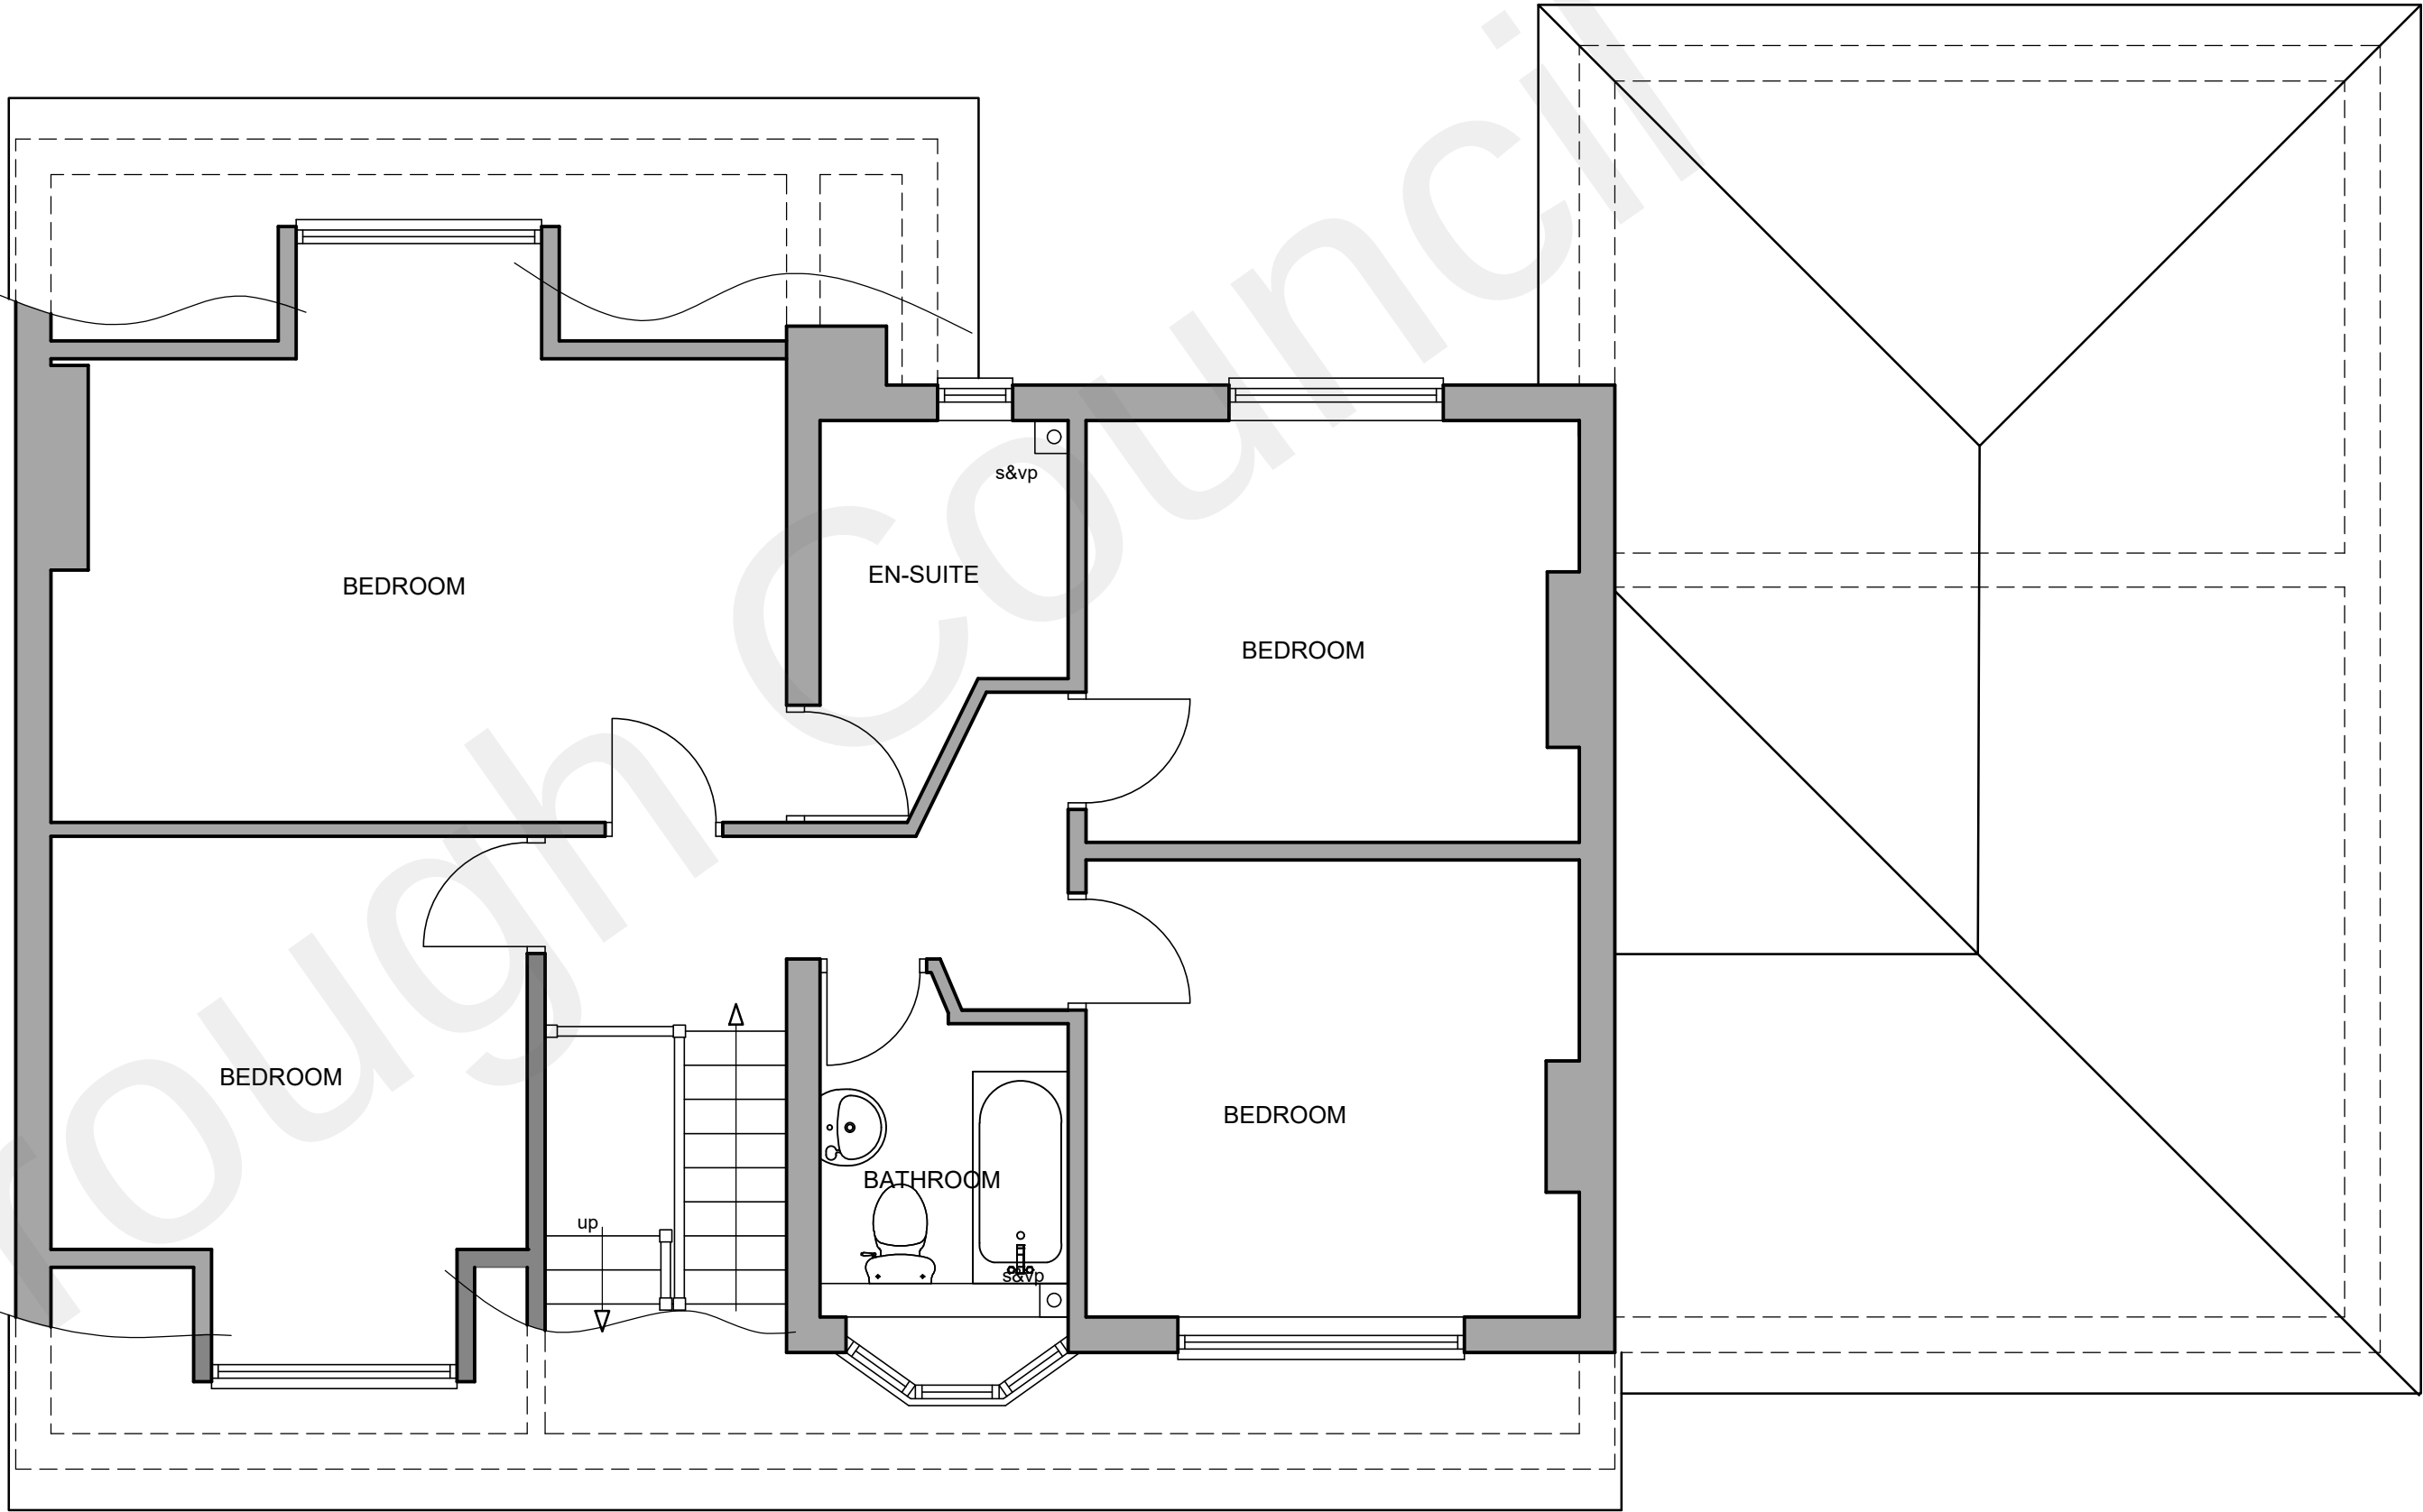

FIRST FLOOR PLAN
(1:50)

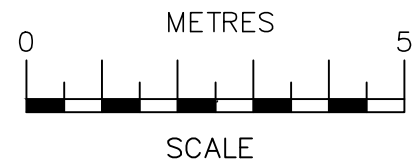

SCALE BAR @ 1:100

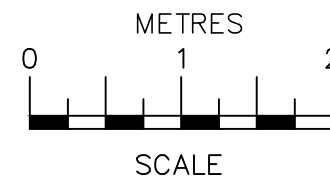


SCALE BAR @ 1:50



SIDE ELEVATION
(1:100)



FRONT ELEVATION
(1:100)

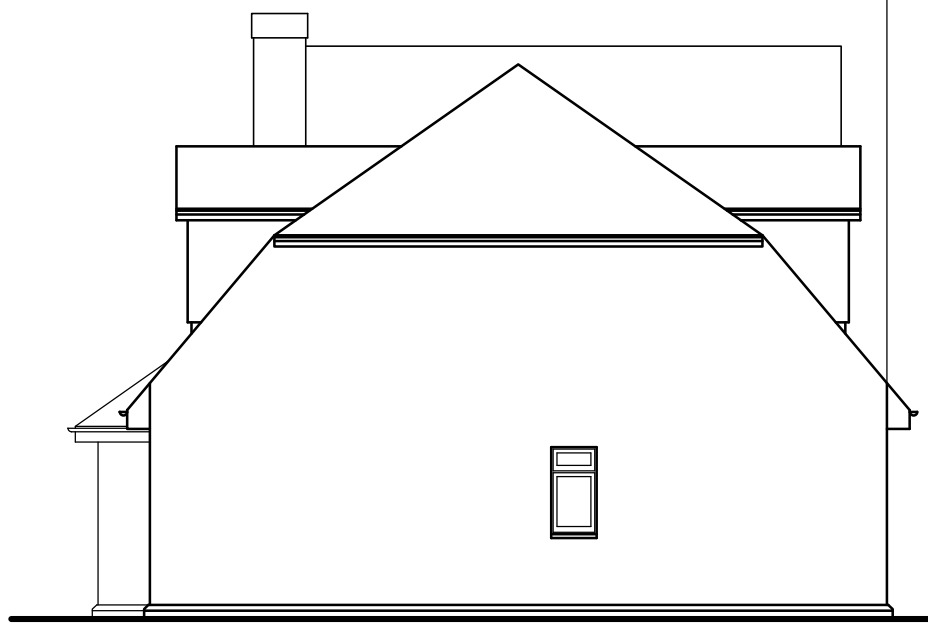

SIDE ELEVATION
(1:100)



REAR ELEVATION
(1:100)

Date	No	Revision
Penfold Project Services		
Epmarket, Wrotham Road, Meopham, Kent, DA13 0JH Telephone: 01474 816690 e-mail: apenfold448@btinternet.com		
Job Title:	DARNLEY HOUSE (FORMERLY HOMELEA) HALFPENCE LANE COBHAM KENT DA12 3BP	
Dwg Title:	PLANS & ELEVATIONS AS EXISTING	
Scale:	1:50 & 1:100 @ A1	
Dwg No.:	101	
Date:	February 2022	