



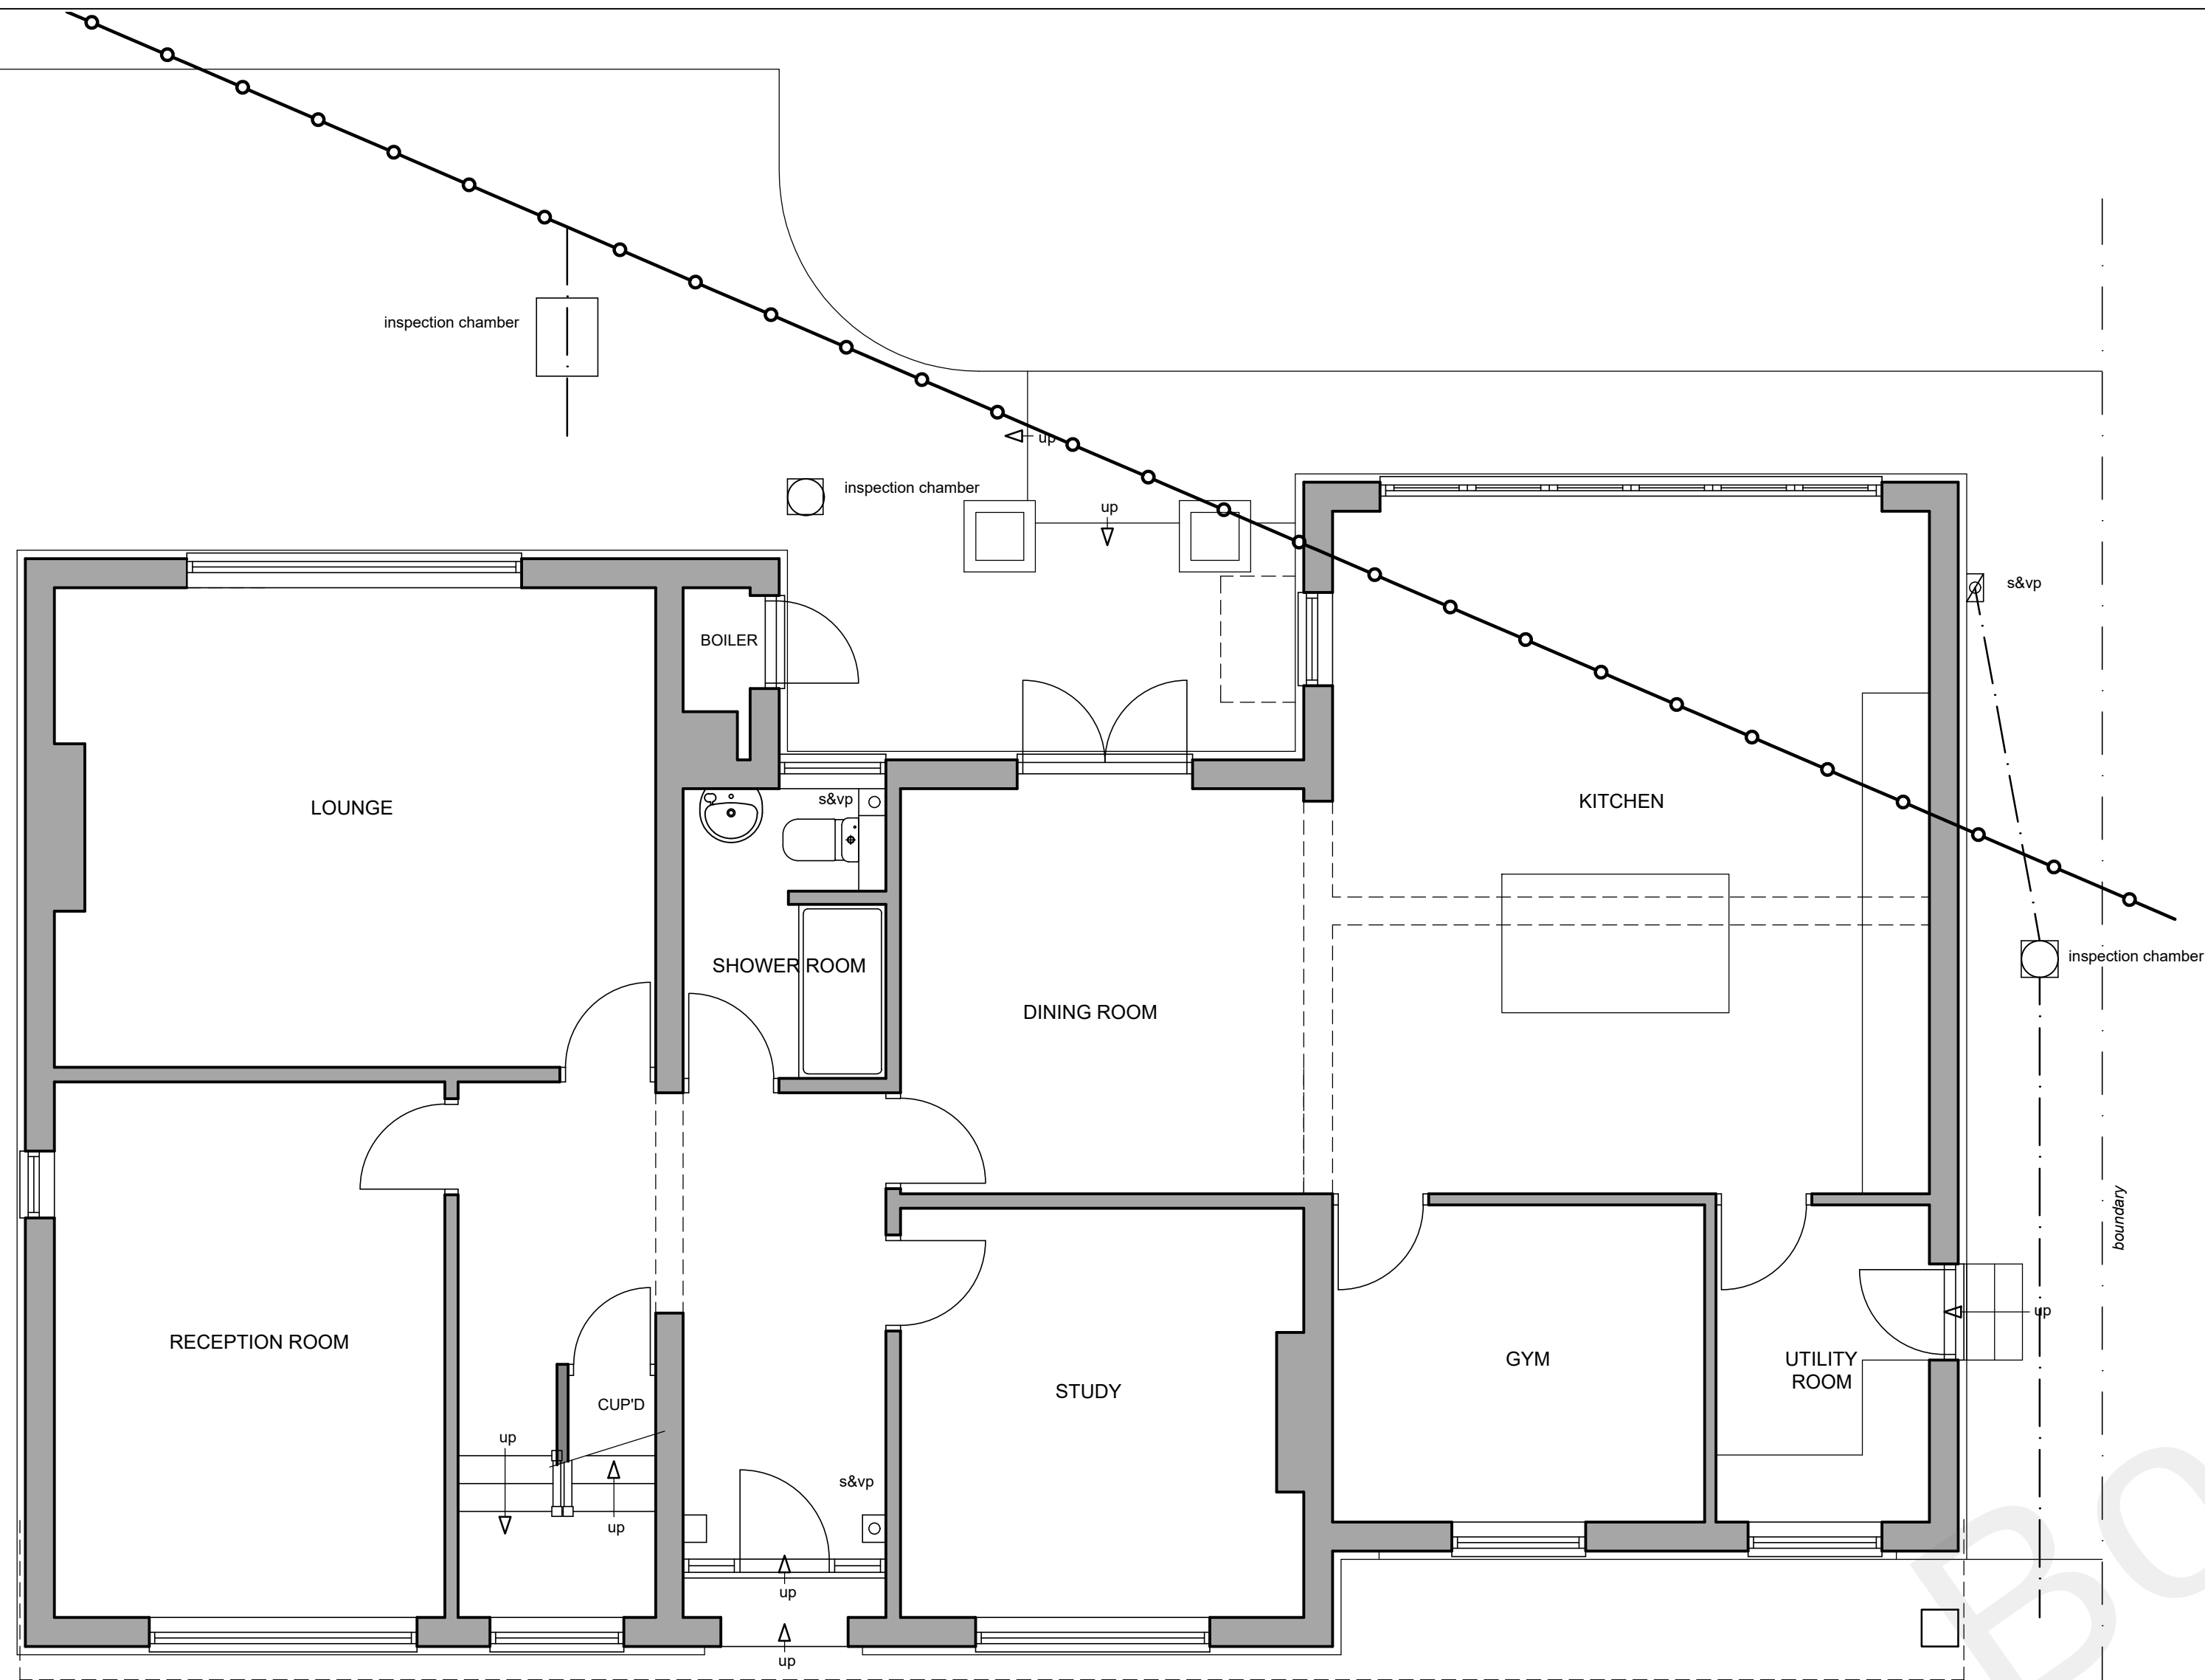


GROUND FLOOR PLAN
(1:50)


DRAINAGE LEGEND	
	EXISTING 100mm PRIVATE DRAIN
	EXISTING PRIVATE DRAIN REMOVED
	PROPOSED 100mm PRIVATE DRAIN
	EXISTING 100mm PUBLIC SEWER

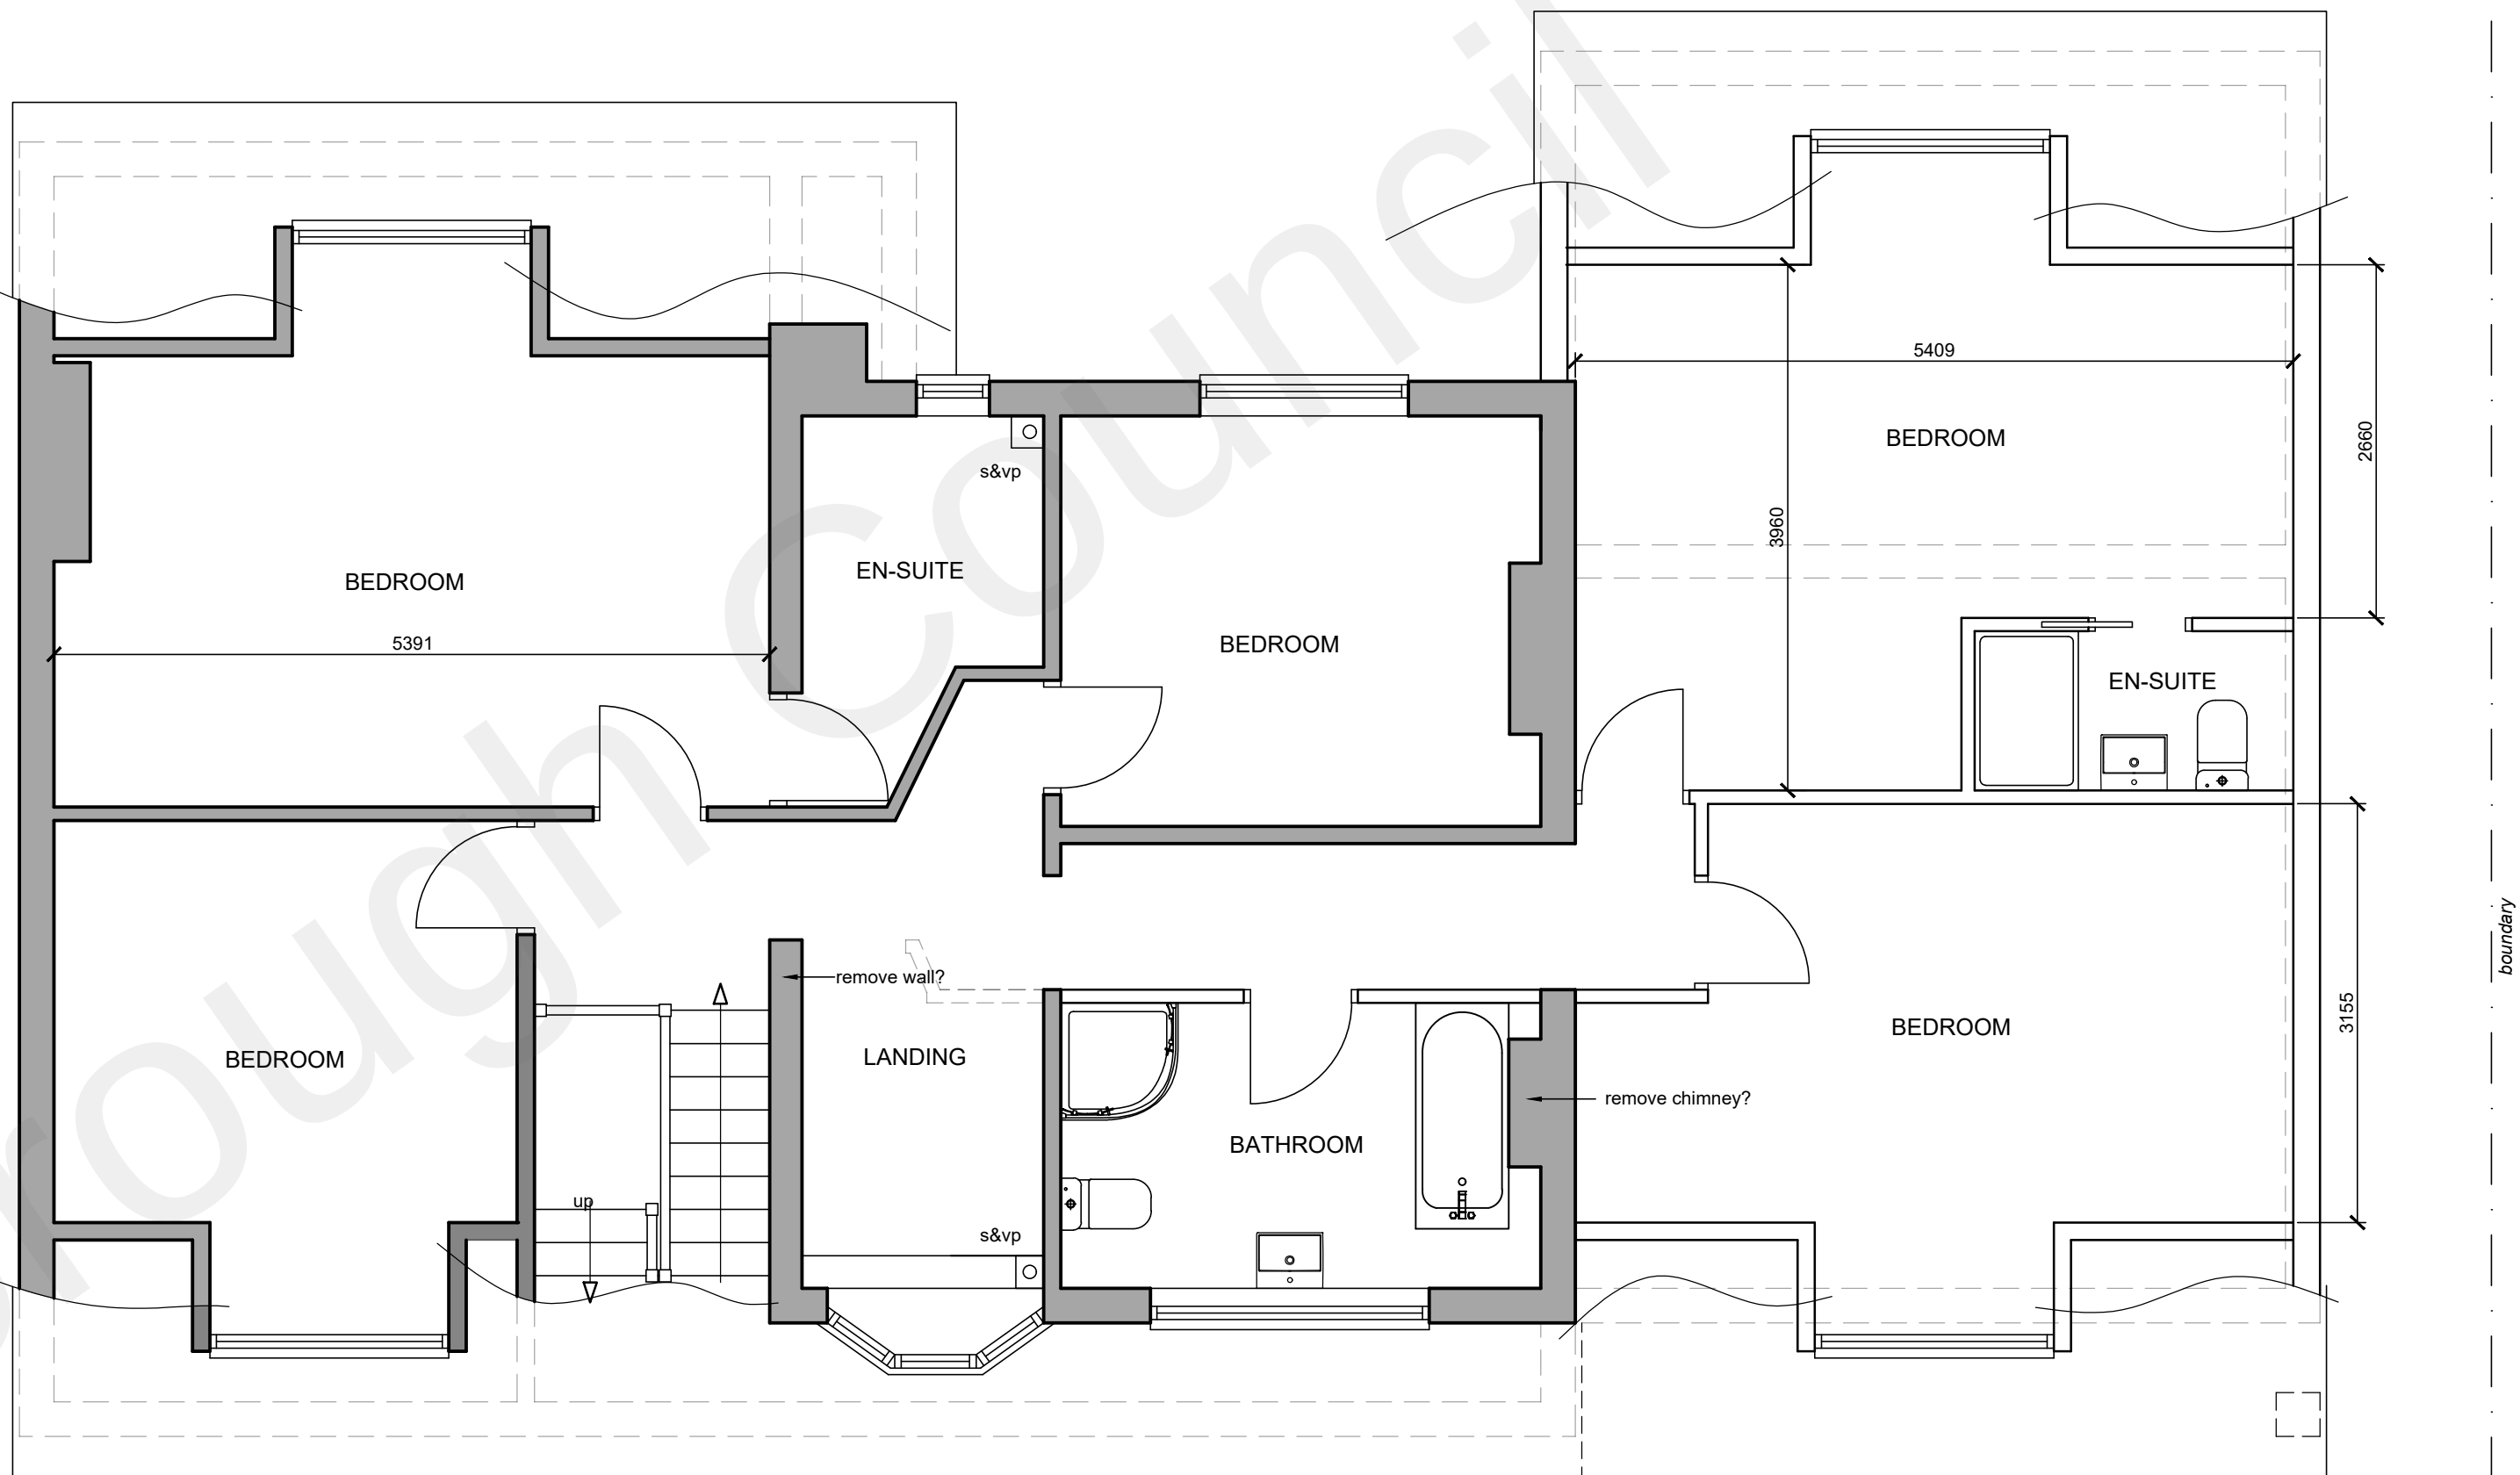


FIRST FLOOR PLAN
(1:50)

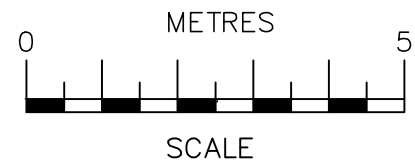

SCALE BAR @ 1:100

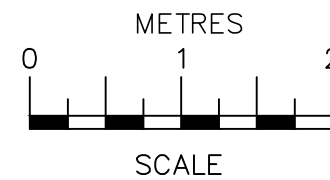


SCALE BAR @ 1:50

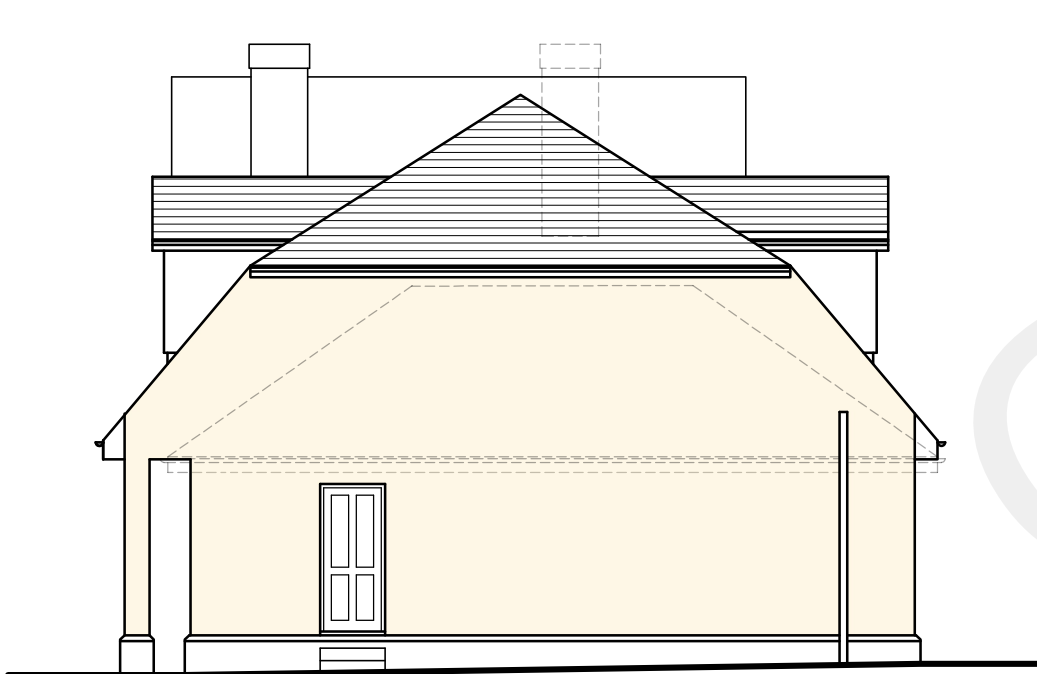

SIDE ELEVATION
(1:100)



FRONT ELEVATION
(1:100)

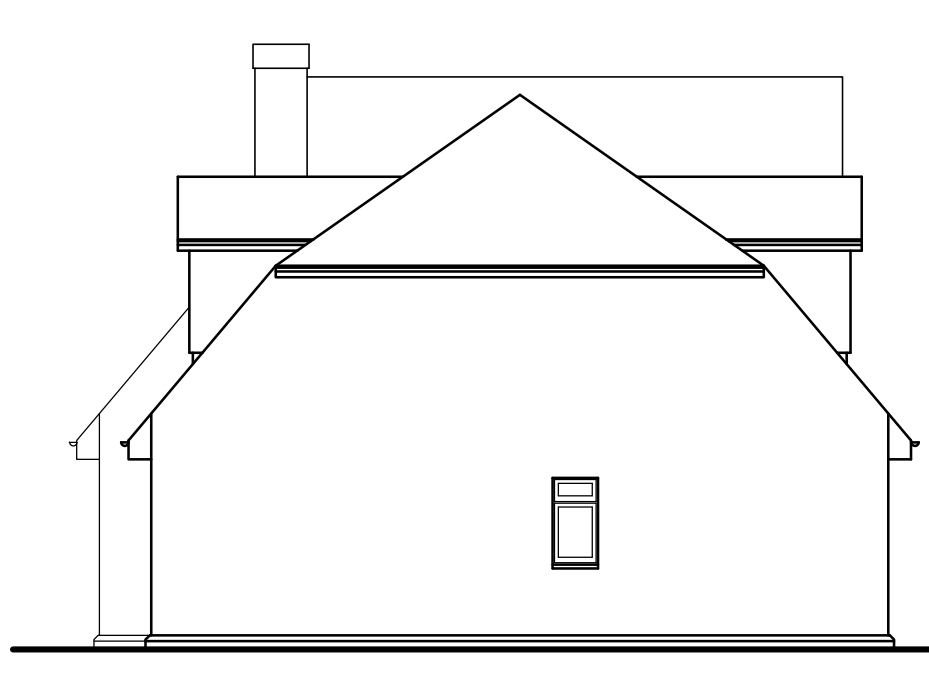

SIDE ELEVATION
(1:100)



REAR ELEVATION
(1:100)

MATERIALS
WALLS - PAINTED RENDER FINISH TO MATCH EXISTING
ROOF - TILES TO MATCH EXISTING
WINDOWS & DOORS - ALUMINIUM DOUBLE GLAZED UNITS - COLOUR TO MATCH EXISTING

13/01/19	A	Removal of chimney stacks omitted
Date	No	Revision
Penfold Project Services		
Epmarket, Wrotham Road, Meopham, Kent, DA13 0JH Telephone: 01474 816690 e-mail: apenfold448@btinternet.com		
Job Title:	DARNLEY HOUSE (FORMERLY HOMELEA) HALFPENCE LANE COBHAM KENT DA12 3BP	
Dwg Title:	PLANS & ELEVATIONS AS PROPOSED	
Scale:	1:50 & 1:100 @ A1	
Dwg No.:	102	
Date:	February 2022	