


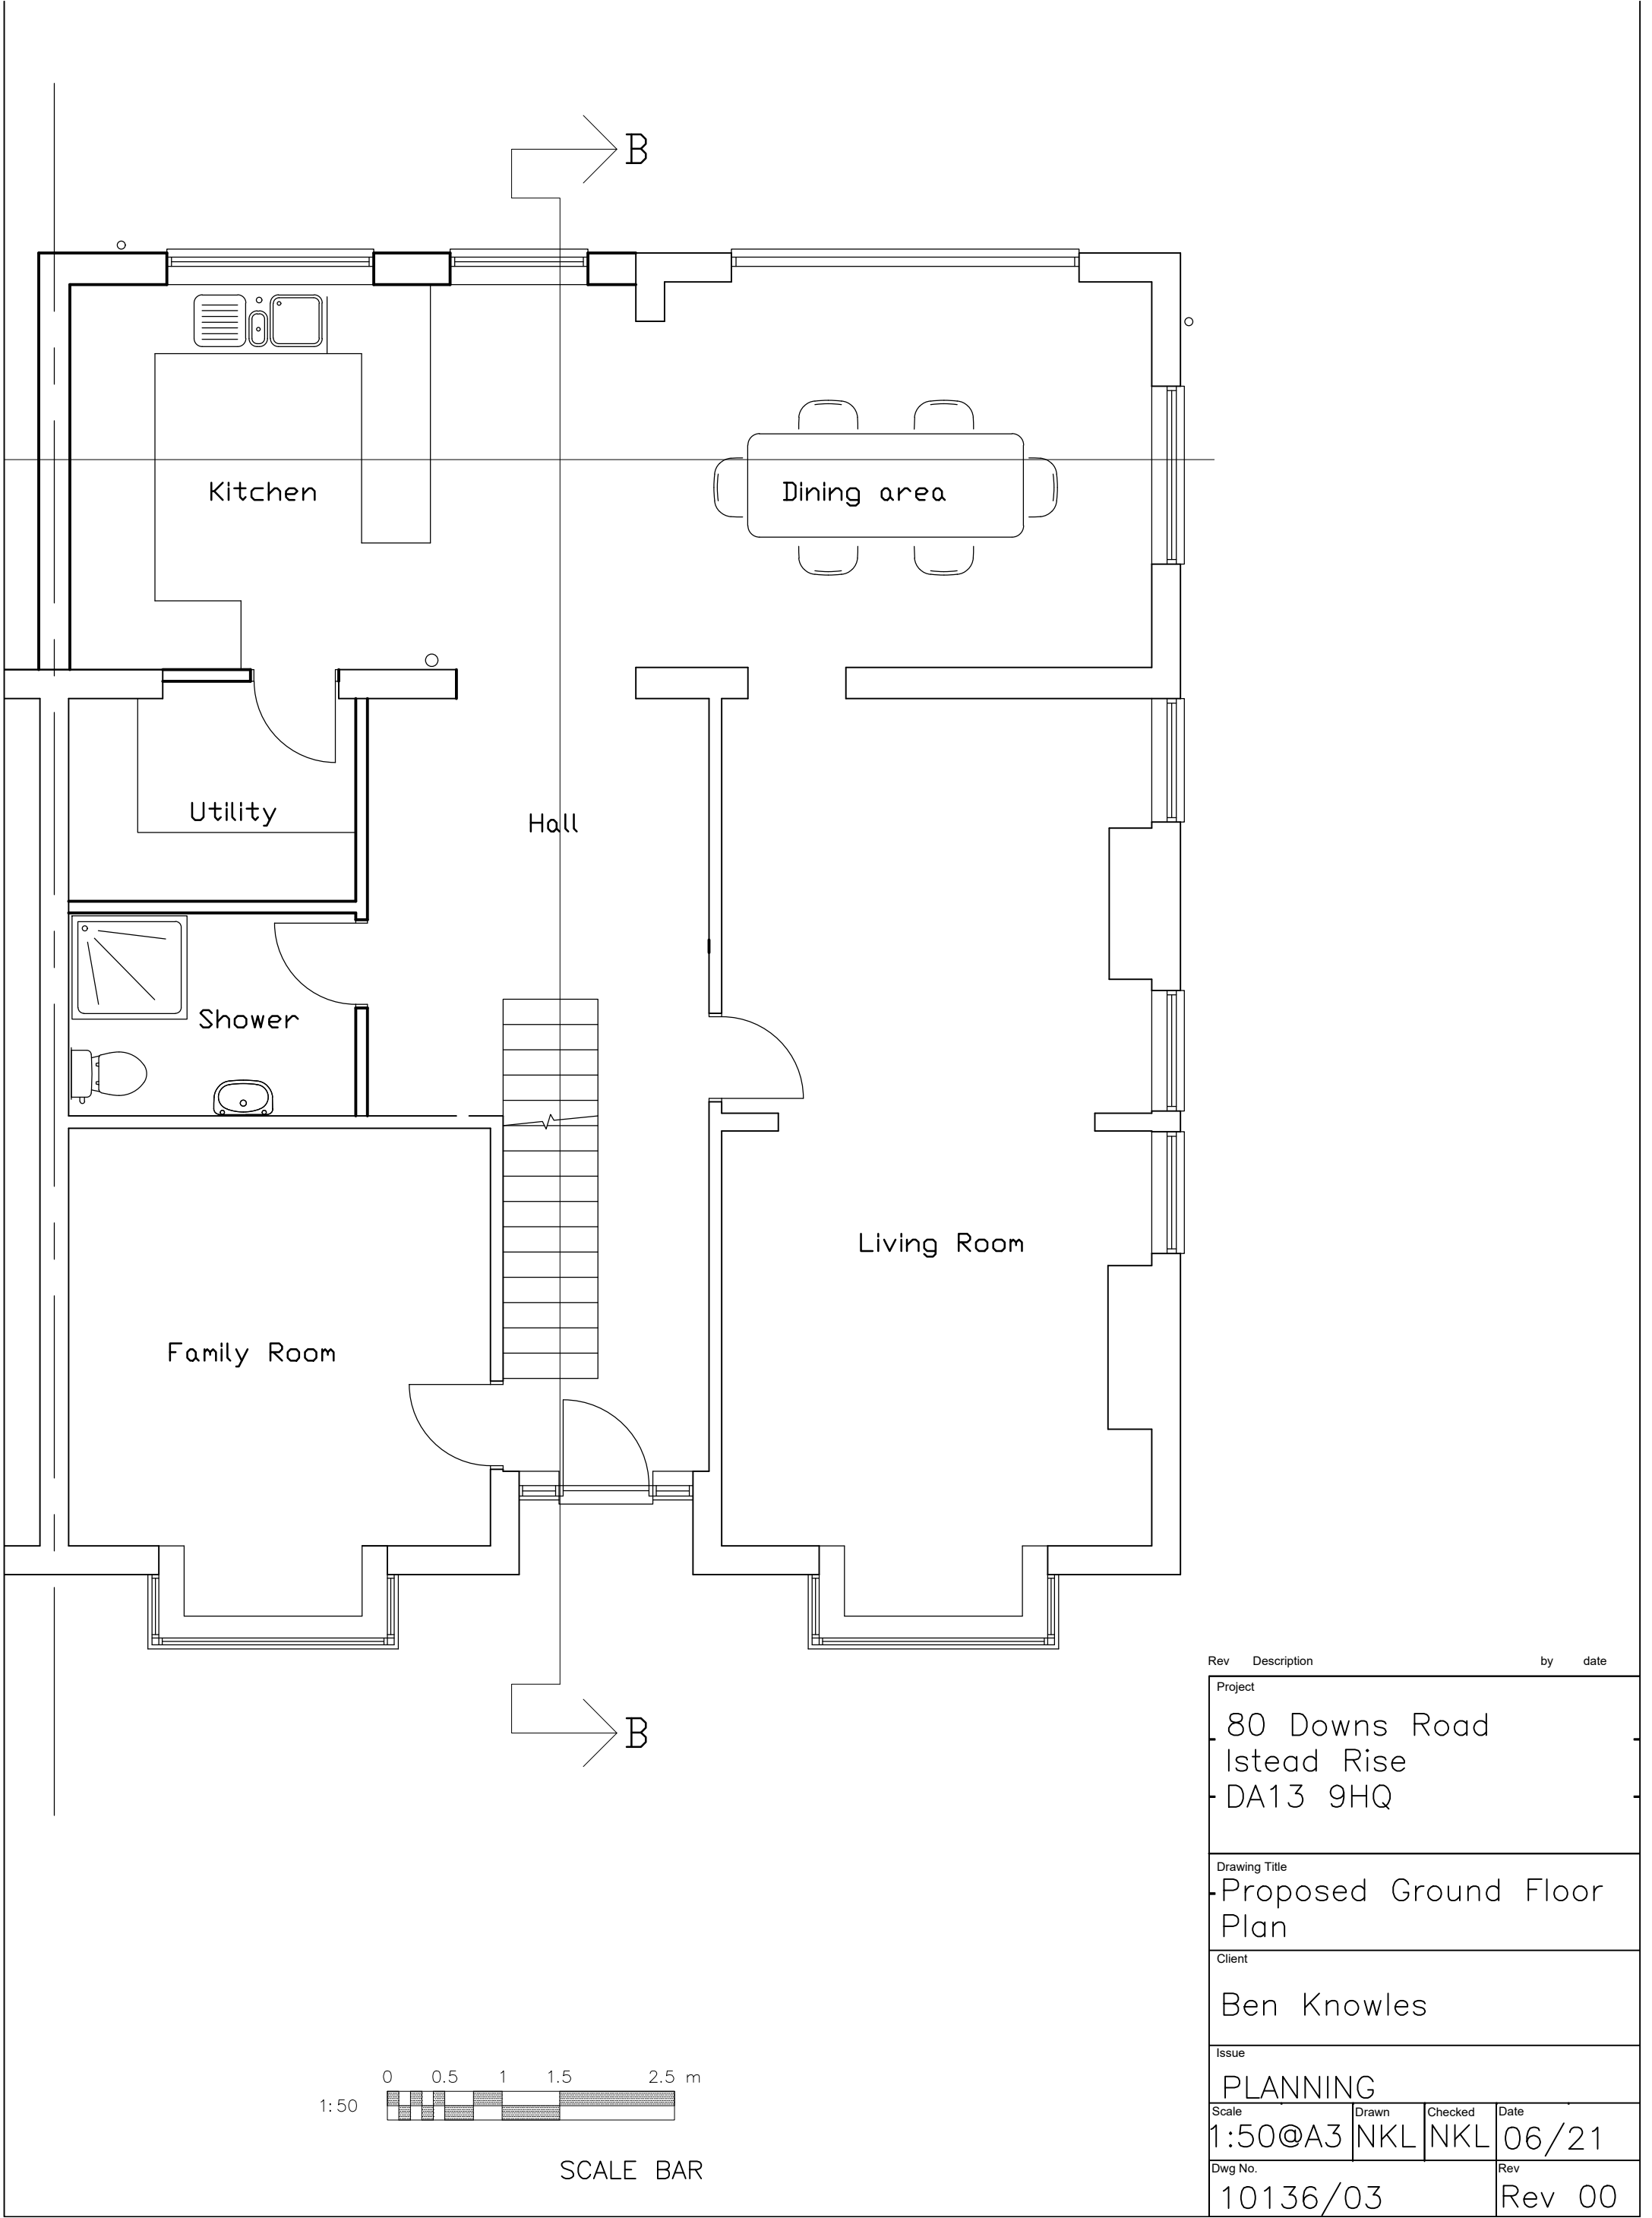

Rev	Description	by	date
Project			
80 Downs Road Istead Rise DA13 9HQ			
Drawing Title			
Proposed Ground Floor Plan			
Client			
Ben Knowles			
Issue			
PLANNING			
Scale	Drawn	Checked	Date
1:50@A3	NKL	NKL	06/21
Dwg No.	Rev		
10136/03	Rev 00		