




Scale rule 1:100

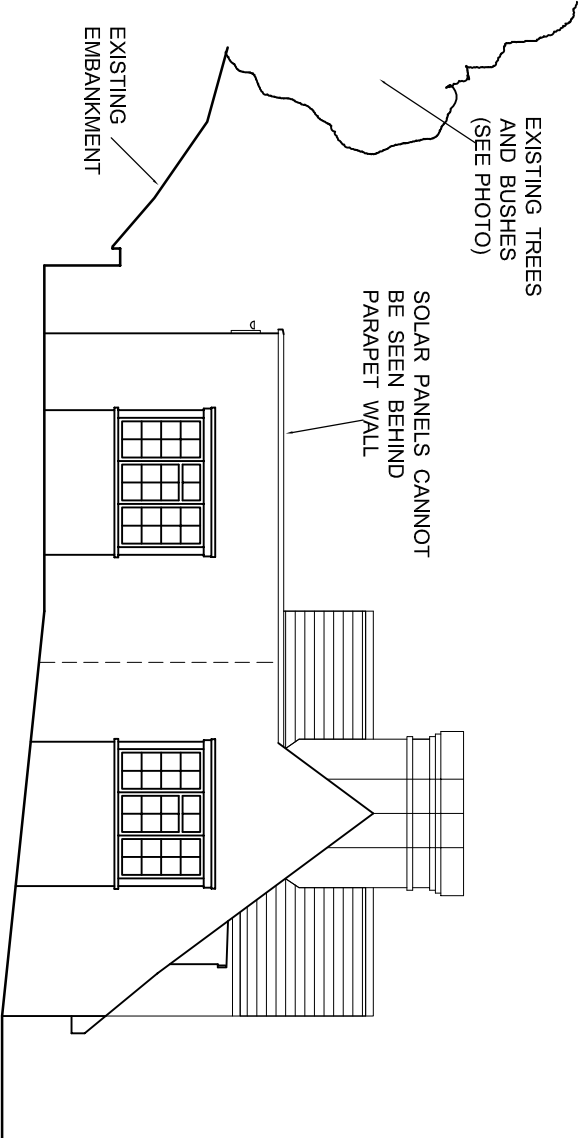


Existing North Side Elevation

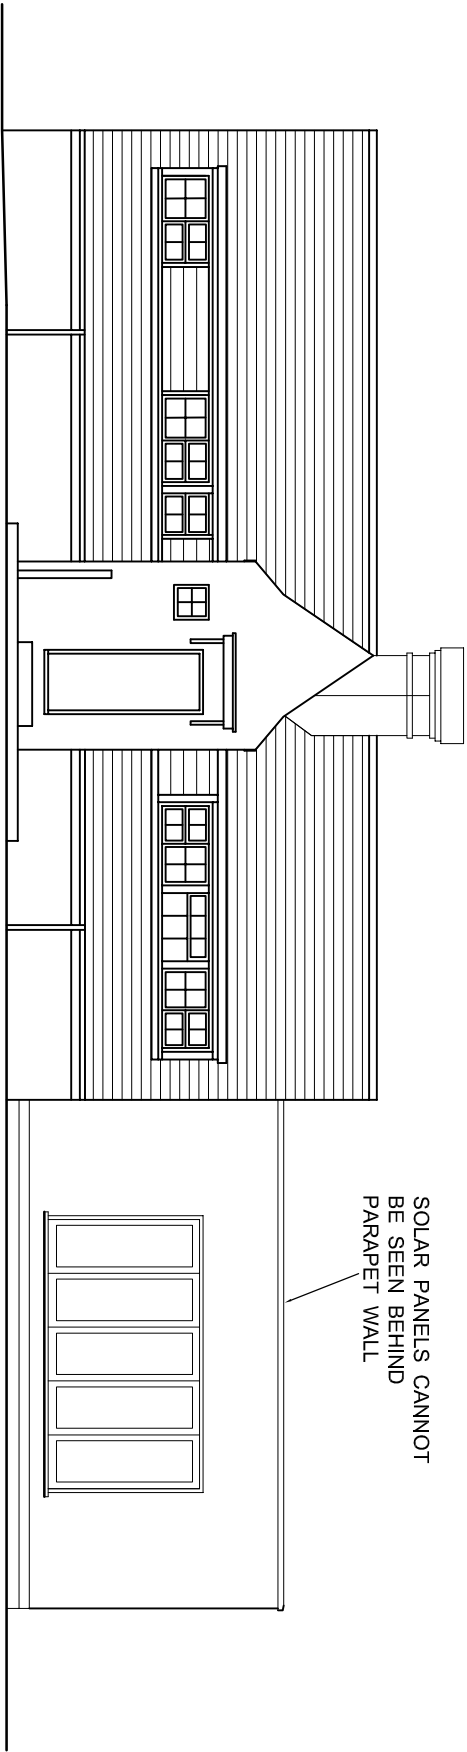


Existing Front Elevation

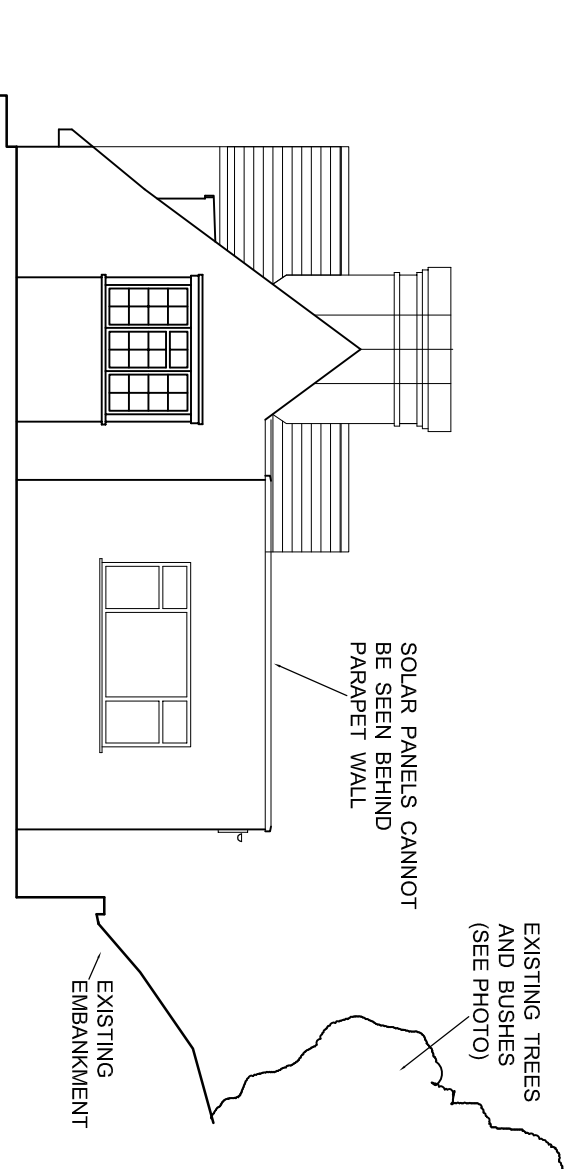


Existing South Side Elevation

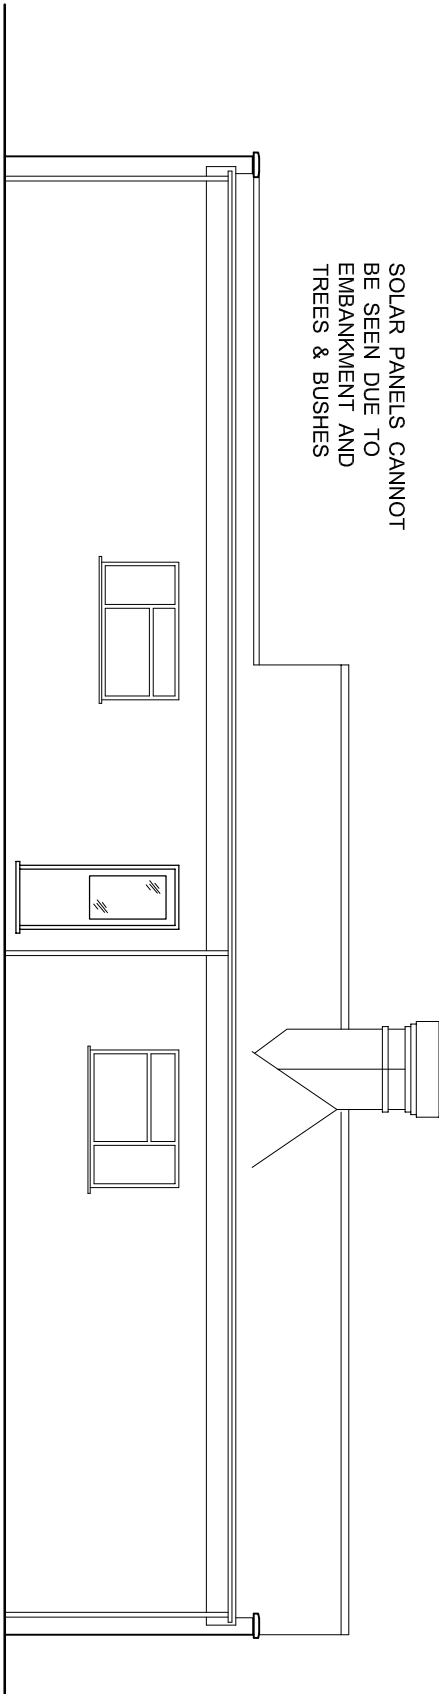

Existing Rear Elevation

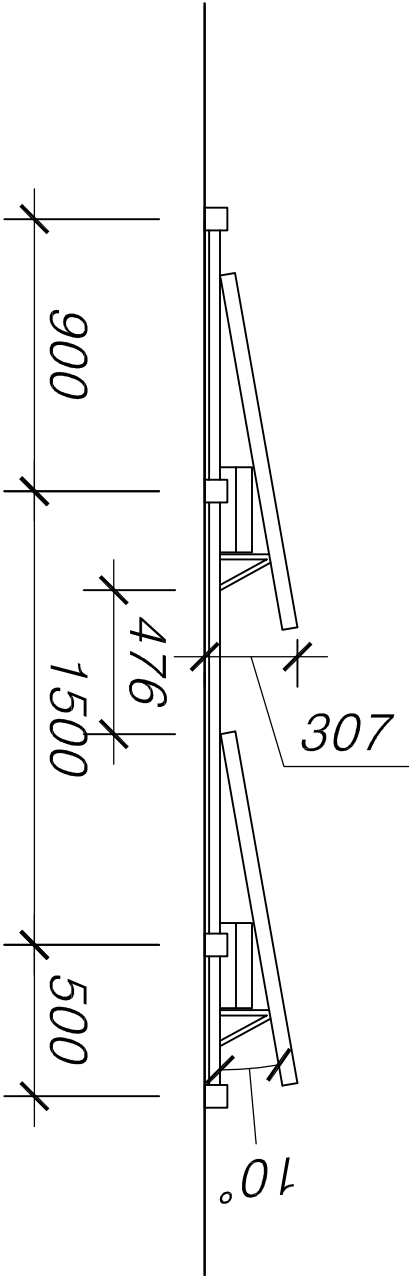

Section

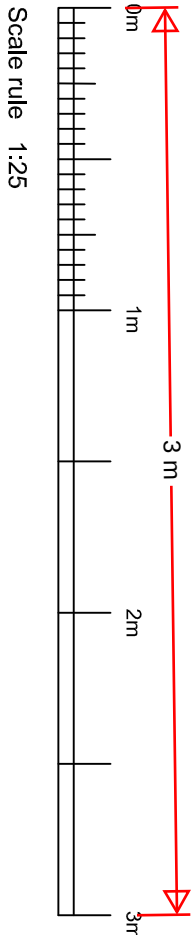

Scale rule 1:25

Revisions

Project
Proposed Solar Panels

Drawing title	
Elevations	

Client
Mr G. Rains & Miss T. Bruce
Little Gables, Wrangling Lane,
Great Buckland, Luddesdown,
Kent DA13 0XF

Tel No. 07976 057211

Scale
1:100 & 1:25 @ A2

Date
September 2024

Drawing No