
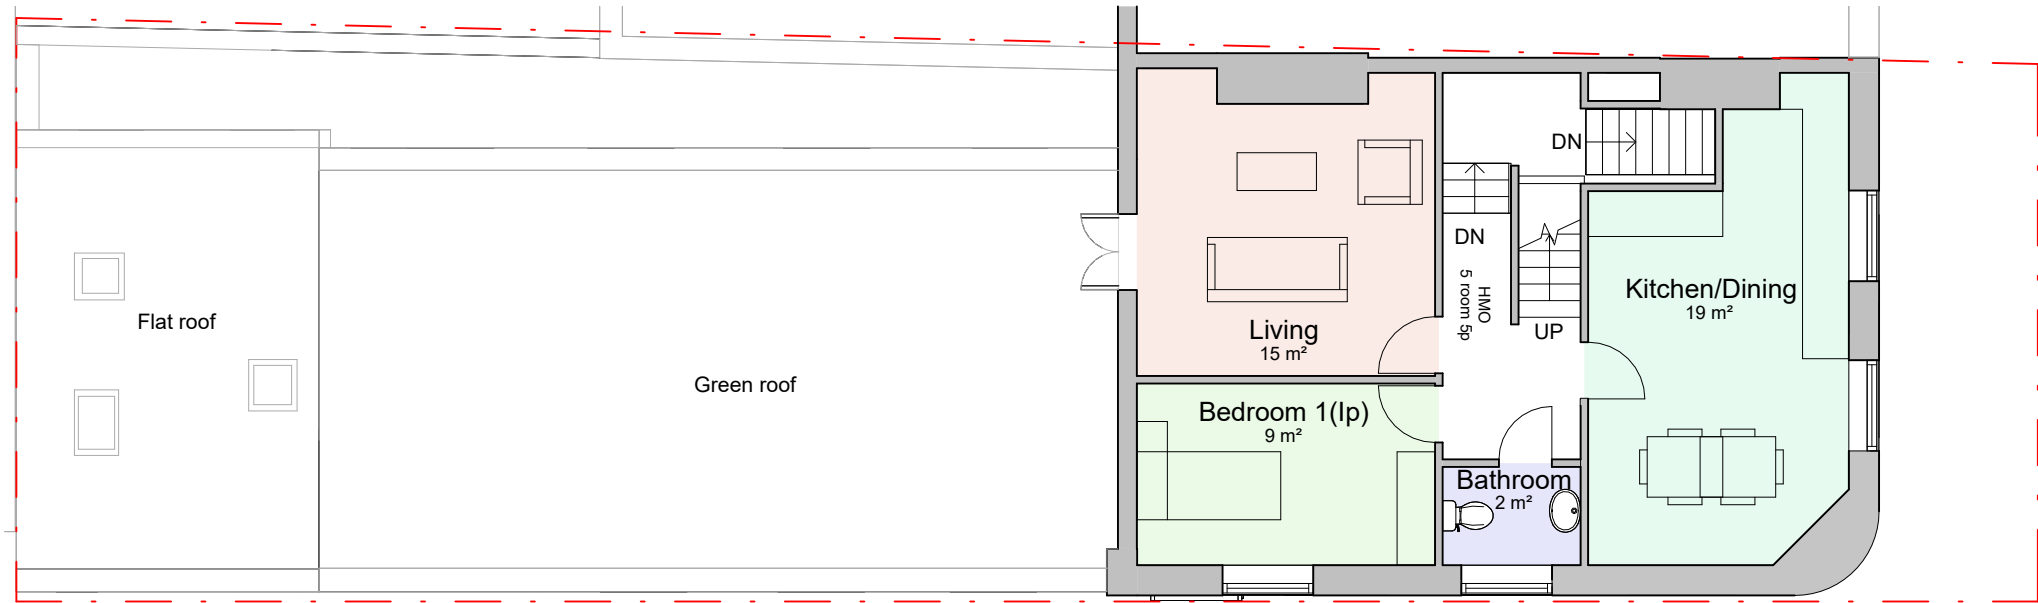
 


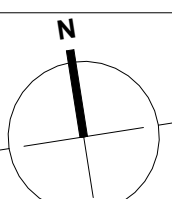

10.04 m

General Notes:		Notes:	Project Status	Rev	Date	Description / Comments	Drn	Chk	Project Name 78 Peacock street Gravesend DA12 1EG		Drawing Title. Proposed First Floor Plan				
- Do not scale from the drawing. - All dimensions must be verified on site before the commencement of work of the fabrication of any item. - Any discrepancies must be reported to the Architectural Designer. - The drawing is to be read with all related information.  GRAPHIC SCALE: 1:100			Planning						Client AH Academy	Drawing No. PA - 644 - 203		Rev.			
											Samson Space 269-271 High Street, Stratford, London, E15 2TF Tel. 0208 2219222	Scale. 1 : 100@A3		Drn.	Chk.