




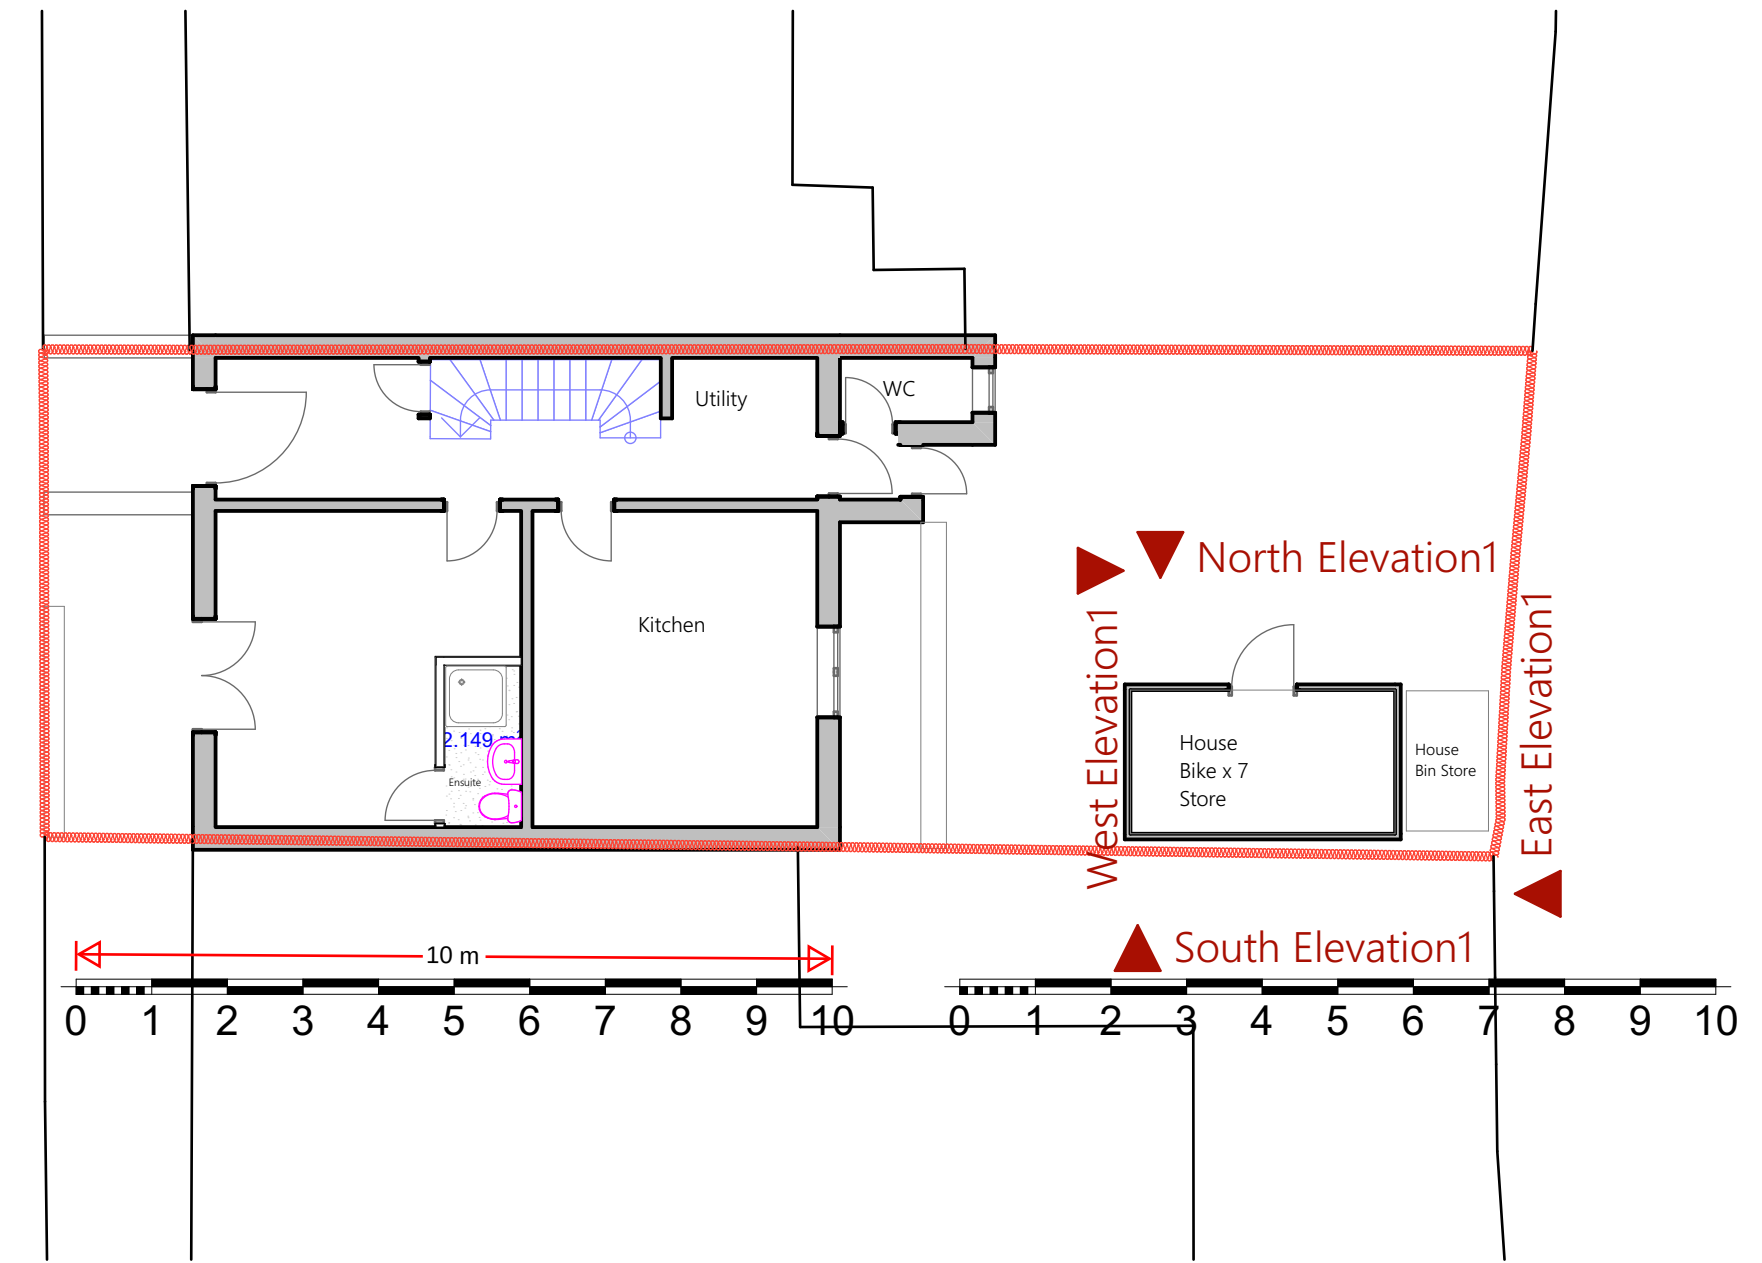


1 Proposed Bike Store (Site Plan / Ground Floor) 1:100

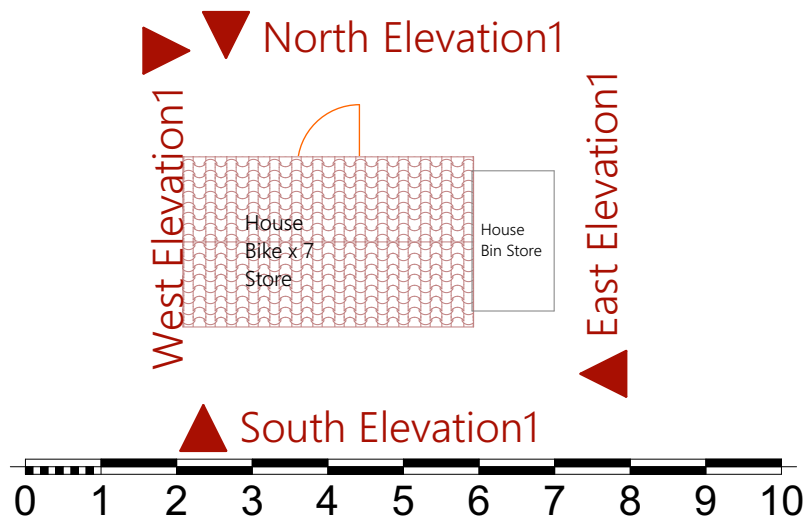


2 Proposed bike store Roofplan 1:100

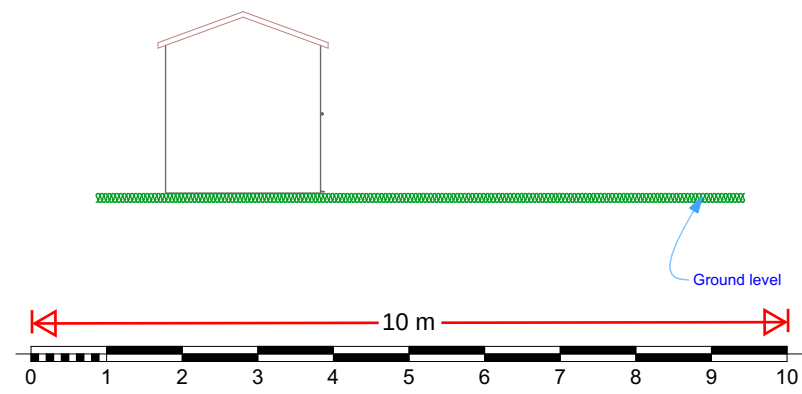


3 East Elevation1 Proposed 1:100

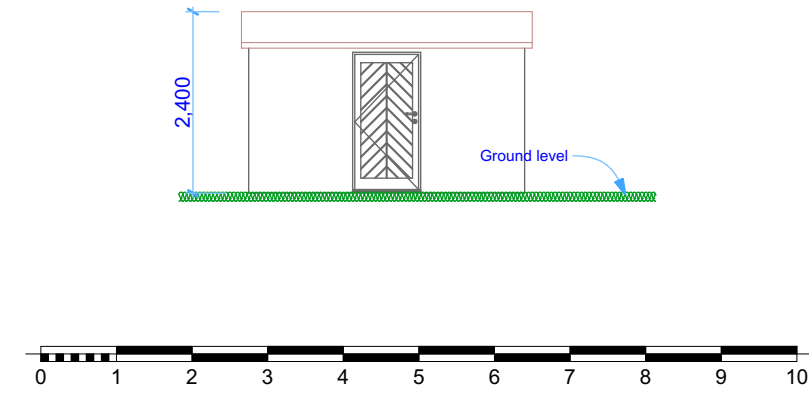

4 North Elevation1 Proposed 1:100

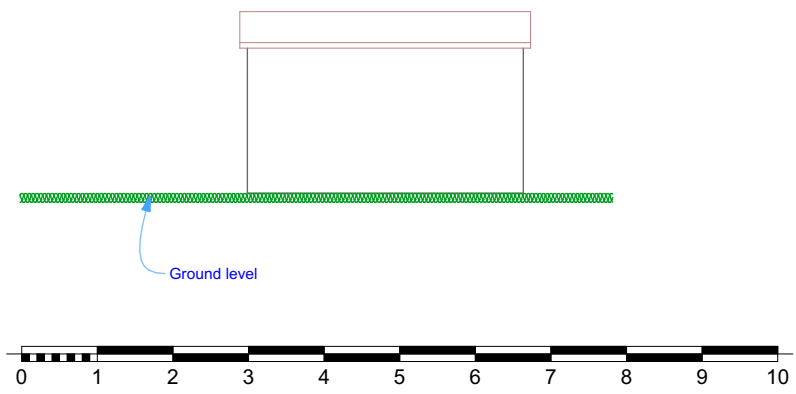

5 South Elevation1 Proposed 1:100

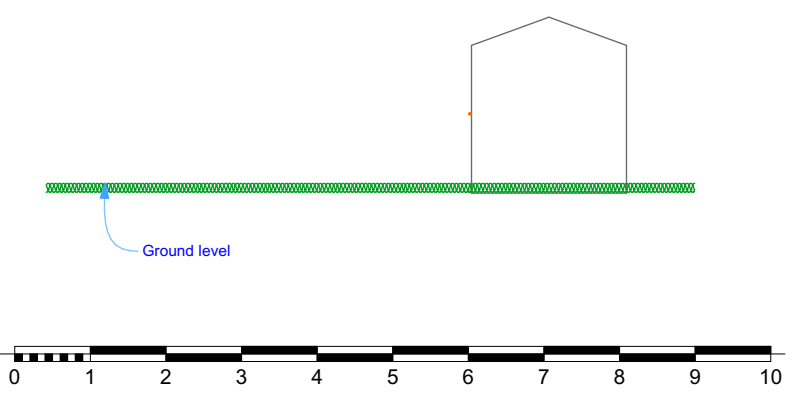

6 West Elevation1 Proposed 1:100

This document and its design content is copyright ©. It shall be read in conjunction with all other associated project information including models, specifications, schedules and related consultants documents. Do not scale from documents. All dimensions to be checked on site. Immediately report any discrepancies, errors or omissions on this document to the Originator. If in doubt ASK.

	Scales @ A1 1:100	Date 2026-01-28
--	----------------------	--------------------

Client Approval
A - Approved
B - Approved with Comments
C - Do Not Use

Layout Title
Proposed House Bike - Bin Store

Architechnology.design	www.architechnology.design
179 Edwin Road Rainham, Kent ME8 0AH	Tel: 07957 350204 info@architechnology.design

Project
49 Pier Road - Gabriel -DA11 9NB

status
Planning Application - Add Flat - SUI 7 Bed

Site Address
49 Pier Road Gravesend Kent DA11 9NB

Drawing Number	project	originator	zone	level	type	role	number	rev
Layout ID	04							