



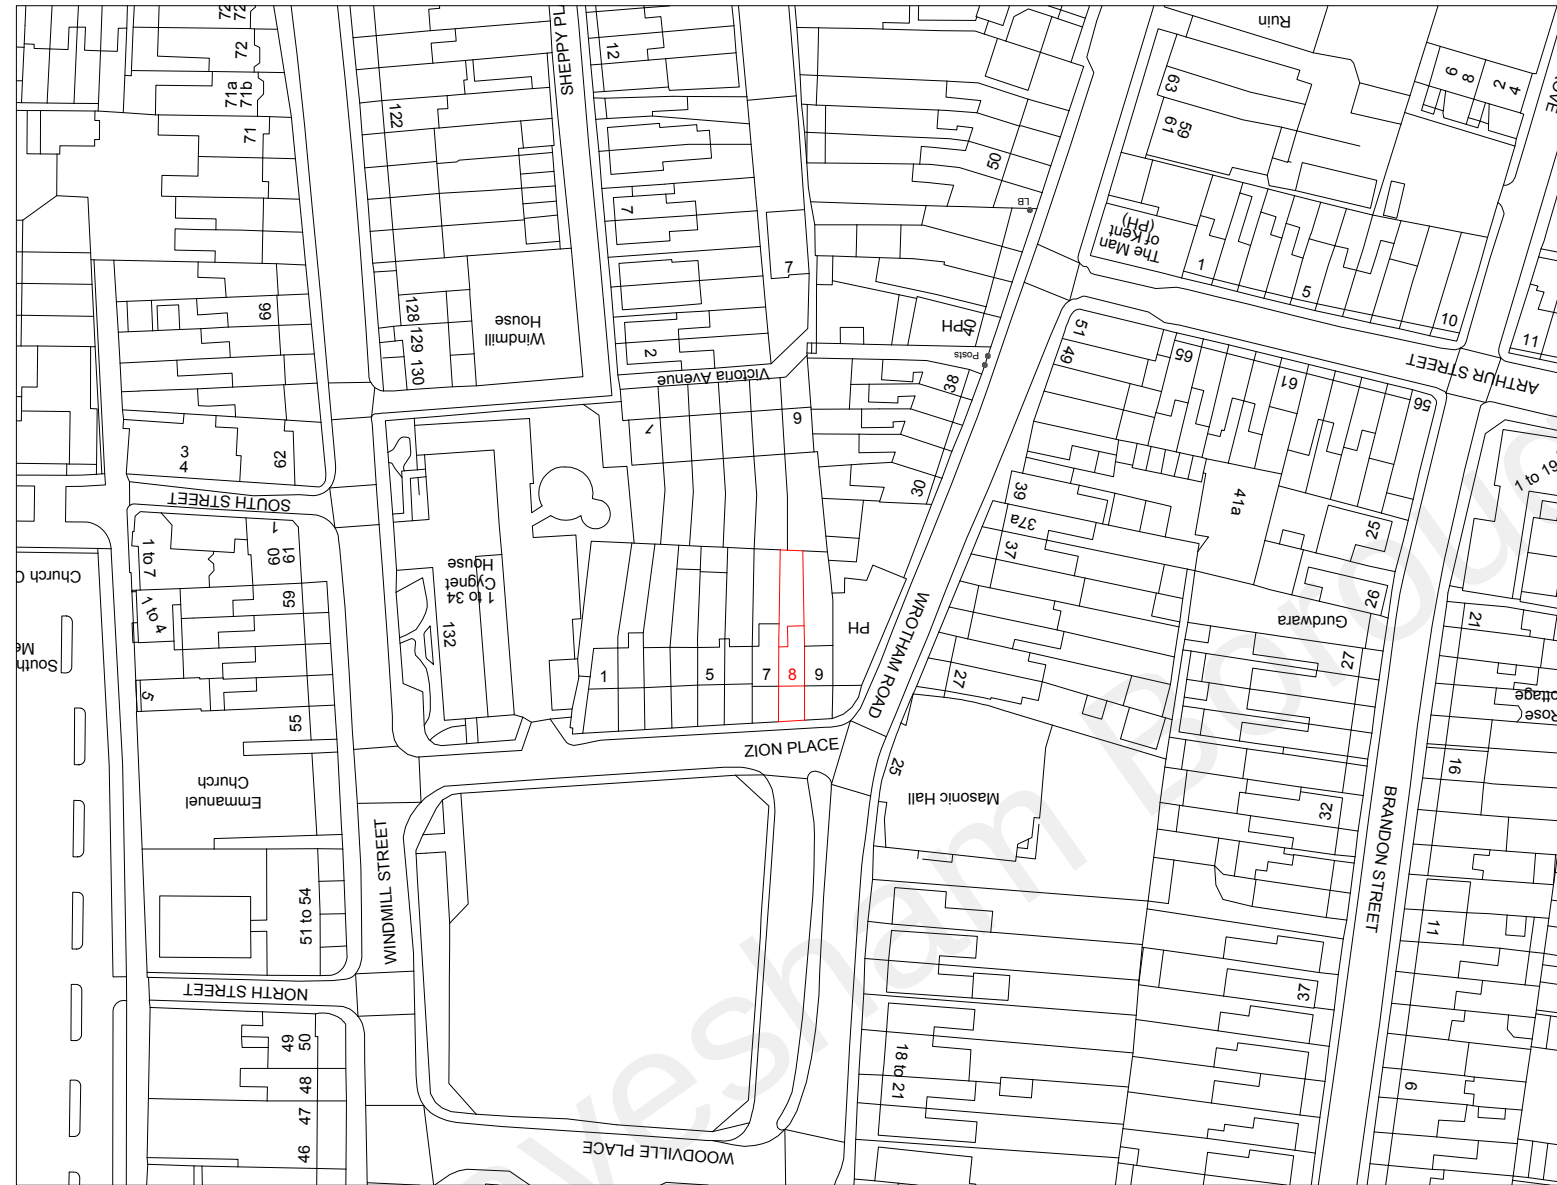


Location Plan
Scale 1:1250

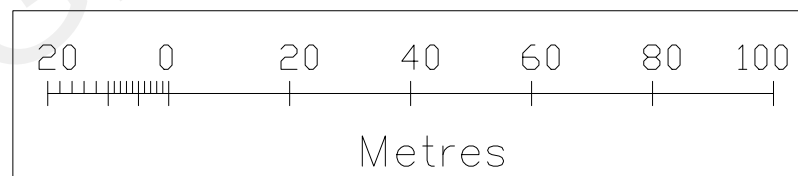

Existing Site Plan
Scale 1:500



Proposed Site Plan
Scale 1:500

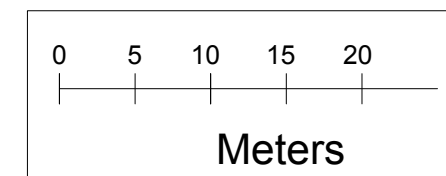

MGE Consulting
Architectural & Engineering Services
Mob: 07885382211
Email: info@mgeconsulting.co.uk

Job Title
**Retention of use for separate units
& single storey rear extension.
@ 8 Zion Place, DA12 1BH**

Drawing Title
**Location Plan and
Existing & Proposed Site Plans**

Job/Drawing No.
2108/01

Scale	Date	Drawn	Checked	Revision
1:1250 and 1:500@ A3	Sep'21	AB	MG	P1