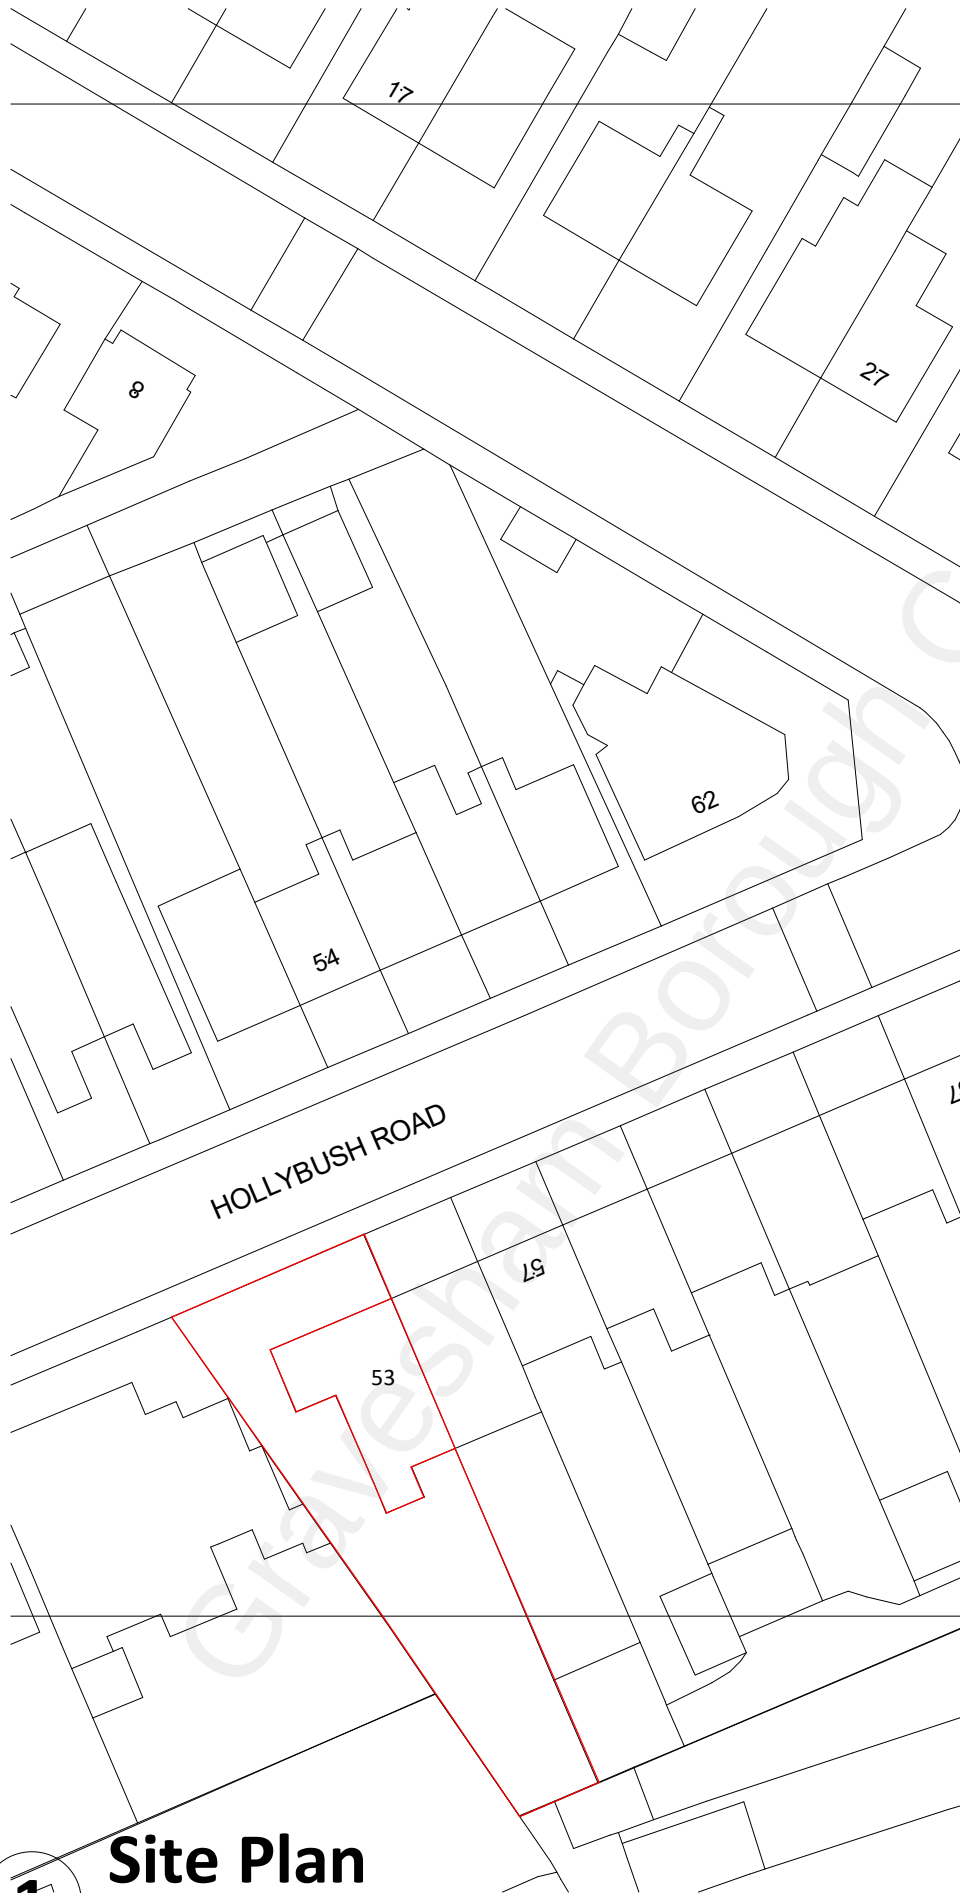


Amendments

Rev :	Int :	Date :	Description :

Project :

**53 Hollybush Road,
Gravesend, Kent, DA12 5QG**

Title :

**Planning Drawings
Site Plan 1-500**

Bluelime Retail Ltd /
Bluelime Home
Design LLP. Design,
Project
Management, Build



Thames Innovation
Center, Veridion
Way, Veridion Park,
Erith, Kent DA18 4AL

Tel: 01322 521026

53 Hollybush Road

Drawn by : SB	Scale : 1 : 500	@A4 Date : 23/05/22
-------------------------	---------------------------	-------------------------------

Drawing number : BL/DRG/301121/ 02	Rev :
--	-----------

Do not scale from this drawing. Dimensions to be checked on site.