




SIDE ELEVATION [NORTH]
AS PROPOSED

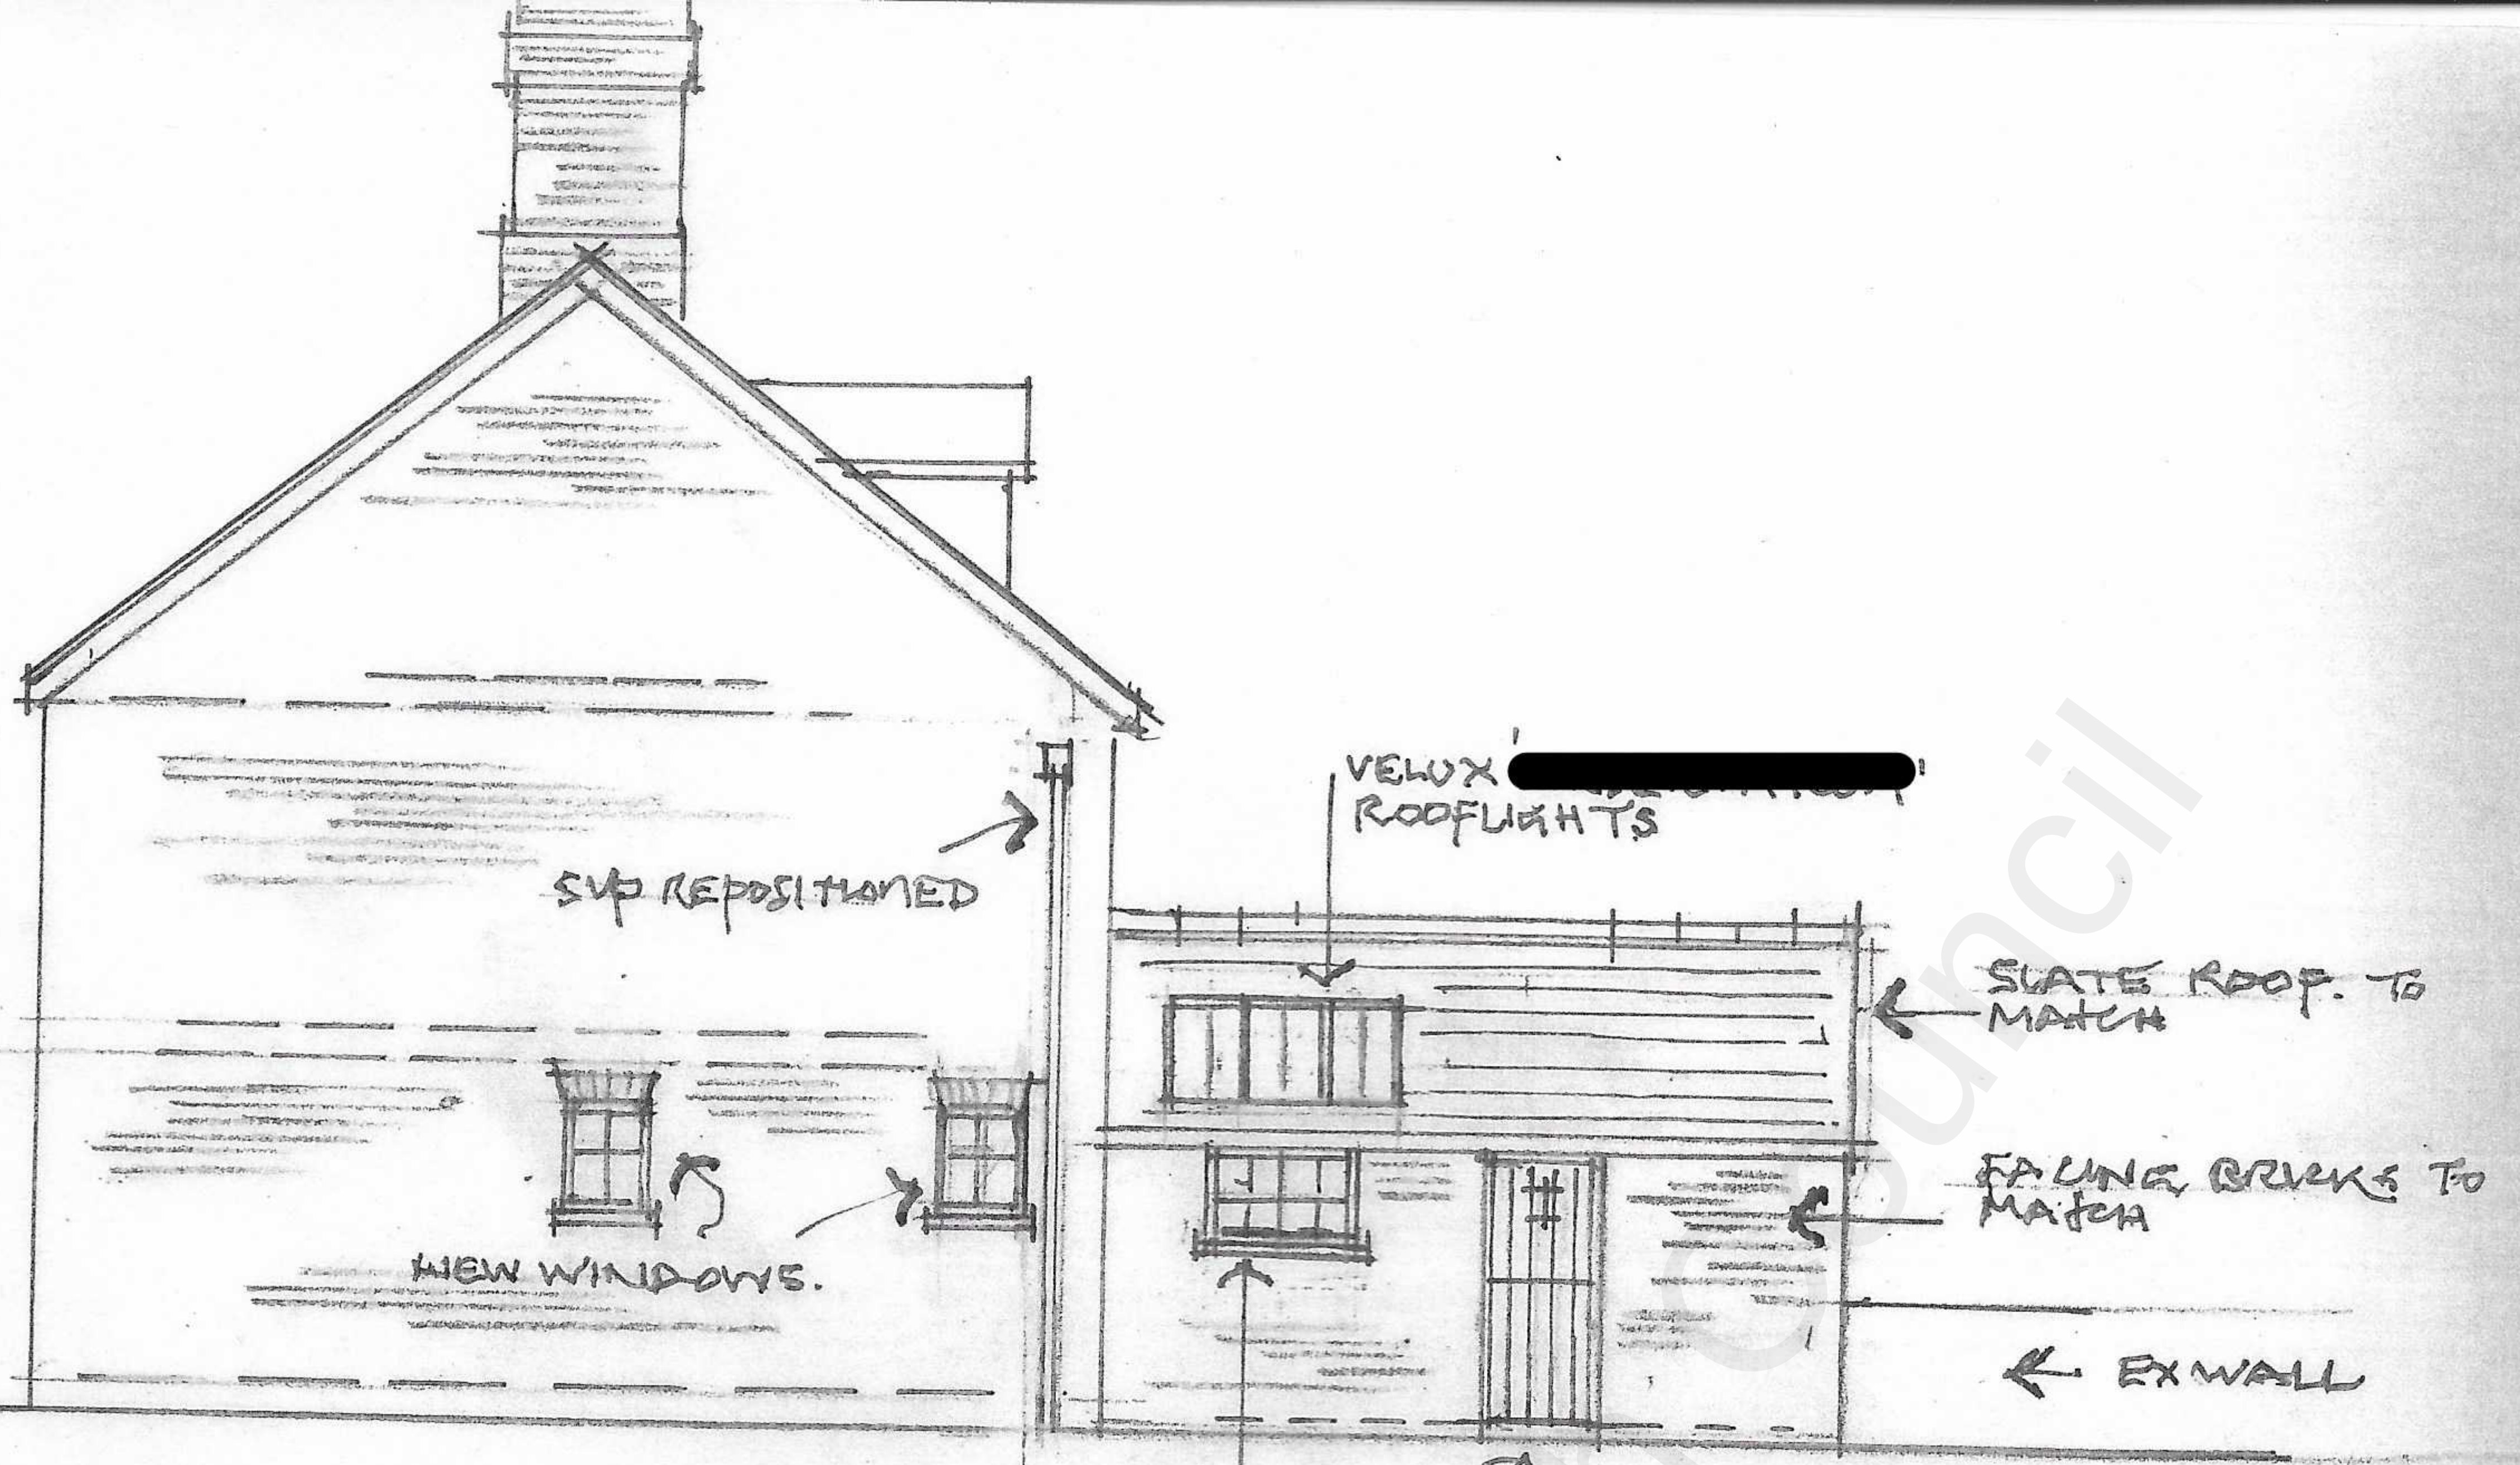

REAR ELEVATION
AS PROPOSED

P THOMAS ARCHITECTURAL PROJECTS
JULY 2021

DWG NO 21/W/4