


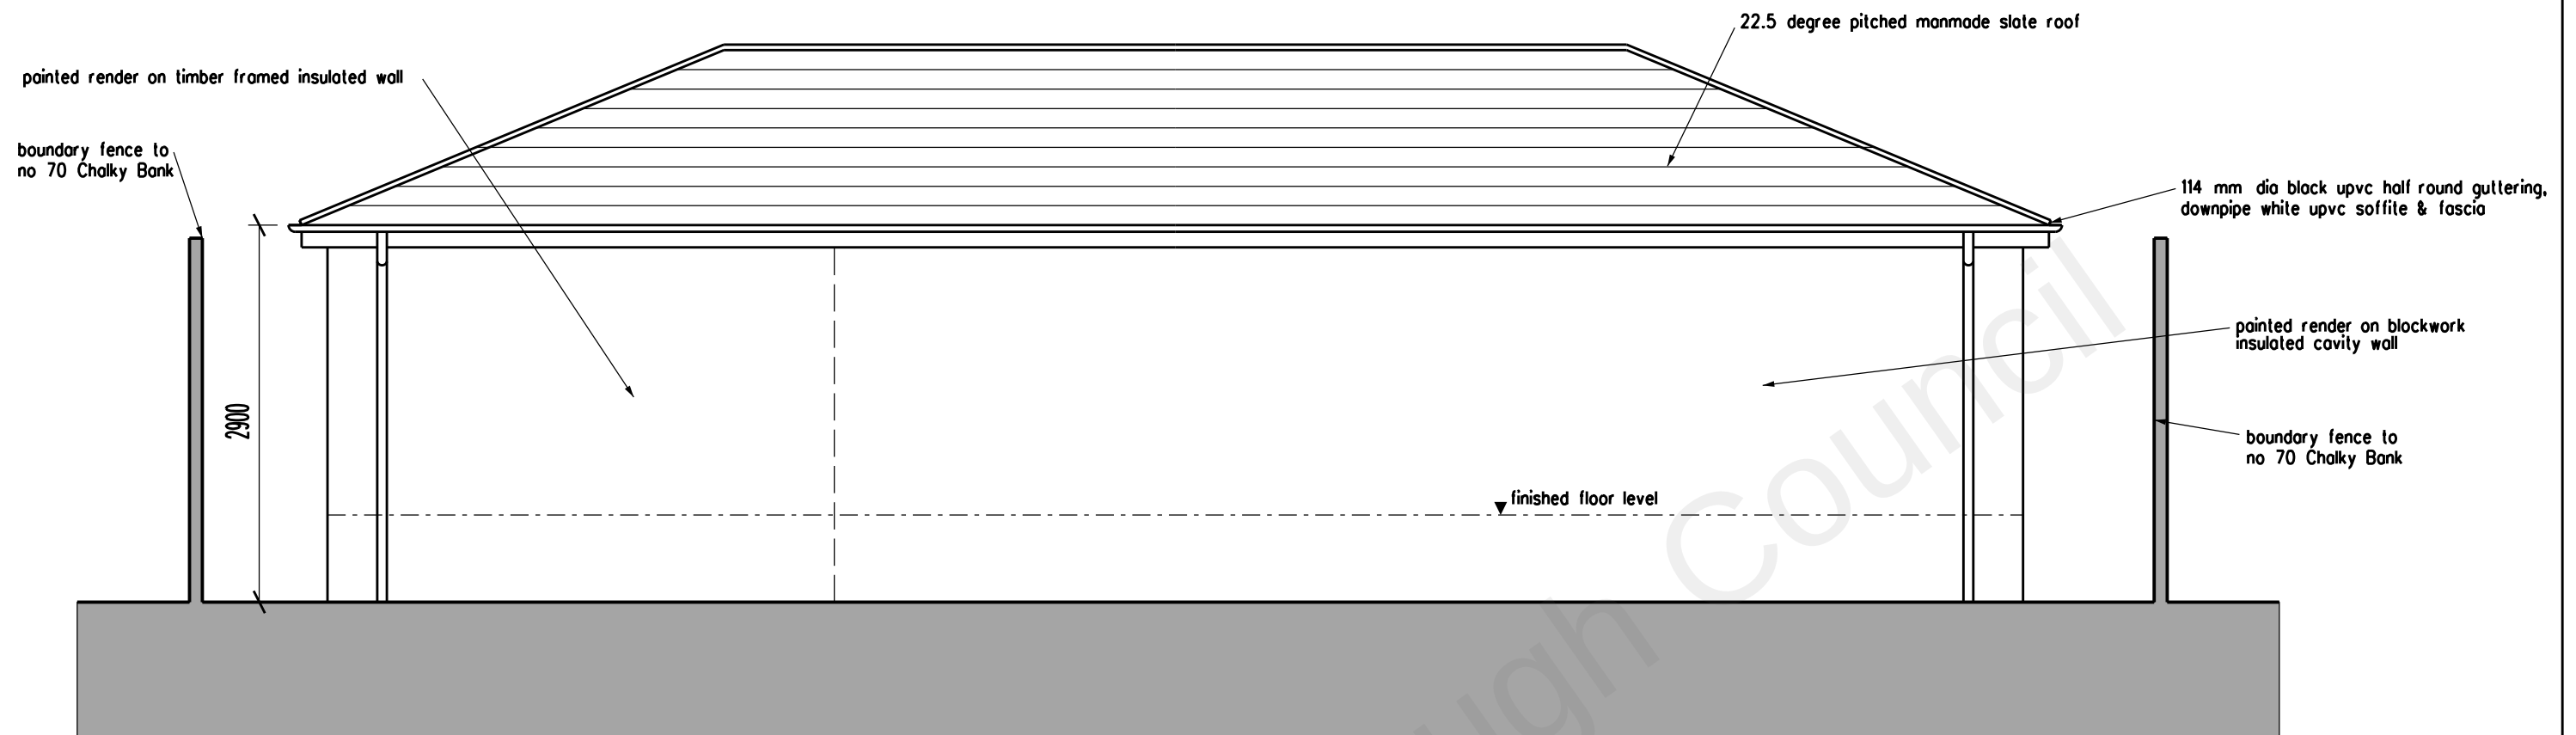


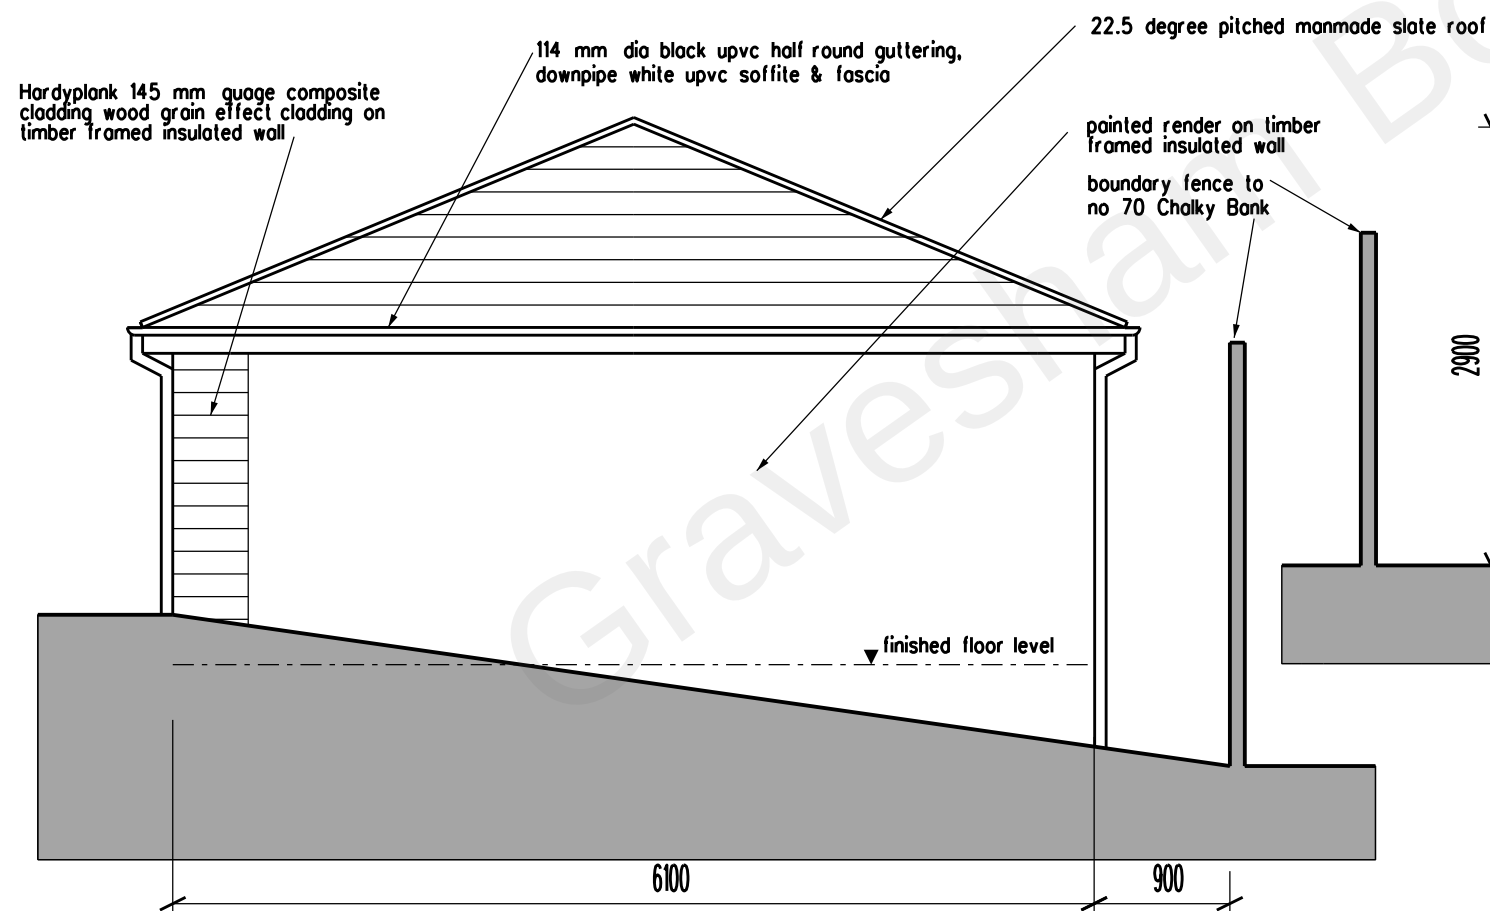

WEST ELEVATION FACING BOUNDARY FENCE

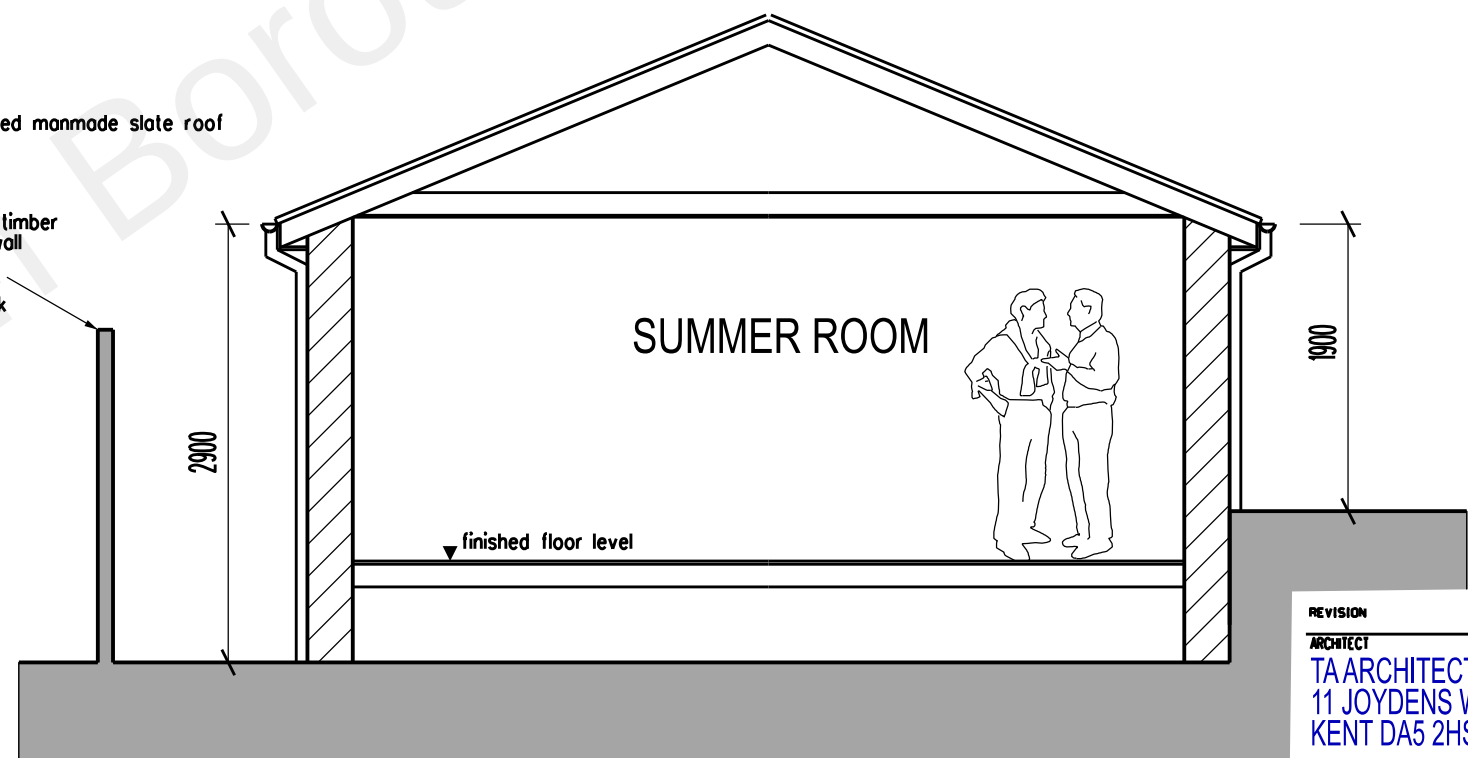

NORTH ELEVATION FACING BOUNDARY FENCE

 

SECTION A-A

REVISION	DATE
ARCHITECT TA ARCHITECTS 11 JOYDENS WOOD ROAD BEXLEY KENT DA5 2HS Tel 07905 130591 ta140256@googlemail.com	
JOB PROPOSED SUMMER ROOM AT 70 CHALKY BANK GRAVESEND KENT DA11 7NY	
DRAWING PROPOSED SUMMER ROOM ELEVATIONS AND SECTION A-A	
SCALE 1:50 AT A3	DATE MAY 2021
DRAWING NO. DW/10	