


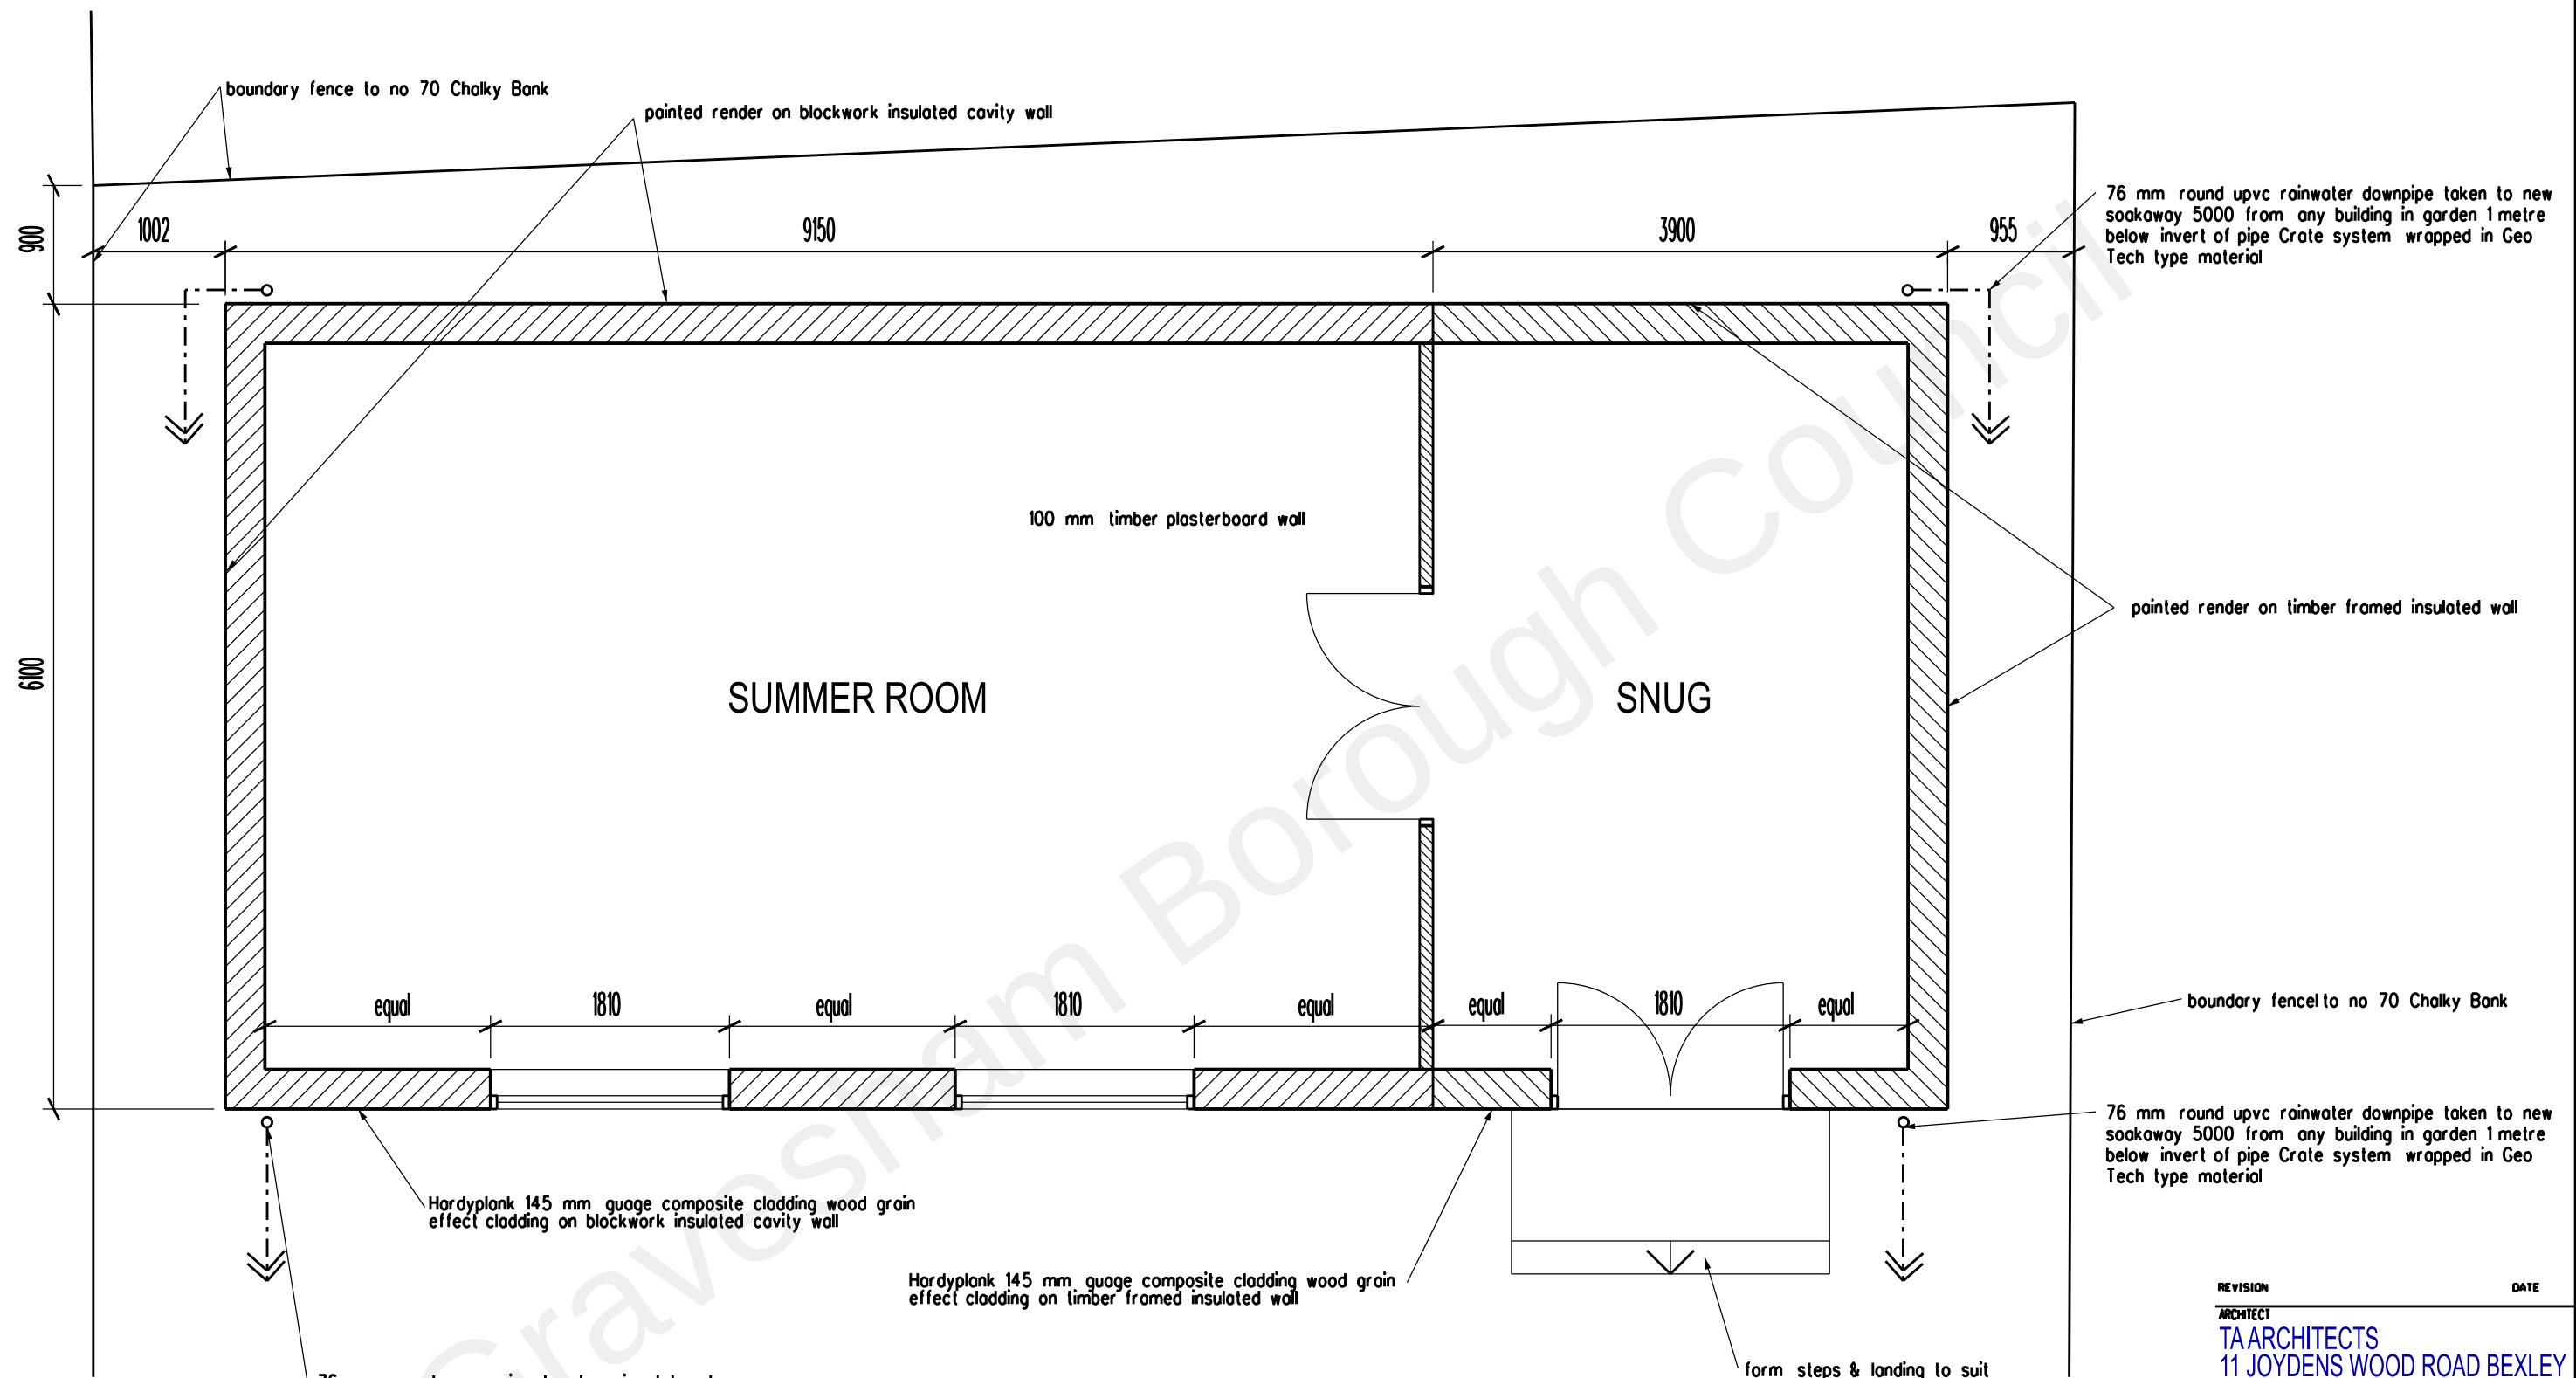

0 1 2 3 4 5 metres

REVISION	DATE
ARCHITECT	
TA ARCHITECTS 11 JOYDENS WOOD ROAD BEXLEY KENT DA5 2HS Tel 07905 130591 ta140256@gmail.com	
JOB	
PROPOSED SUMMER ROOM AT 70 CHALKY BANK GRAVESEND KENT DA11 7NY	
DRAWING	
PROPOSED SUMMER ROOM FLOOR PLAN	
SCALE	DATE
1:50 AT A3	MAY 2021
DRAWING NO.	
DW/08	