


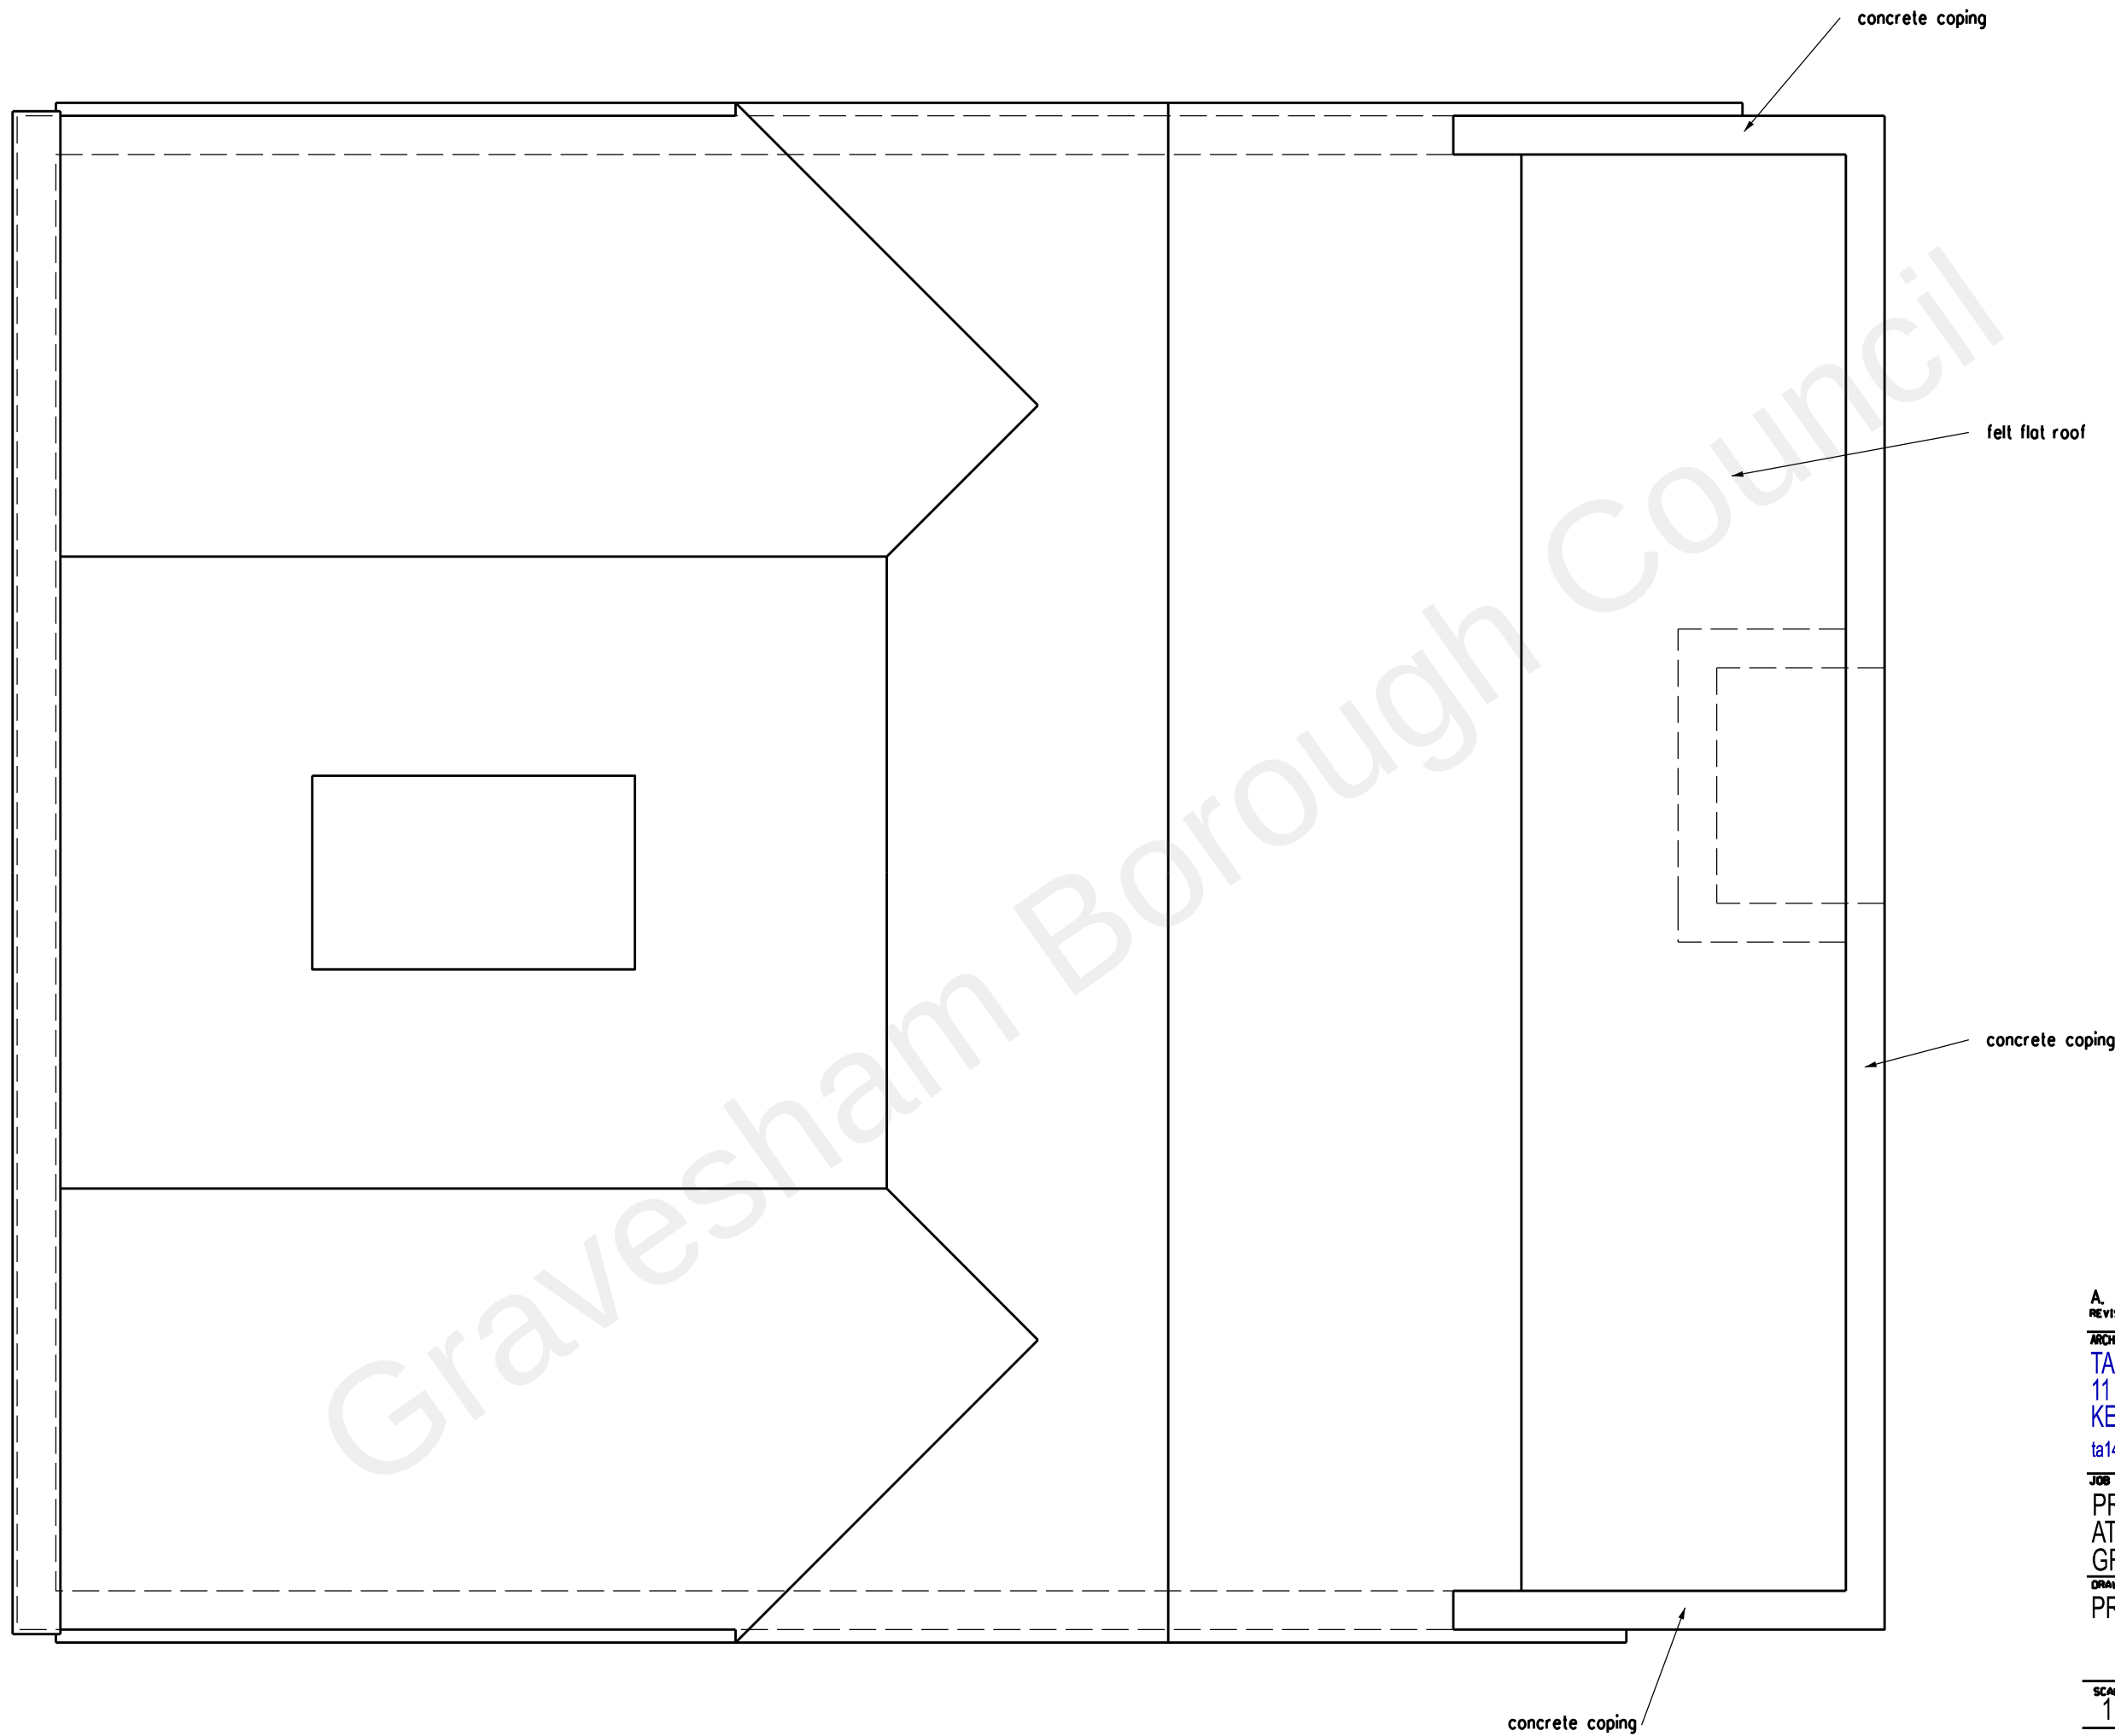

A. Redrawn		16/03/22
REVISION		DATE
ARCHITECT		
TA ARCHITECTS		
11 JOYDENS WOOD ROAD BEXLEY		
KENT DA5 2HS Tel 07905 130591		
ta140256@googlemail.com		
JOB		
PROPOSED FRONT EXTENSION		
AT 70 CHALKY BANK		
GRAVESEND KENT DA11 7NY		
DRAWING		
PROPOSED ROOF PLAN		
SCALE		DATE
1:50 AT A3		MAY 2021
DRAWING NO.		
DW/04 A		