
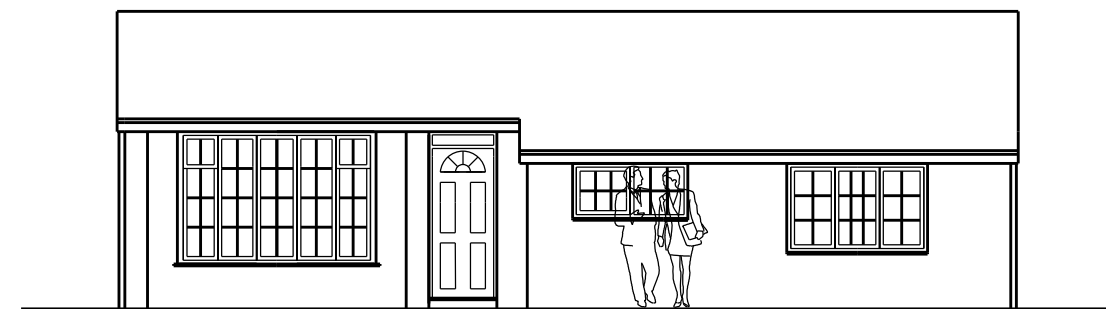
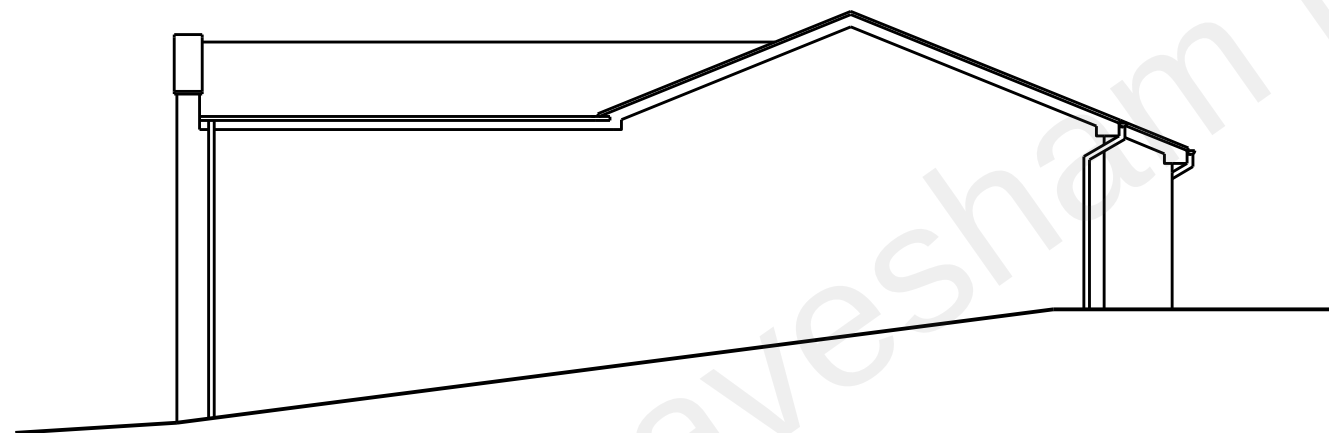
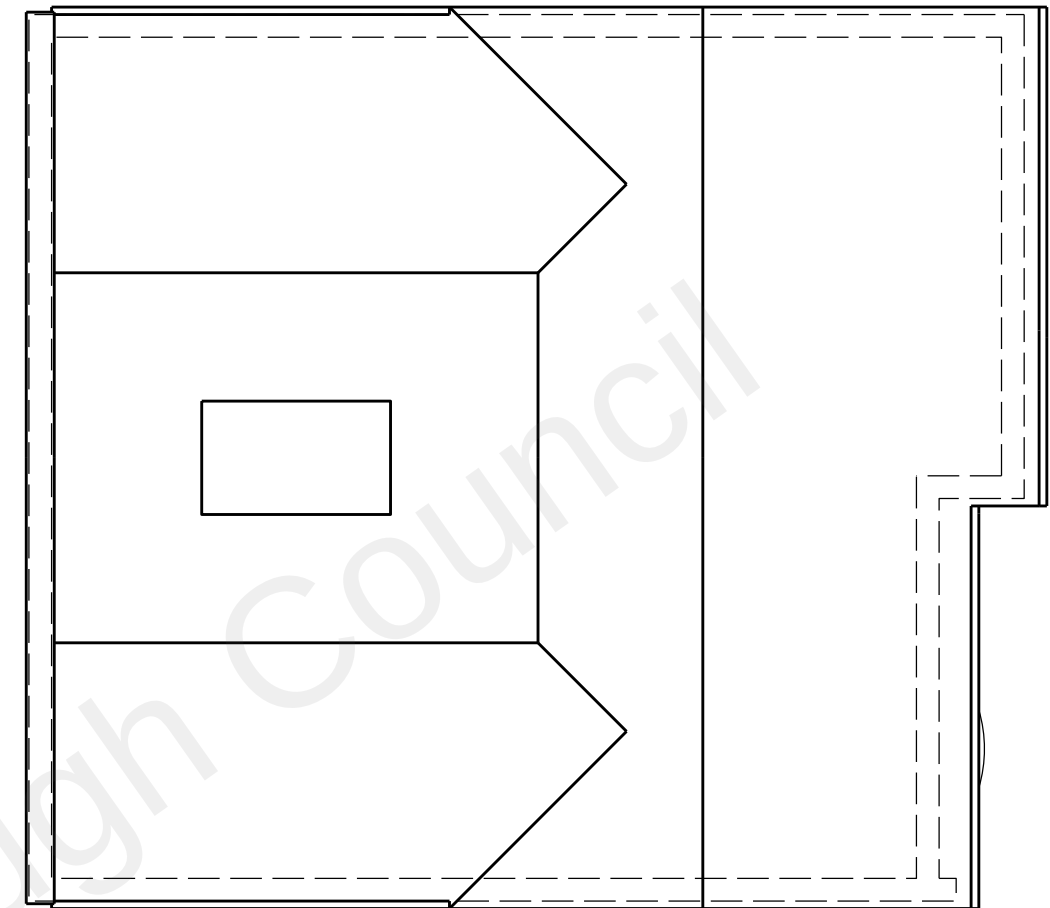


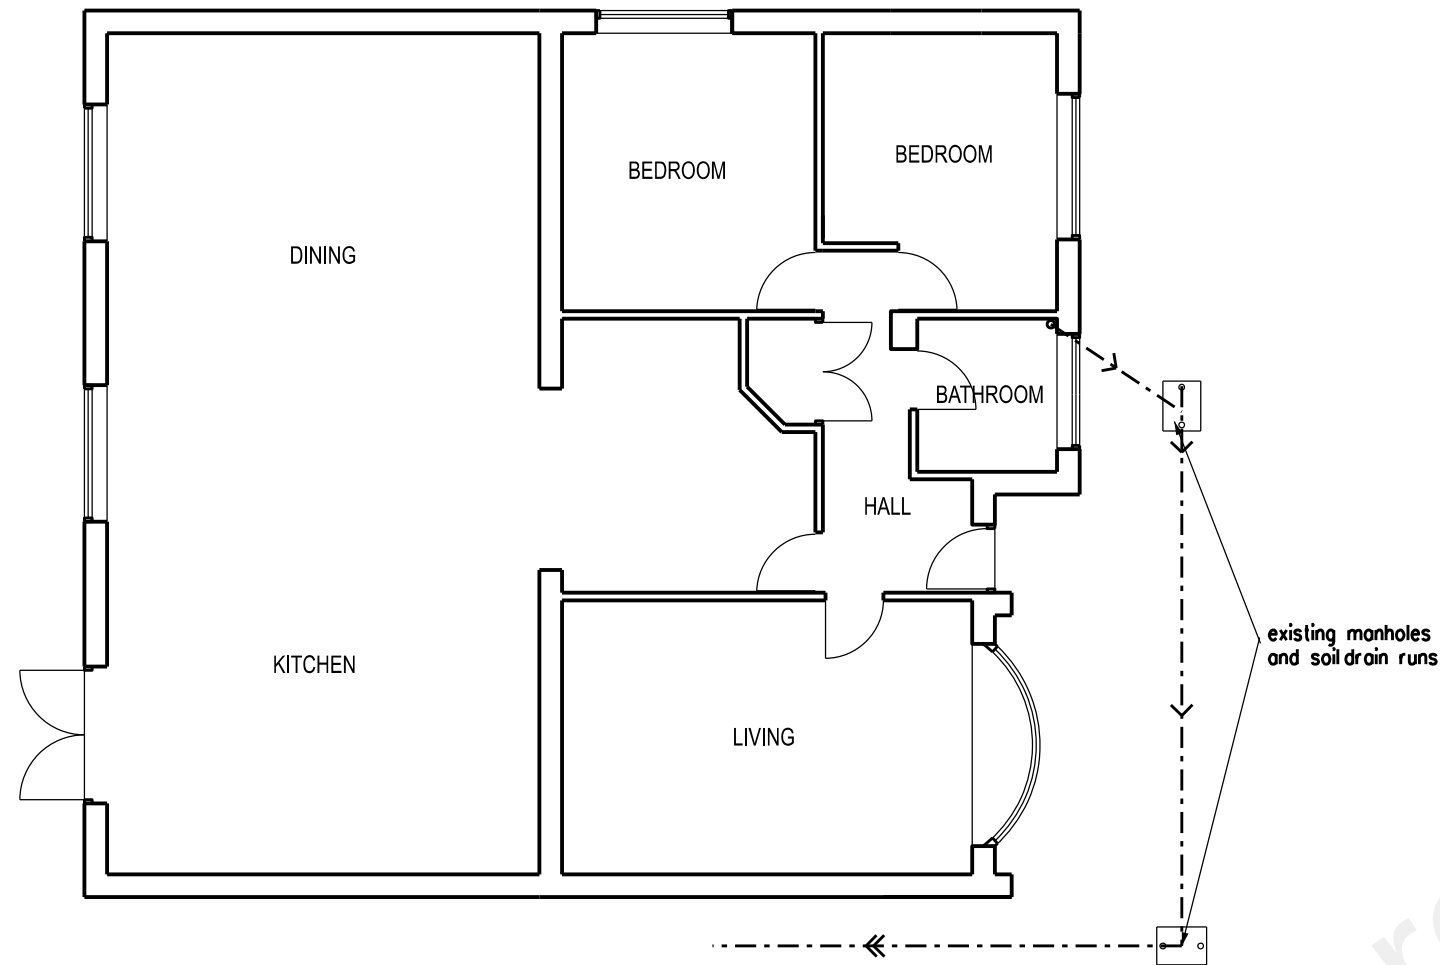

REVISION	DATE
ARCHITECT TA ARCHITECTS 11 JOYDENS WOOD ROAD BEXLEY KENT DA5 2HS Tel 07905 130591 ta140256@googlemail.com	
JOB PROPOSED FRONT EXTENSION AT 70 CHALKY BANK GRAVESEND KENT DA11 7NY	
DRAWING EXISTING GROUND FLOOR AND ROOF PLAN FRONT AND SIDE ELEVATIONS	
SCALE 1:100 AT A3	DATE MAY 2021
DRAWING NO. DW/02	