



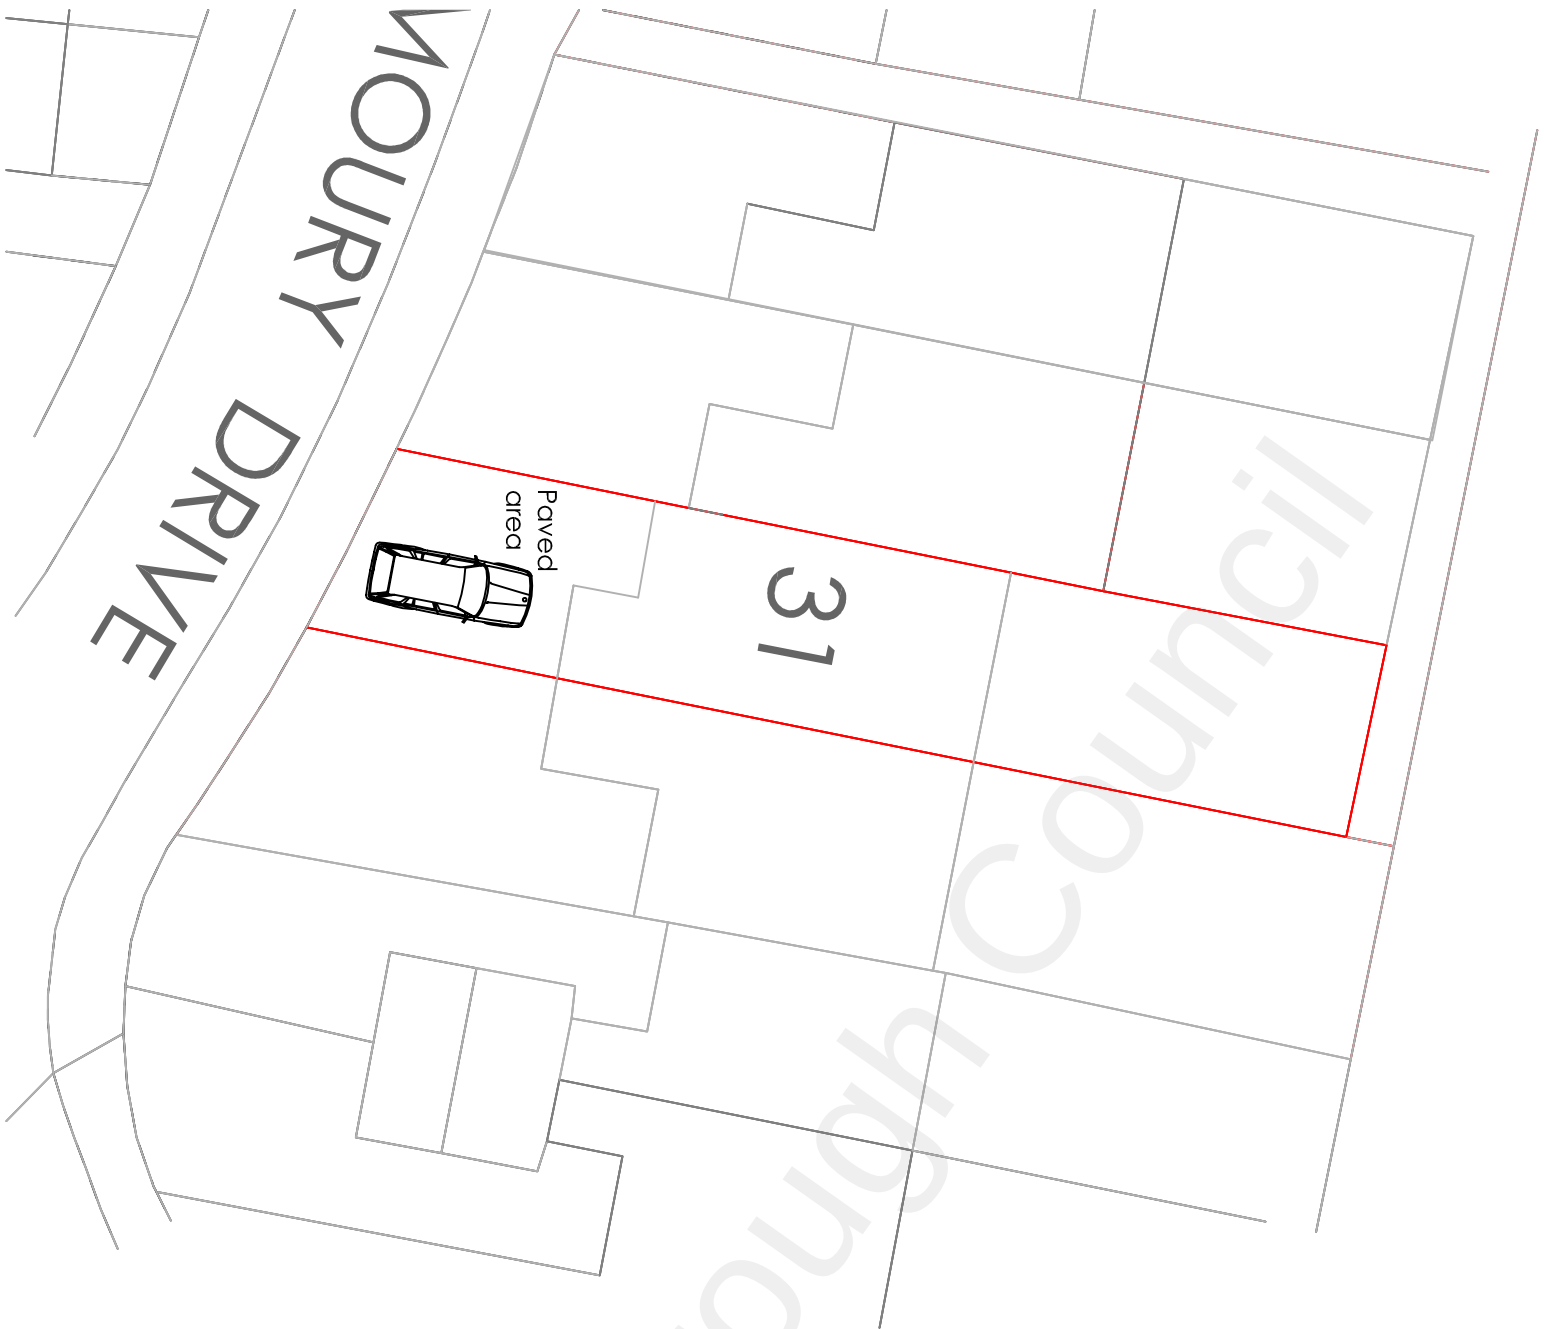

GROUND FLOOR PLAN

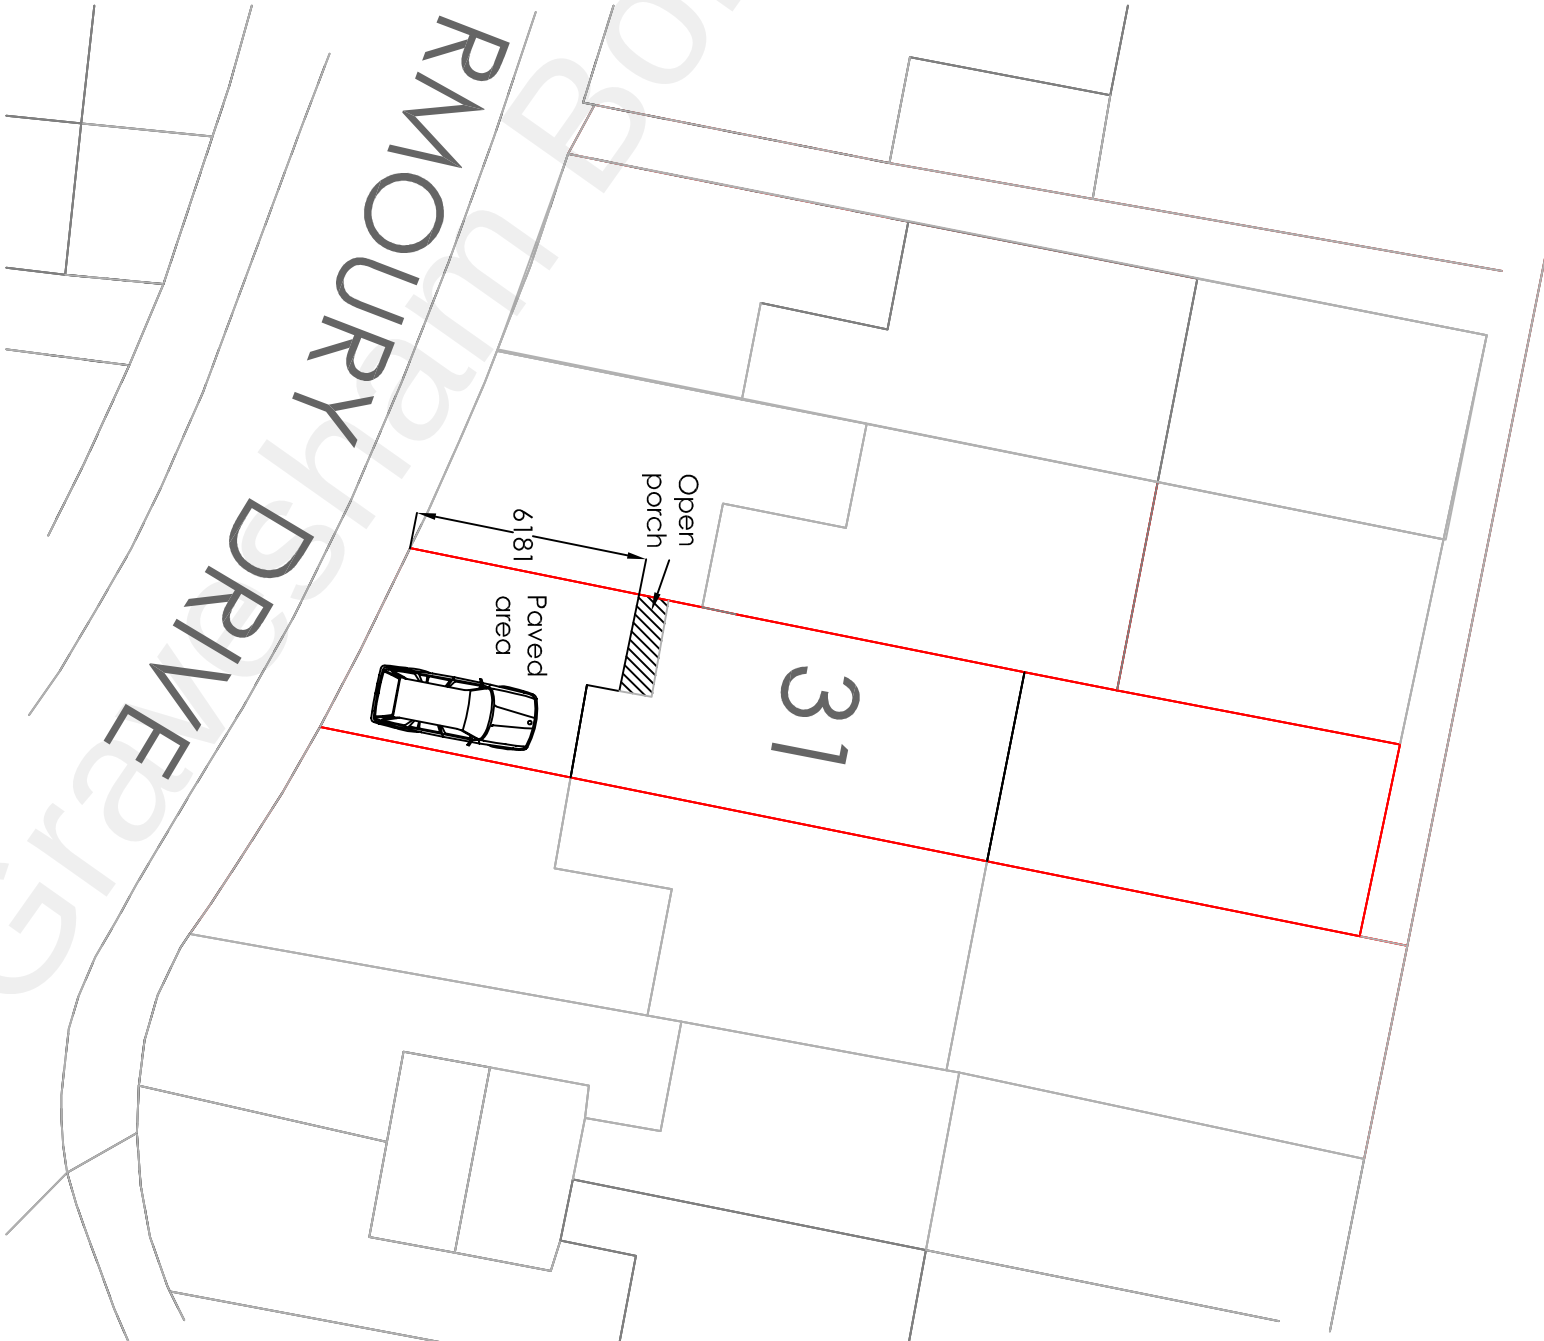

SIDE ELEVATION

Project		31 Armoury Drive Gravesend Kent DA12 1LZ		Garage Conversion and Extend Front Porch			
Drawing Title		Existing & Proposed Block Plans					
Drawn		Date		Scale		Drawing No.	
HC		Aug 2022		1:200		31AD/A3/O3	
H Channa							PICAROONS MAIDSTONE ROAD PLATT KENT TN15 8LB
Mob: 07828277909							E-mail: hbchanna@tiscali.co.uk