






SITE PLAN scale 1:1250

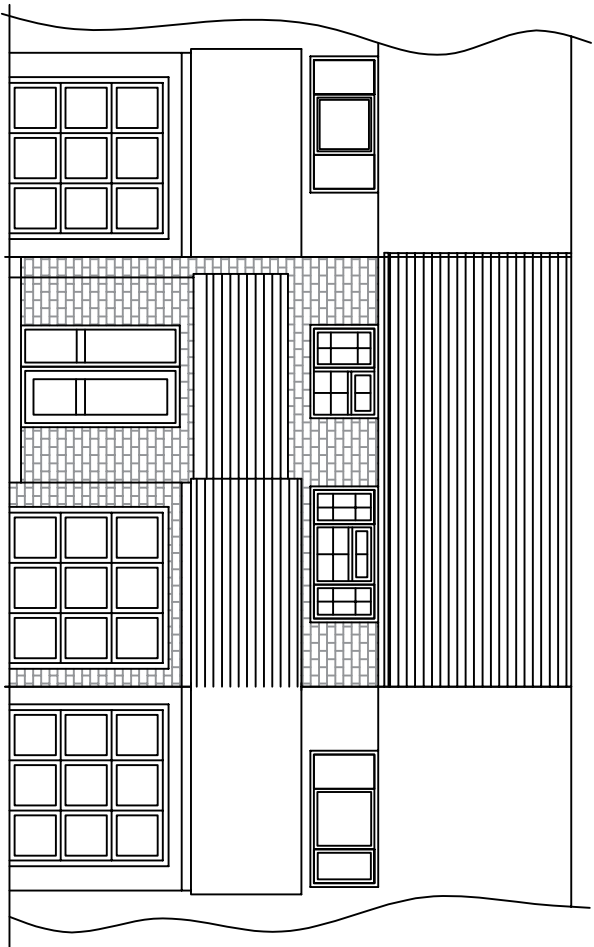

EXISTING FRONT ELEVATION

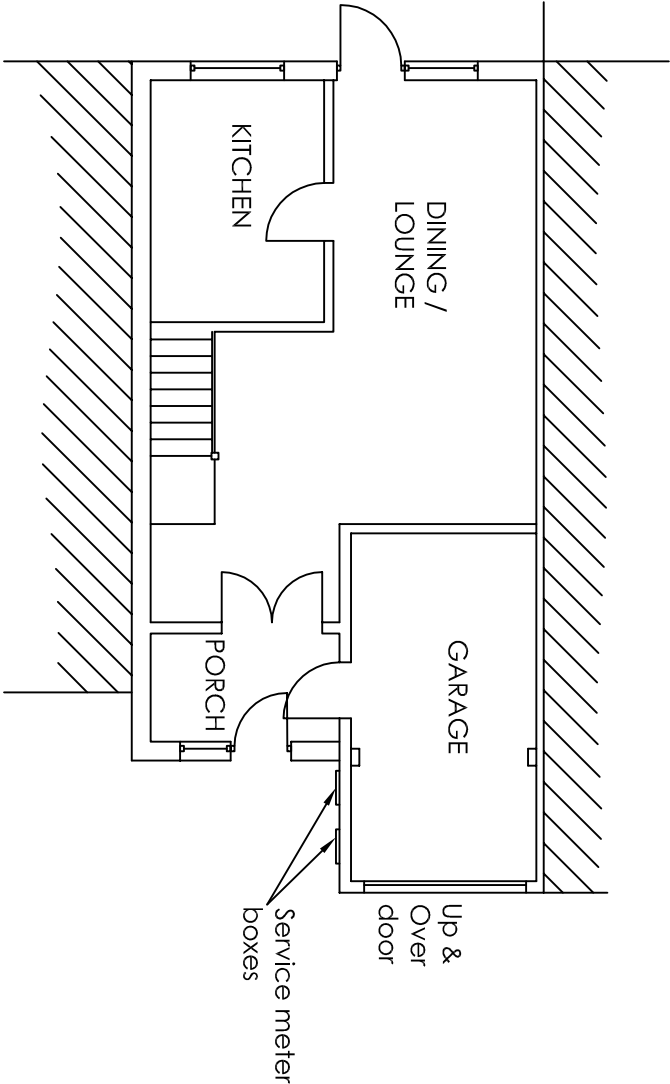

EXISTING GROUND FLOOR PLAN

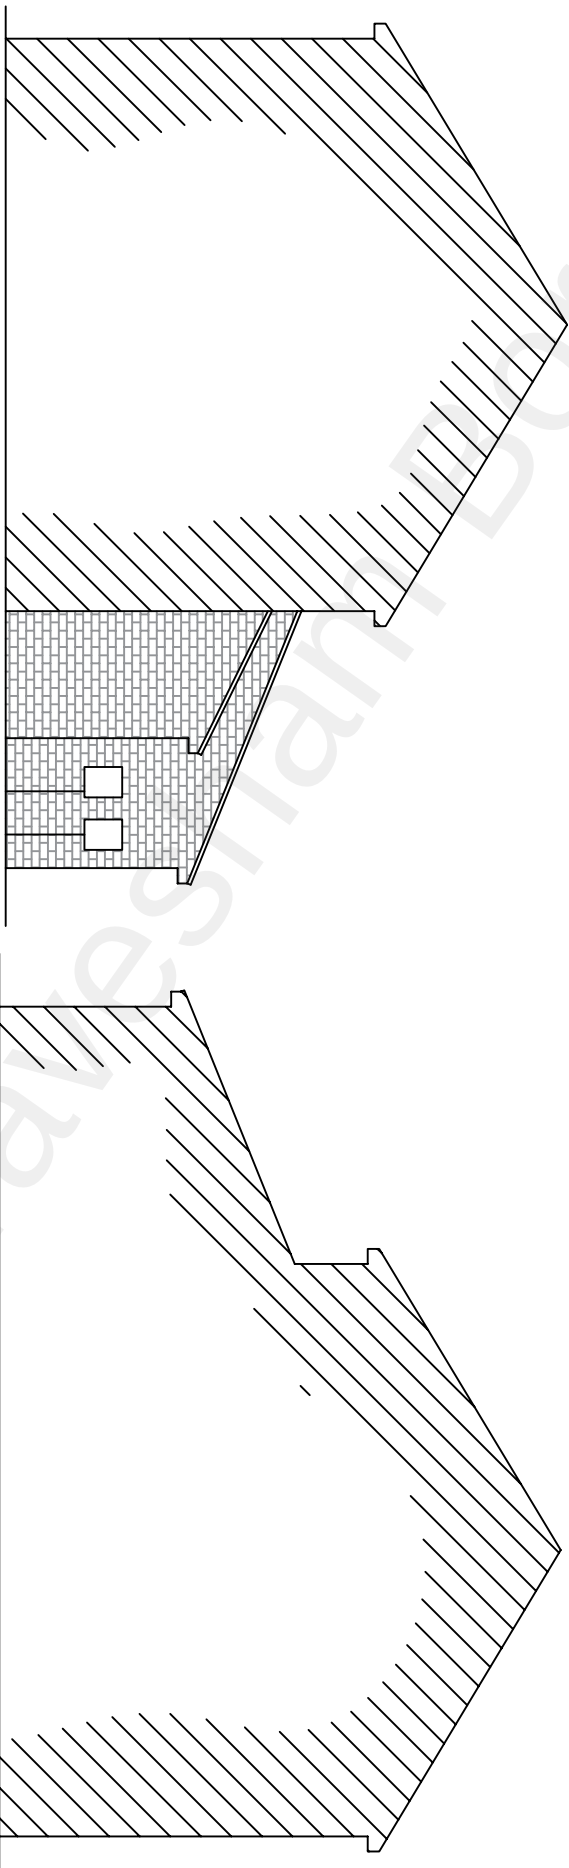

EXISTING SIDE ELEVATION (view from No. 29)

EXISTING SIDE ELEVATION (view from No.33)

Project
31 Armoury Drive Gravesend Kent DA12 1LZ
Garage Conversion and Extend Front Porch

Drawing Title

Site Map, Existing Elevations and GF plan

H Channa

PICAROONS MAIDSTONE ROAD PLATT KENT TN15 8LB
Mob: 07828277909 E-mail: hbchanna@tiscali.co.uk

Drawn
HC

Date
Aug 2022

Scale
1:100 1:1250

Drawing No.
31AD/A3/O1