


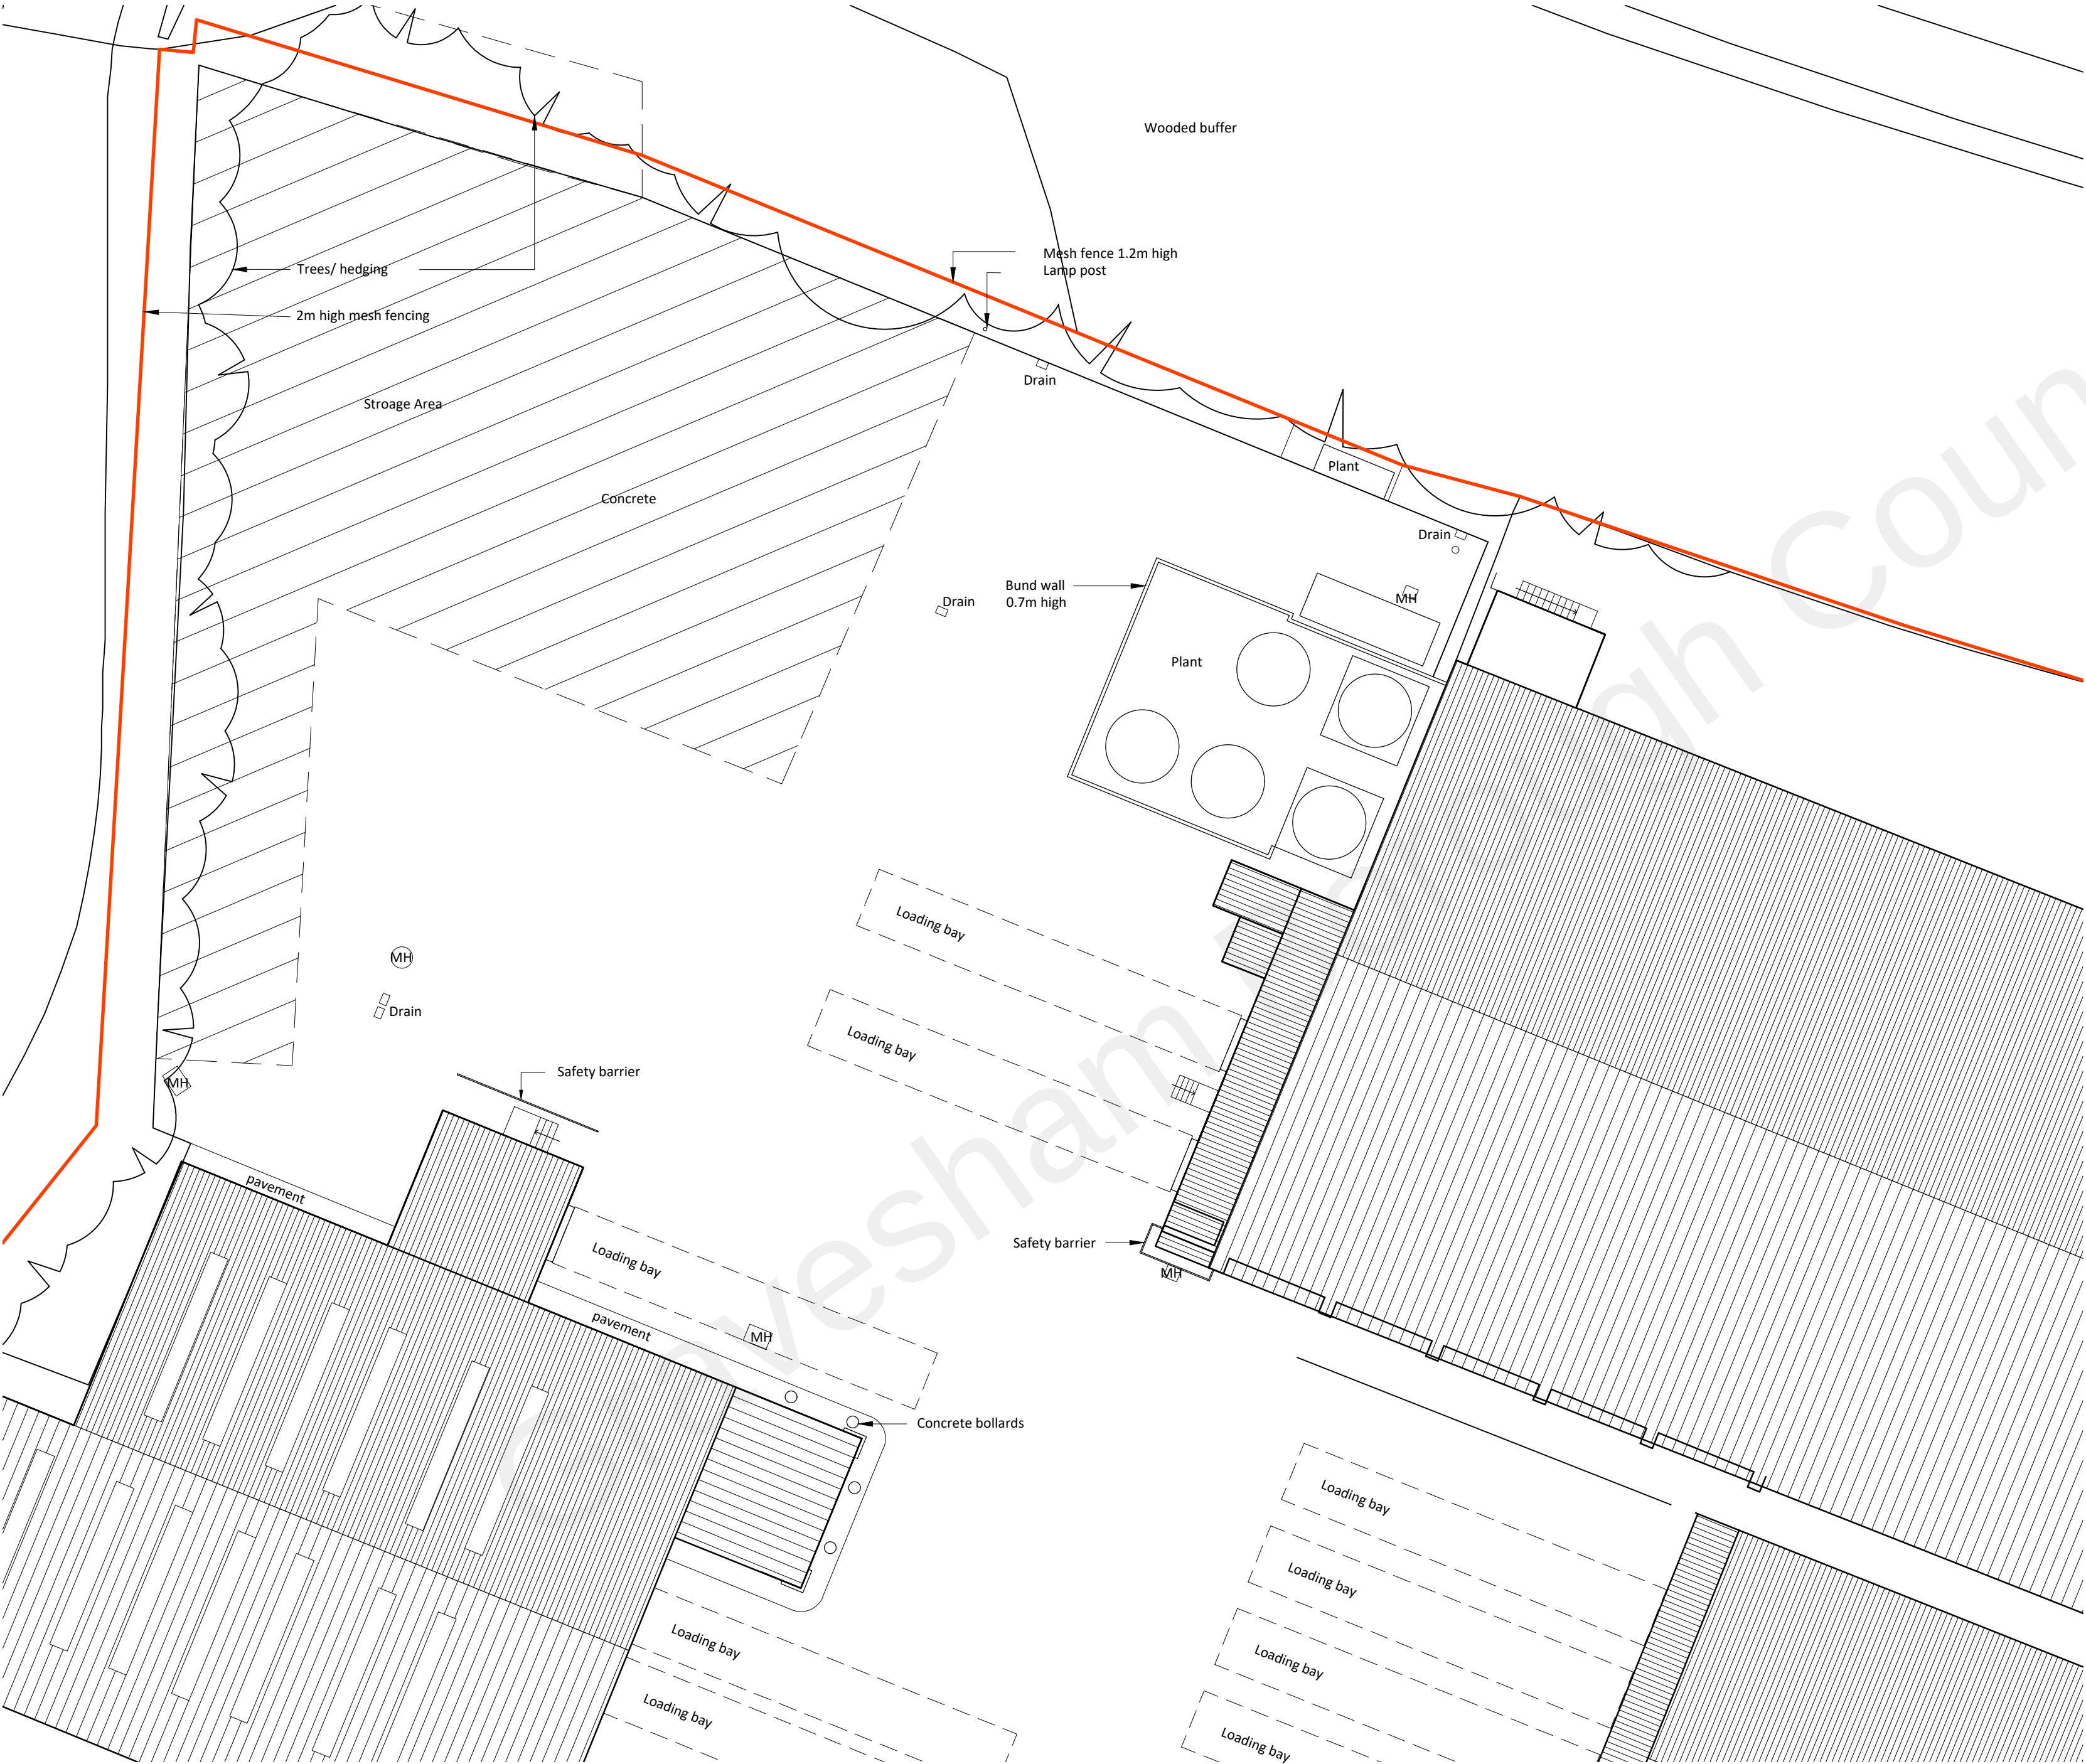

Existing Site Plan
1:200



2 The Parade, Ash Road, Hartley
Longfield, Kent DA3 8BG
Tel: 01474 703705
www.grahamsimpkinplanning.co.uk
Email: webmail@grahamsimpkinplanning.co.uk

Project Title Land next to Orchard House, Springfield Enterprise Park, Gravesend, Kent DA11 8HN		Job No 3642
Drawing Title Existing Site Plan	Drawing No 02	Revision -
Date 10.08.2022	Drawn by DA	Checked by PN
Scale 1:200 @ A2	Note	

