


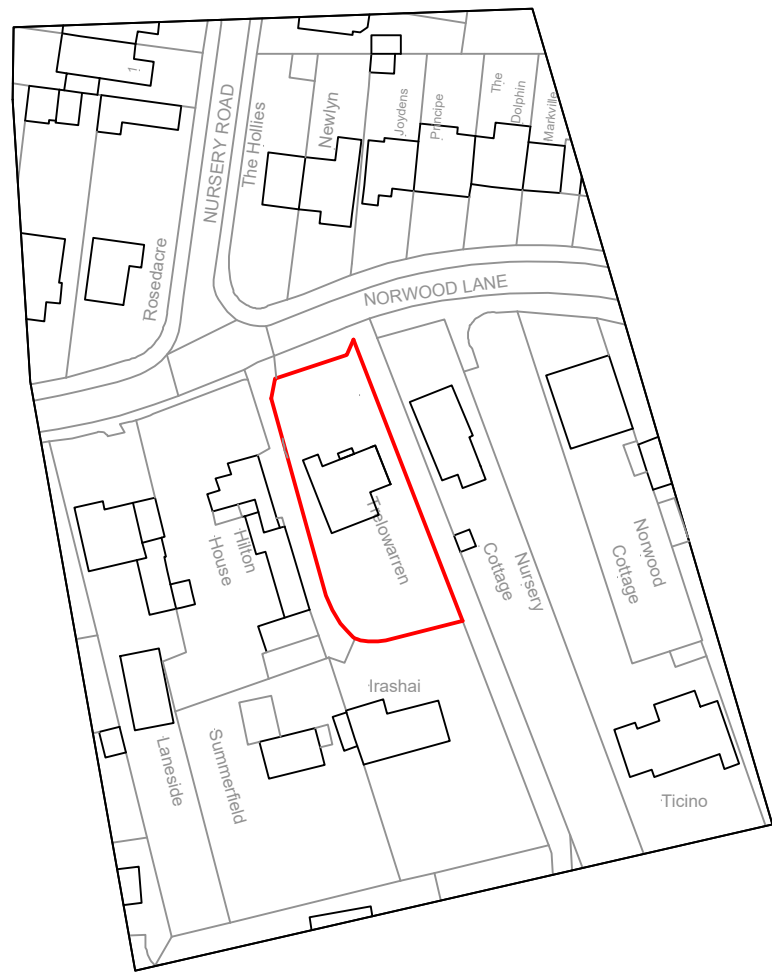
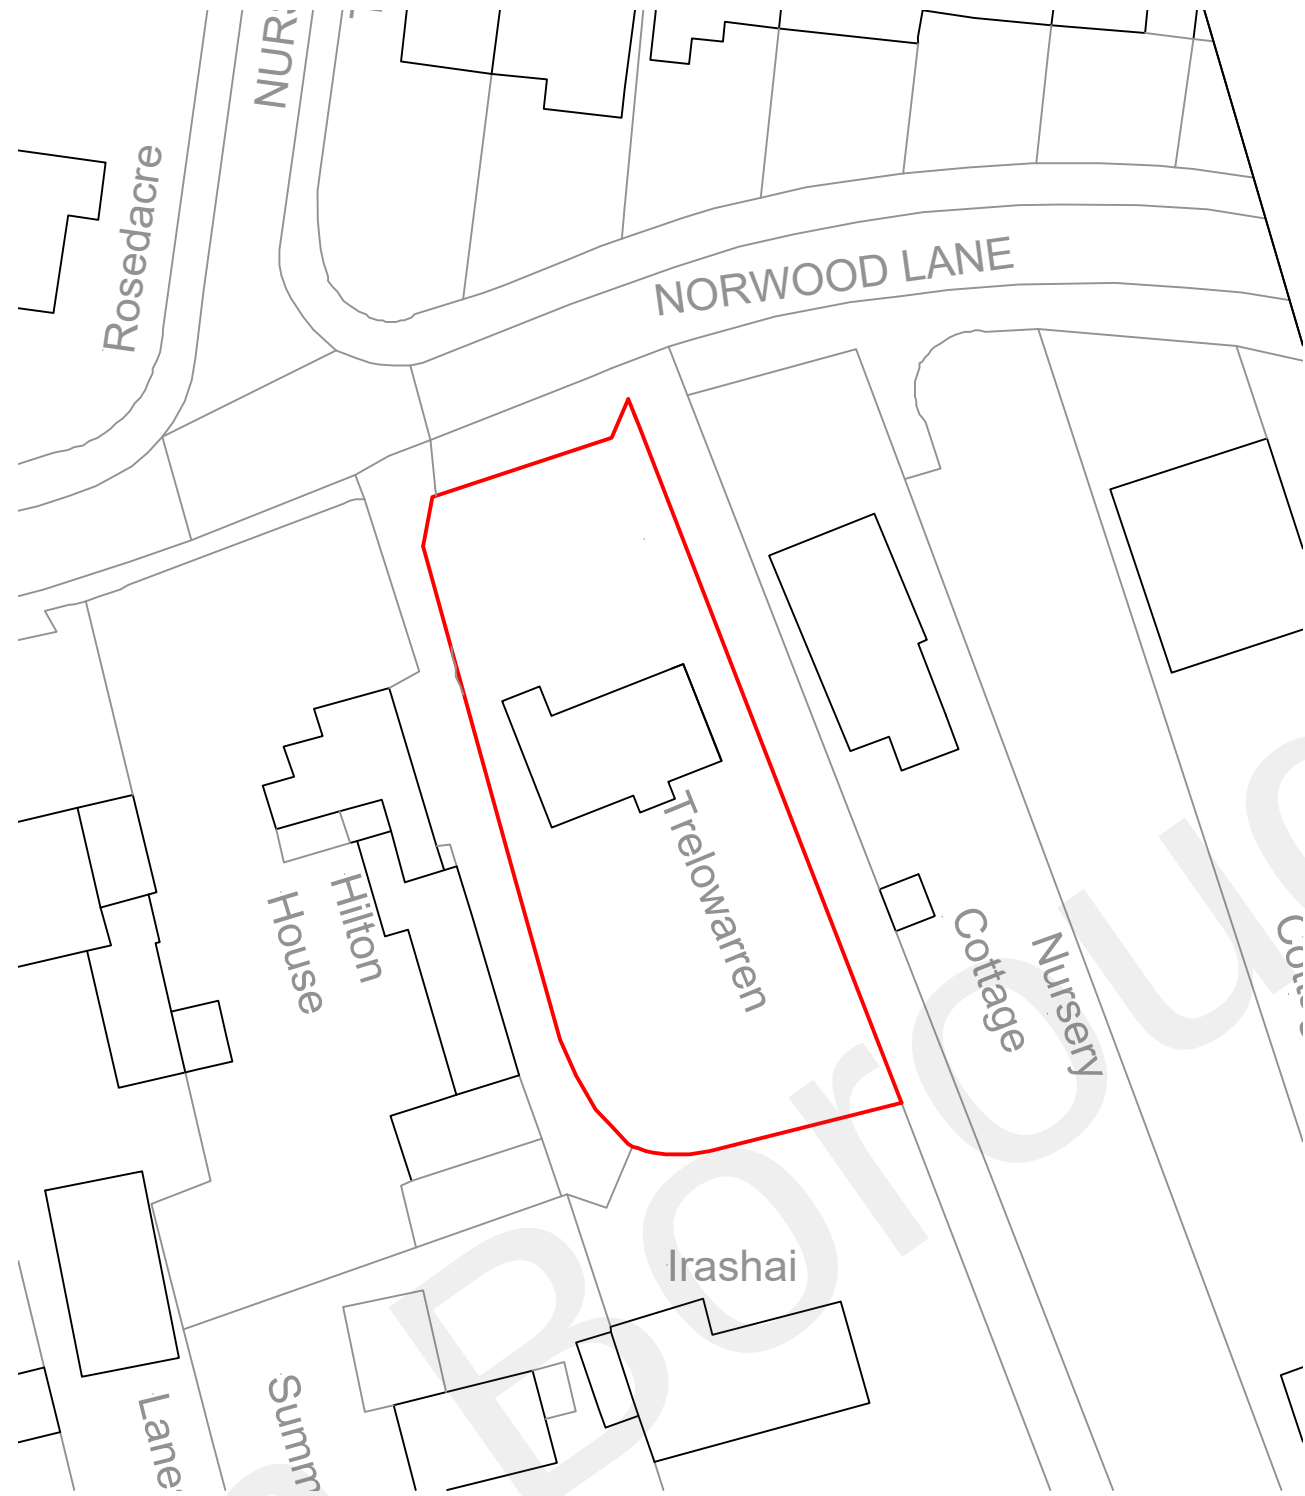


 

Site location plan
1:1250

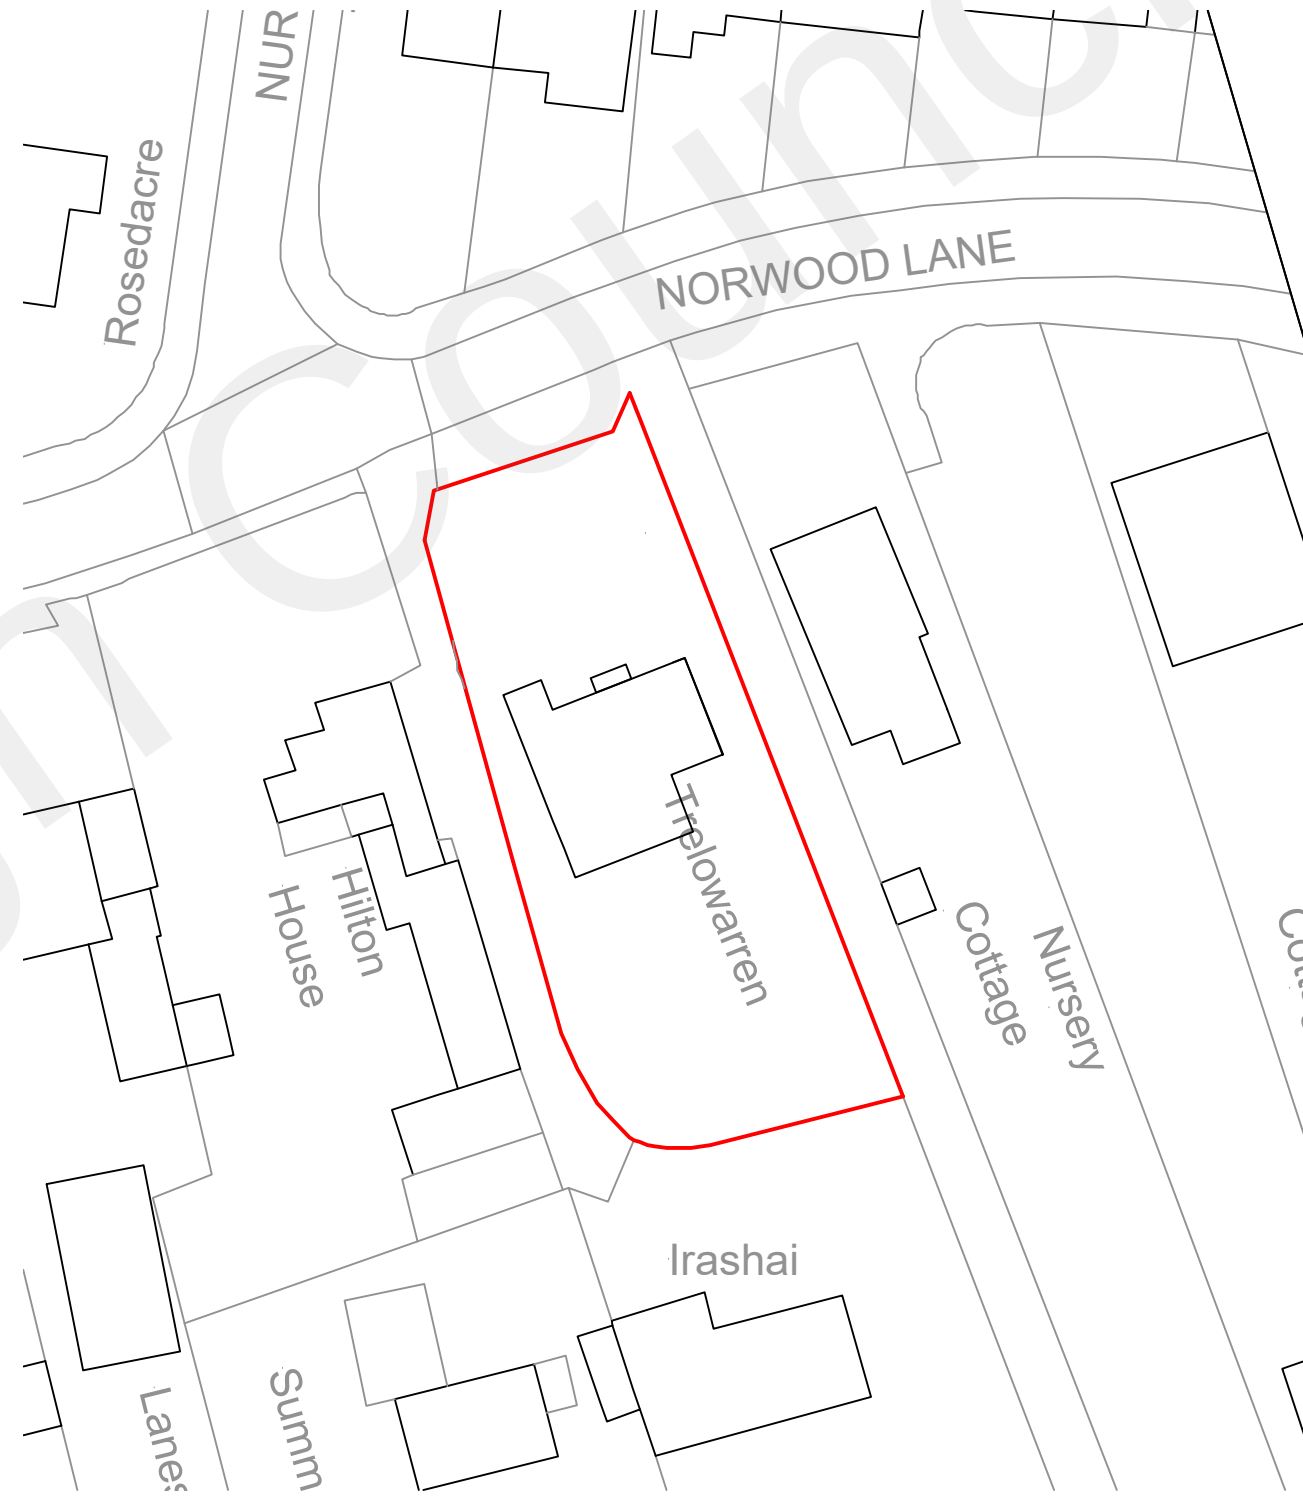

Existing block plan
1:500

 

Proposed block plan
1:500

Construction (Design and Management) Regulations 2015. Virtually everyone involved in a construction project has legal duties under CDM 2015. See further information at www.HSE.gov.uk				
Asbestos - get your property tested. Further information and your responsibilities can be found at www.HSE.gov.uk .				
These plans are for identification purposes only. Do not scale from these plans - take measurements on site. All dimensions are approximations. This plan is for viewing at the scales indicated only. This plan is suitable for planning permission purposes.				
A	Proposed added			30.08.22
Revision	Description			Date
SAMUEL MOSS LTD 01322 408573 / 07796 454747 office@samuelmossltd.co.uk www.samuelmossltd.co.uk				
Client: Mr Philpot				
Project: Trelowarren, Norwood Lane, Meopham, DA13 0YE				
Title: Site plans				
Date: July 2022	Scale: @ A1	Drawn: SM	Plan no: SM371. Site	Revision A