


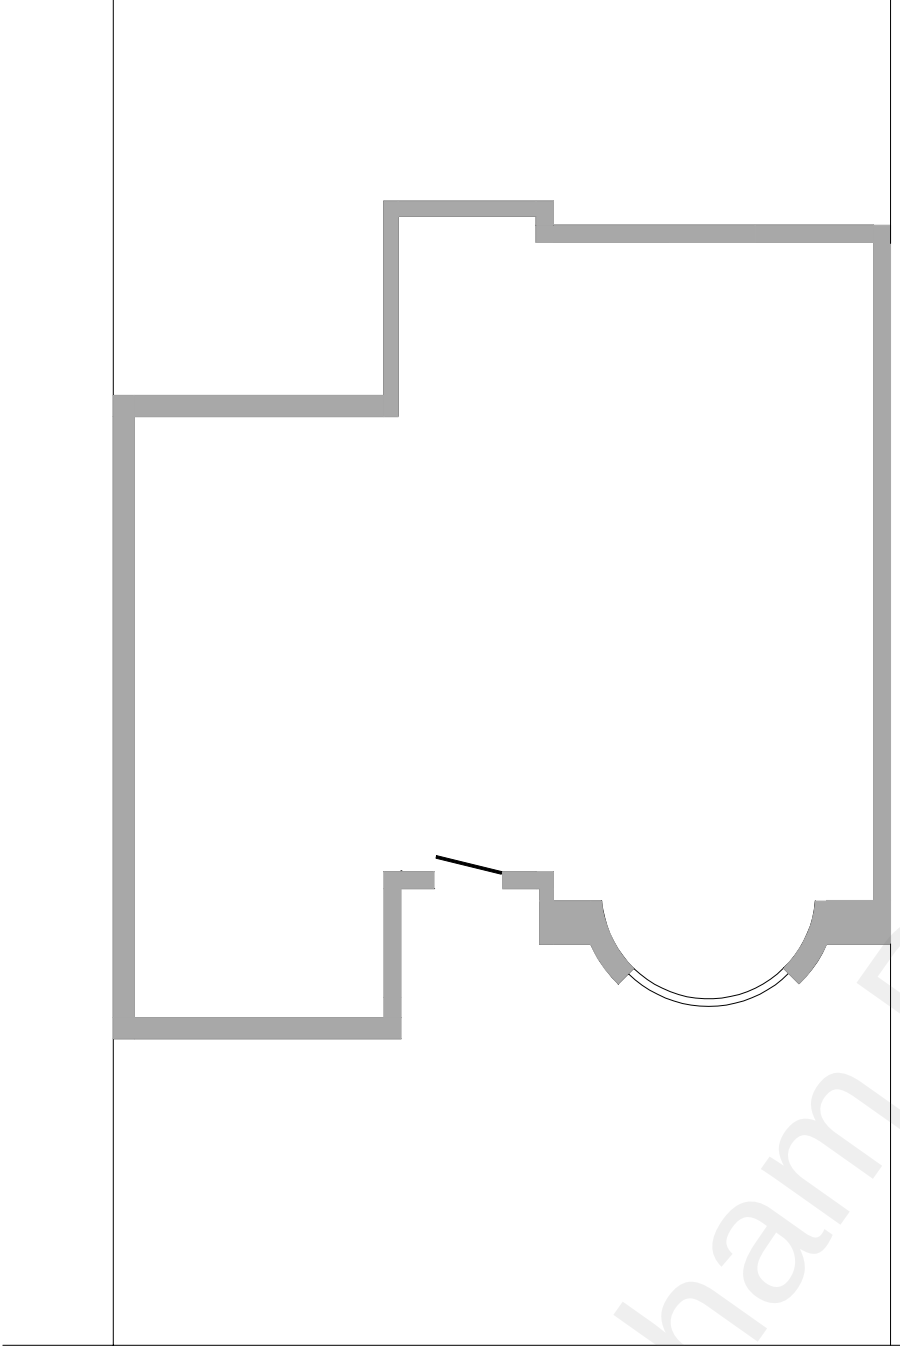


Pavement

Parrock Street

Existing



5m

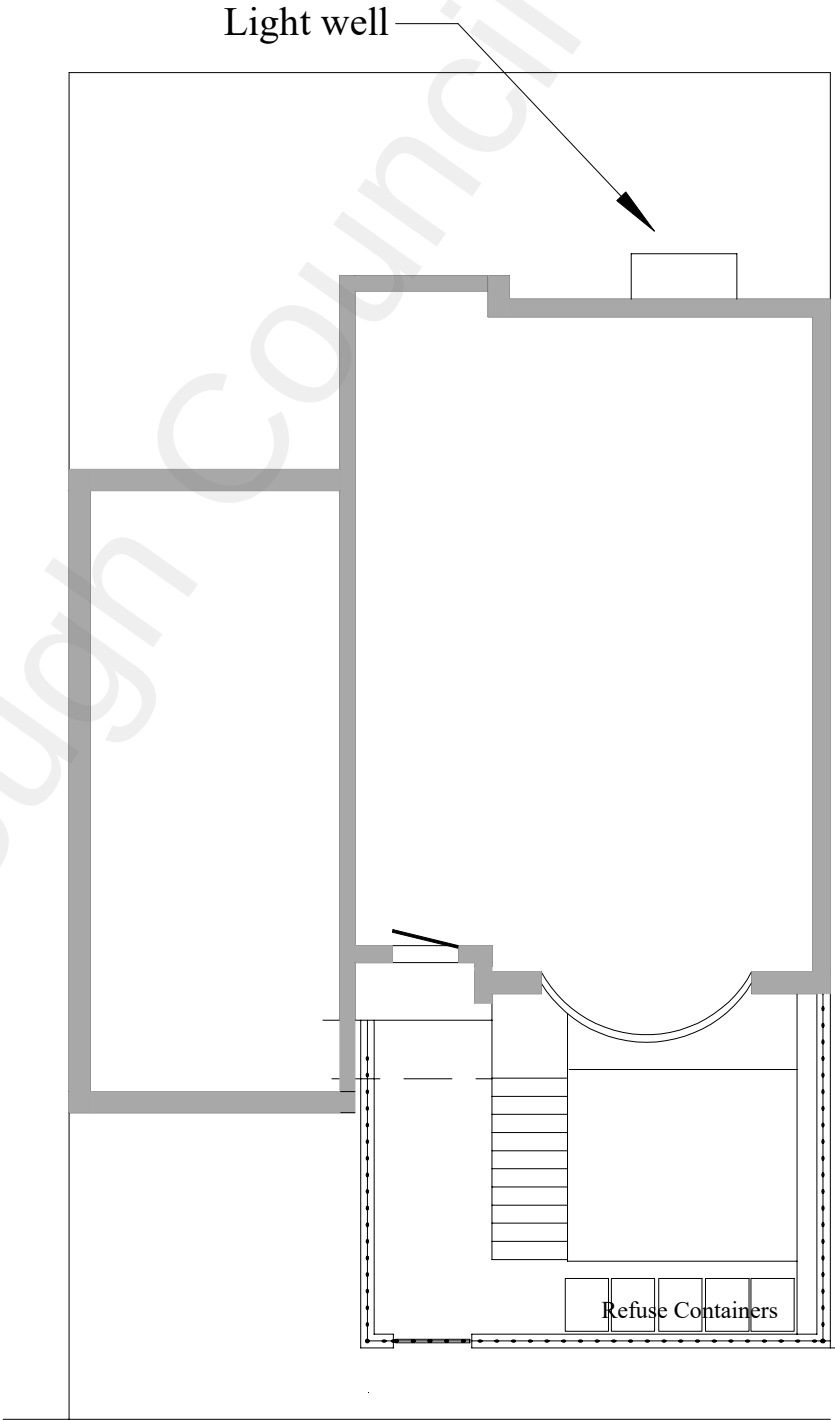

Light well

Pavement

Parrock Street

Proposed

196 & 197 PARROCK STREET  
Site Plans Existing & Proposed

Scale 1:100@A3

Dwg No.  
PS 001

Revision  
0

Date  
01/06/2022