


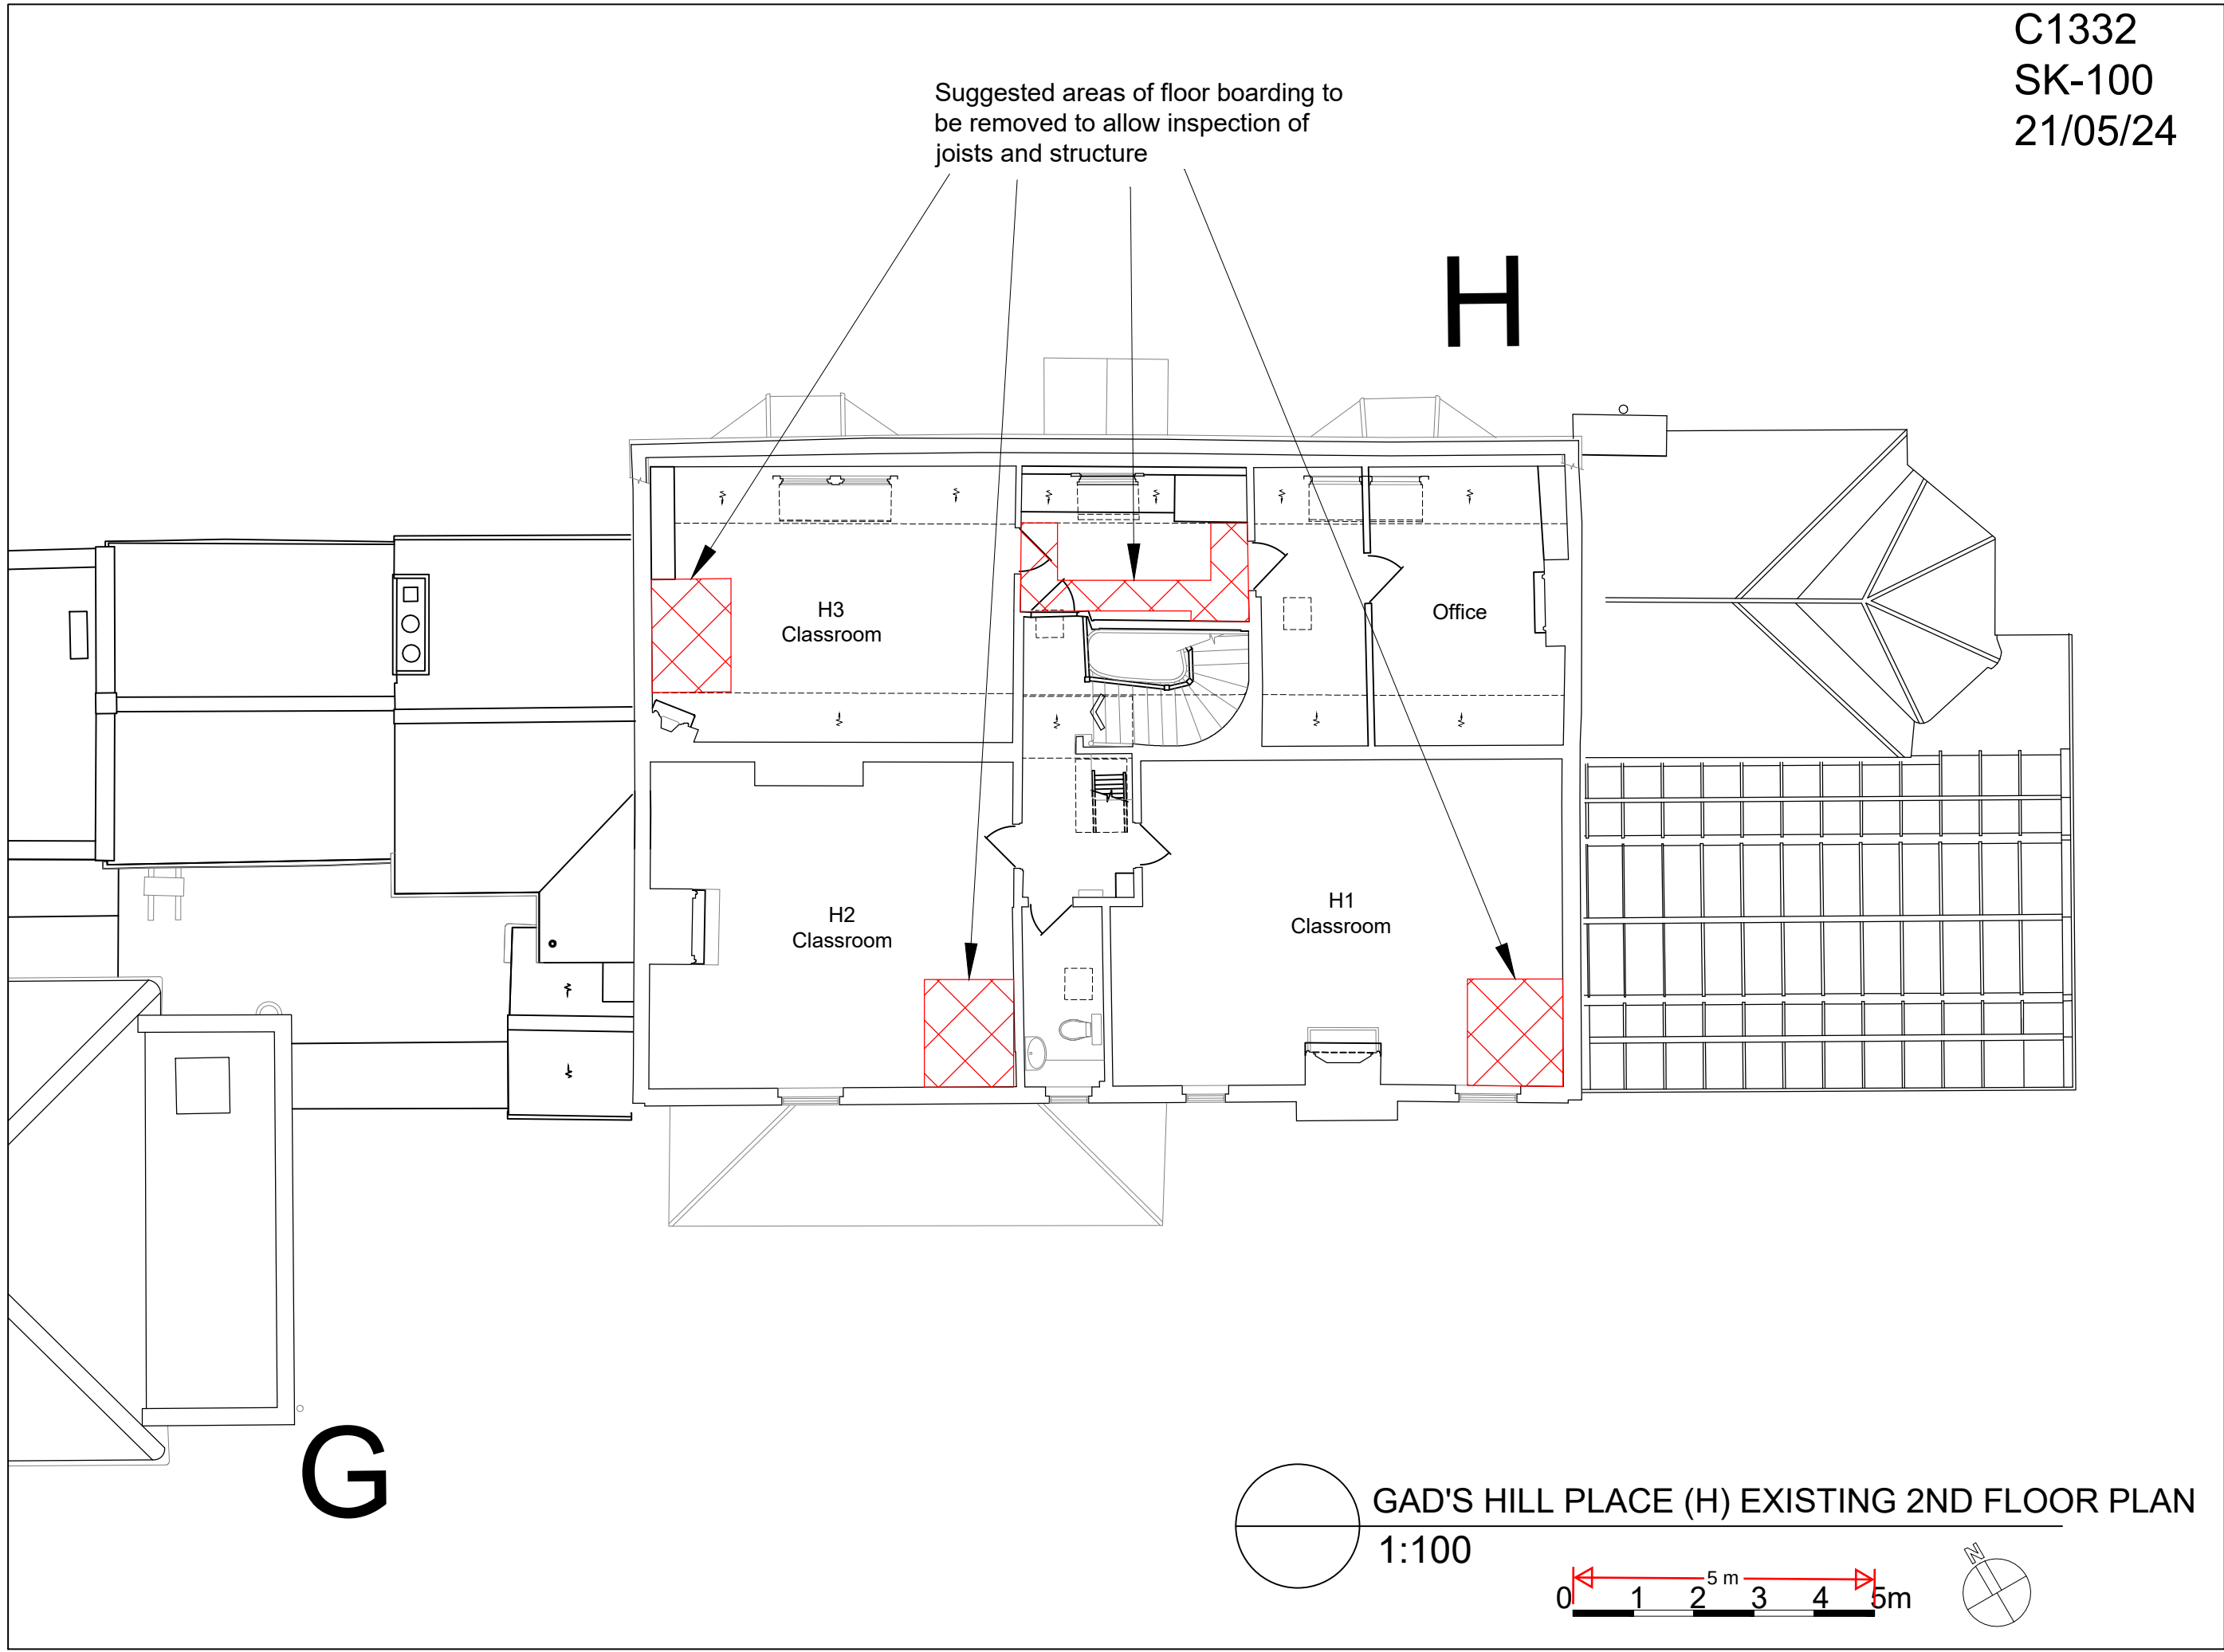

C1332
SK-100
21/05/24

Rev. Date By Notes
A 16/04/25 CP SE's hand drawn drawing transcribed.
In order that PDF scale will measure
correctly

Client Gad's Hill School
Copyright belongs to Clay Architecture Ltd. All dimensions are to be verified by the contractor before commencing works.

Project Gad's Hill School
Proposal for site investigations

Scale 1:100 @ A3 size
Date 03/03/23
Drawn GEN Authorised KG
Revision A
Title GAD'S HILL PLACE
Existing Second Floor Plan
Drawing No. SE number C1332/SK/100

clay architecture

Great Lines Studios, Marlborough Road, Gillingham, Kent ME7 5HB

T: 01634 573 017
www.clayarchitecture.com

E: design@clayarchitects.com