


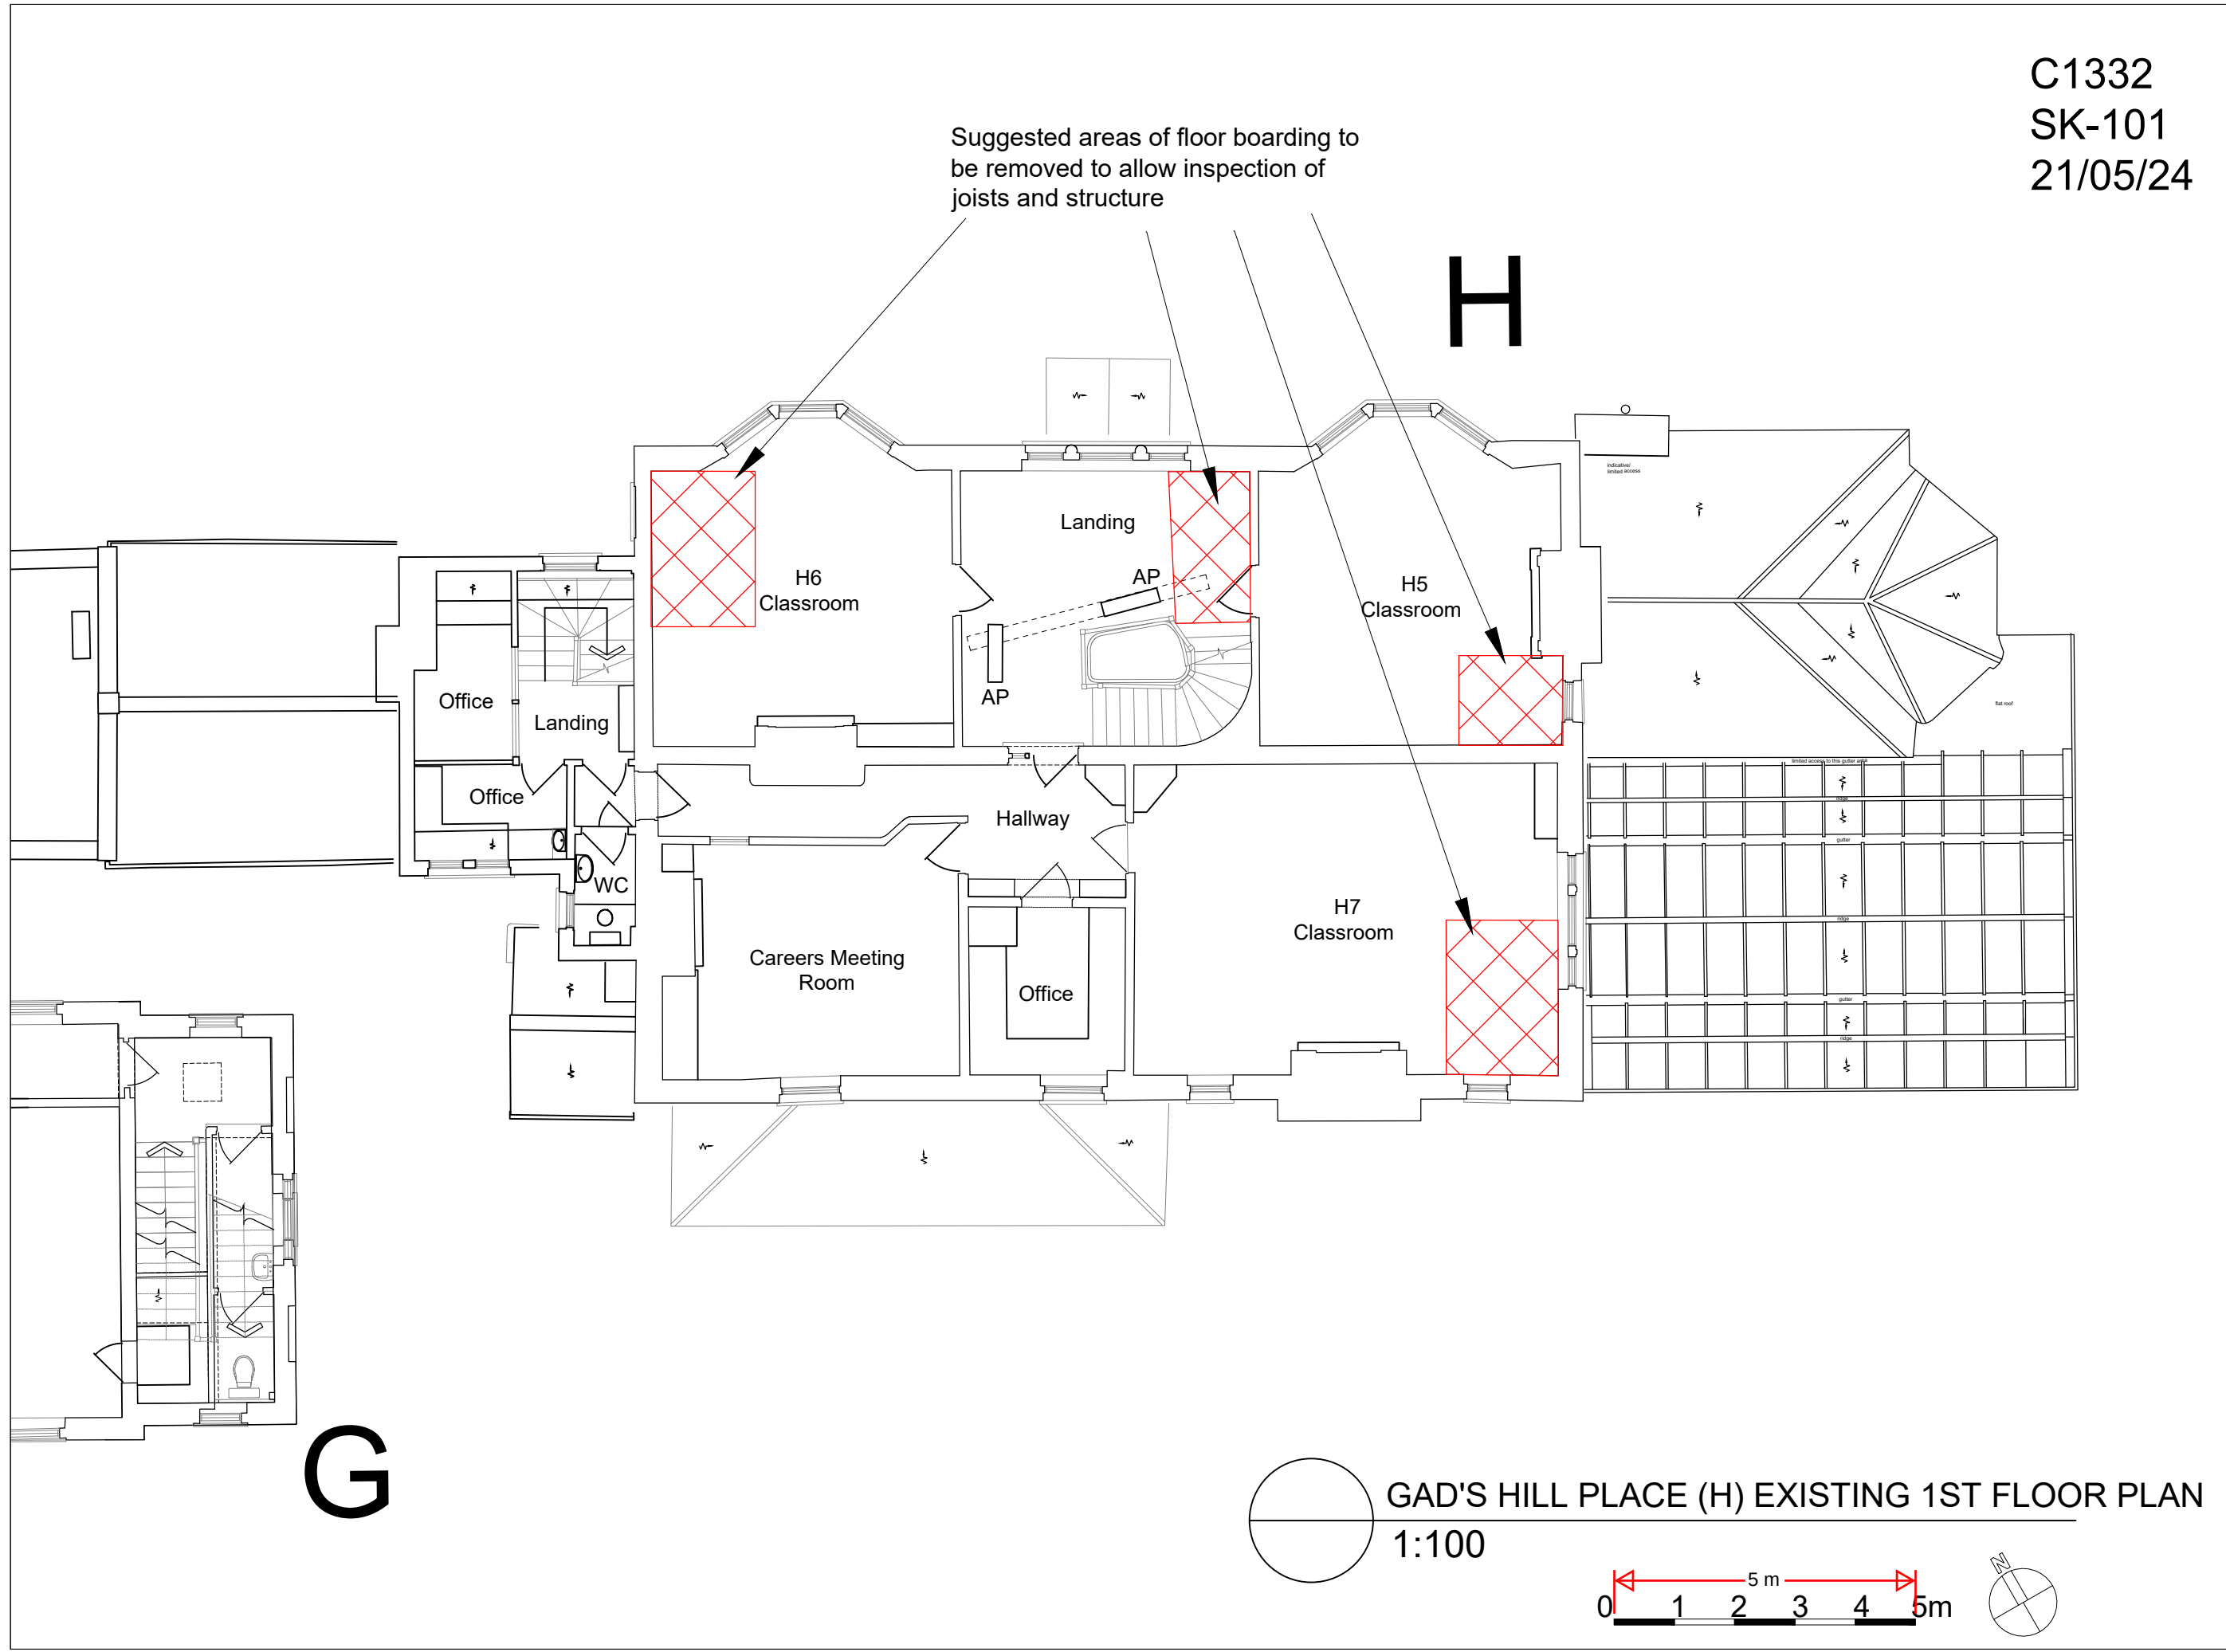

C1332
SK-101
21/05/24

Rev.	Date	By	Notes
A	16/04/25	CP	SE's hand drawn drawing transcribed. In order that PDF scale will measure correctly

Copyright belongs to Clay Architecture Ltd. All dimensions are to be verified by the contractor before commencing works.

Client
Gad's Hill School

Project
Gad's Hill School
Proposal for site investigations

Scale 1:100 @ A3 size
Date 03/03/23
Drawn GEN
Authorised KG
Revision A
Title
Gad's Hill Place (H)
Existing First Floor Plan
Drawing No. SE number C1332/SK/101

clay architecture

Great Lines Studios, Marlborough Road, Gillingham, Kent ME7 5HB

T: 01634 573 017
www.clayarchitecture.com

E: design@clayarchitects.com