





C1332
SK-102
10/04/25

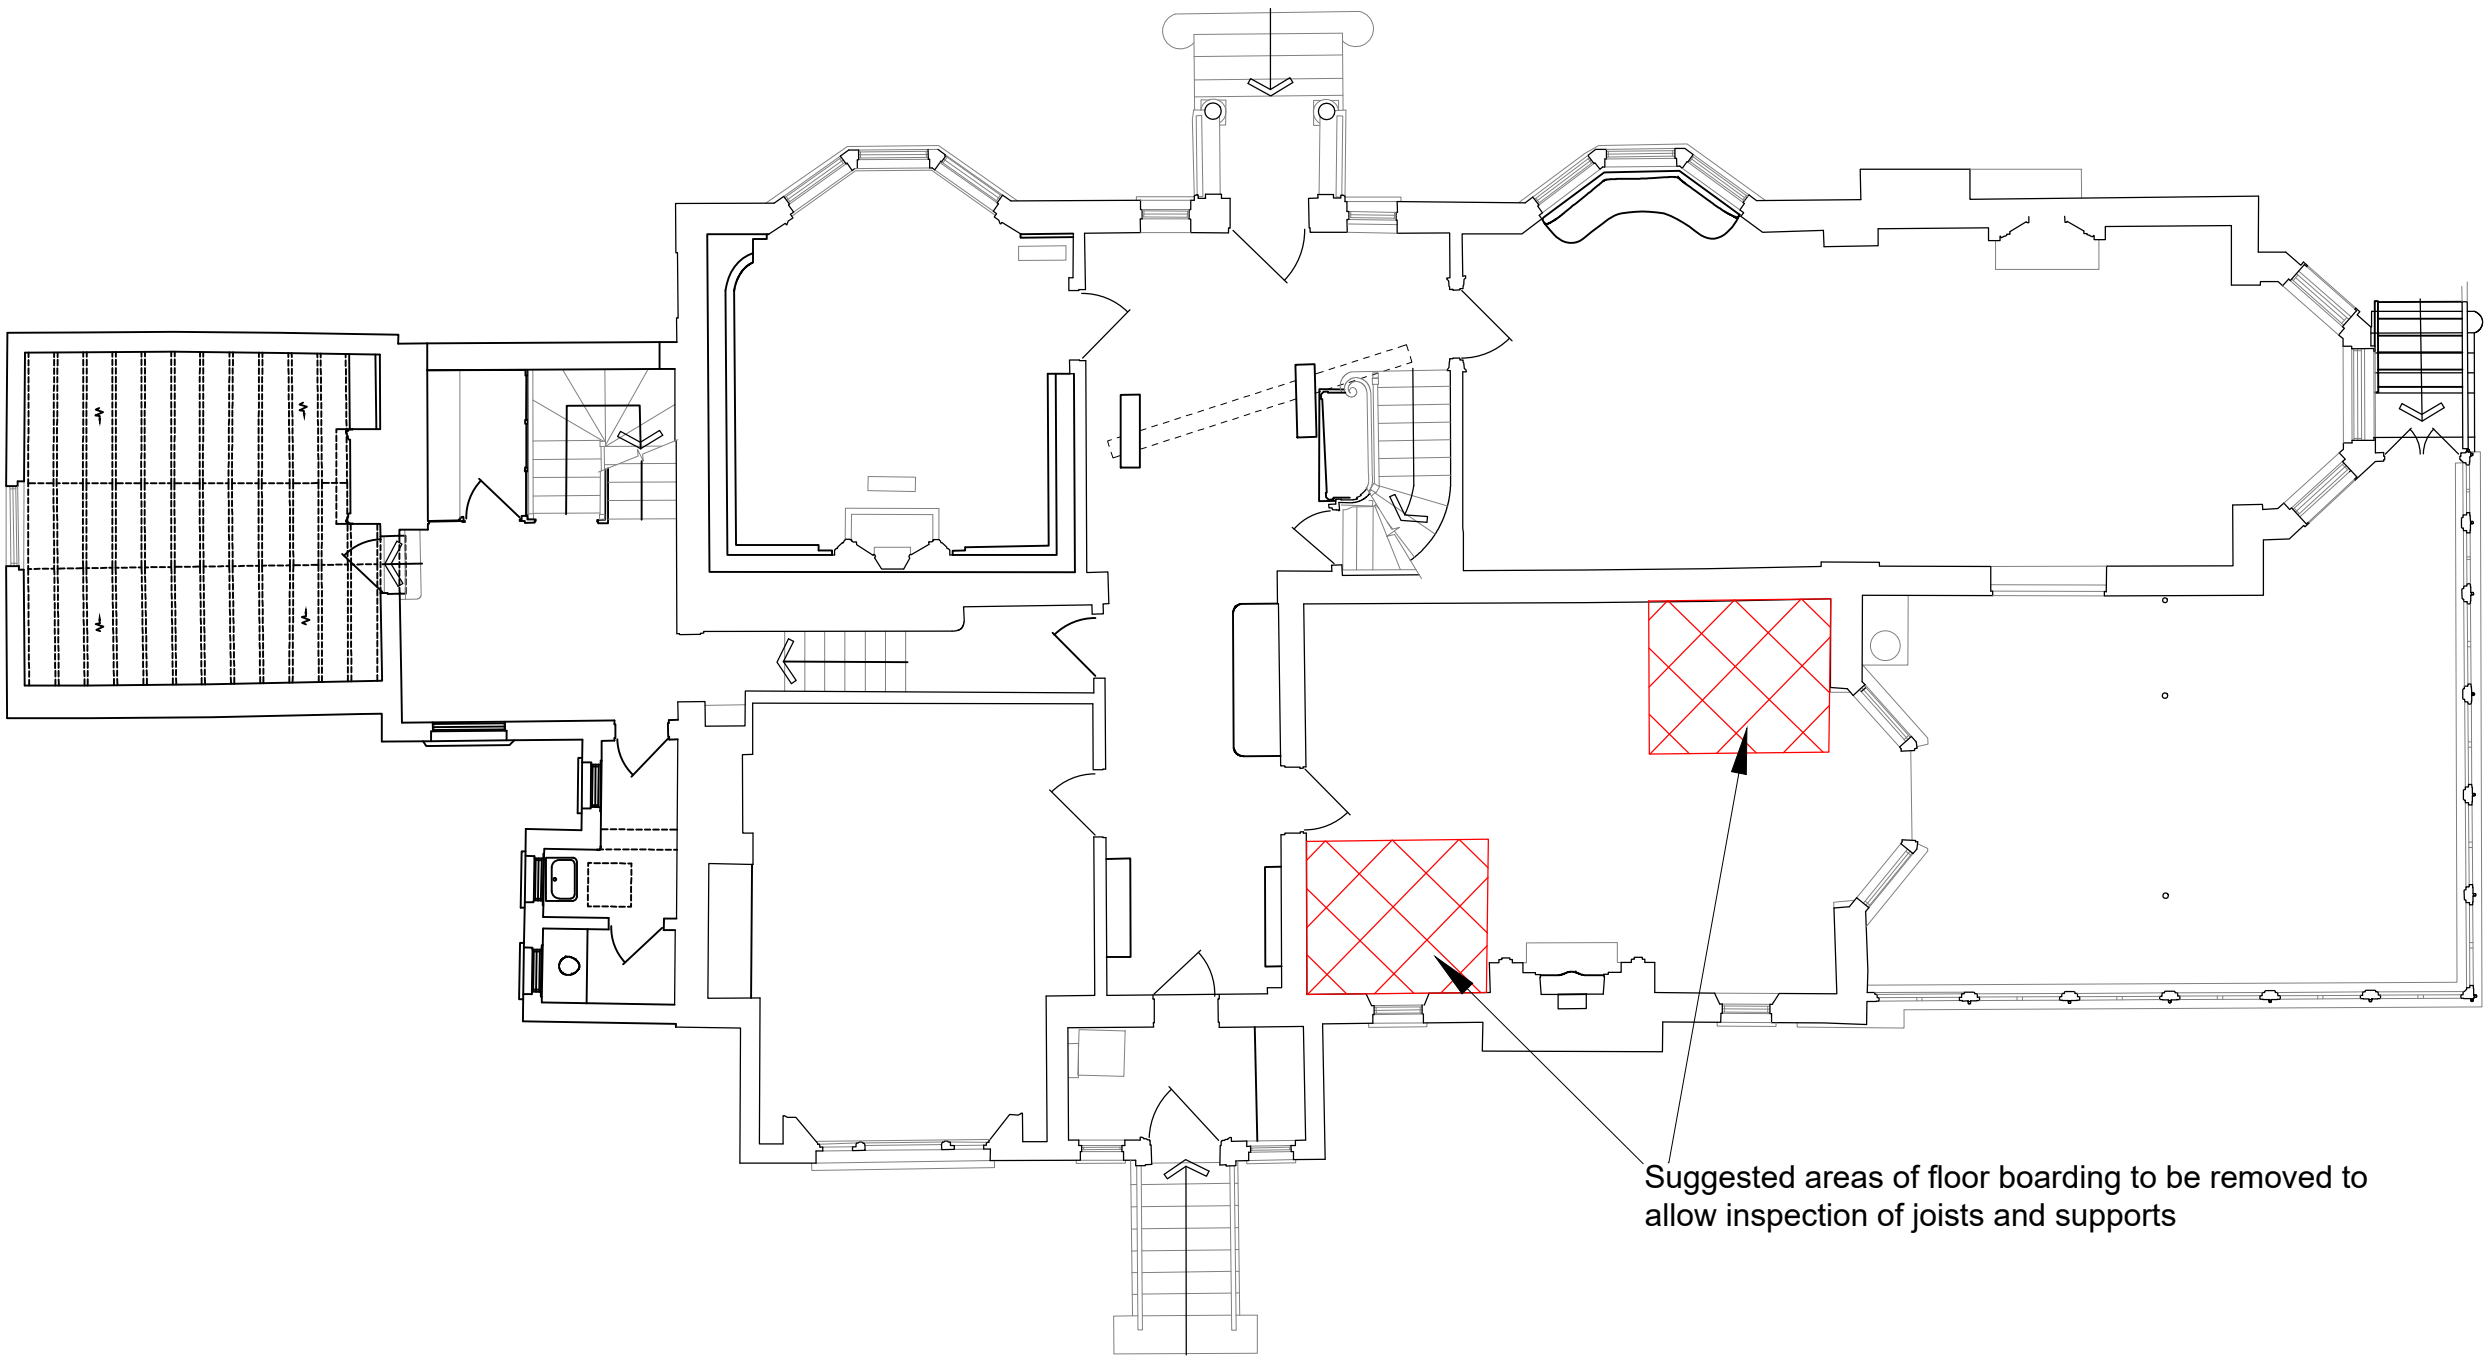

Suggested areas of floor boarding to be removed to allow inspection of joists and supports

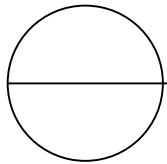

GAD'S HILL PLACE EXISTING GROUND FLOOR PLAN
1:100

  

Project Gad's Hill School Proposal for site investigations	Client Gad's Hill School		Rev. Date By Notes	
	Copyright belongs to Clay Architecture Ltd. All dimensions are to be verified by the contractor before commencing works.		A	16/04/25 CP
	SE's hand drawn drawing transcribed. In order that PDF scale will measure correctly			

clay architecture

Great Lines Studios, Marlborough Road, Gillingham, Kent ME7 5HB

T: 01634 573 017
www.clayarchitecture.com
E: design@clayarchitects.com

Title
Gad's Hill Place
Existing Ground Floor Plan
Drawing No. SE number C1332 SK-102

Scale 1:100 @ A3 size
Date 16/04/25
Drawn GEN
Authorised KG
Revision A