




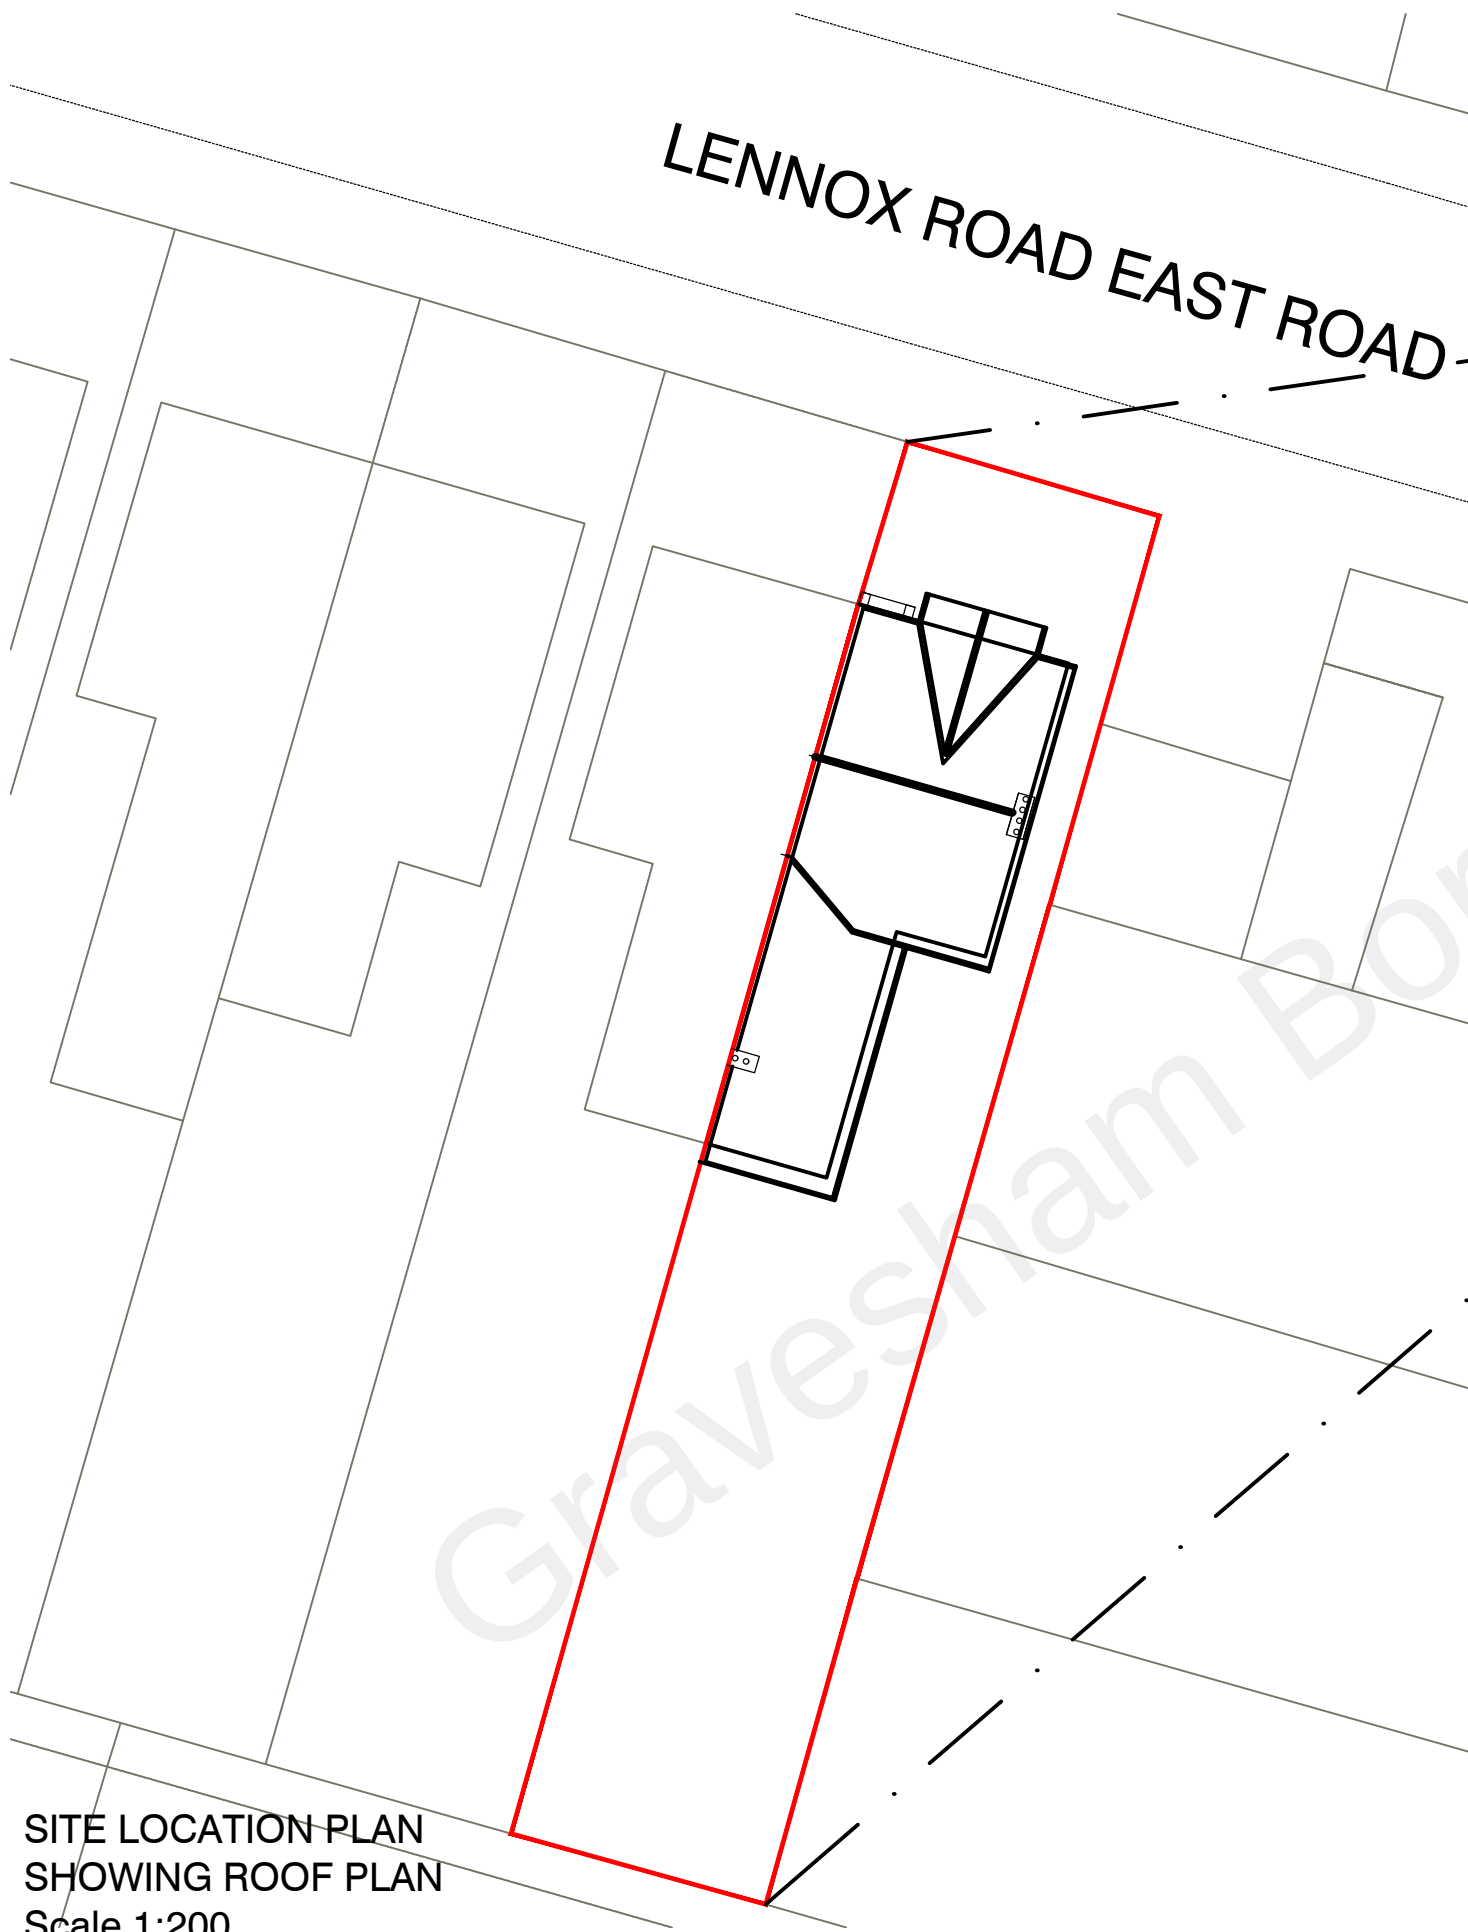


SITE LOCATION PLAN
SHOWING ROOF PLAN
Scale 1:200

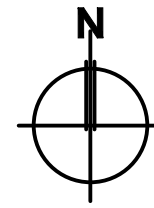

LOCATION PLAN Scale 1:1250

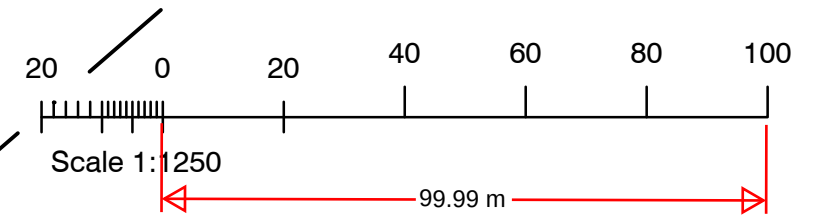

- Notes:
1. Red line indicates site boundary.

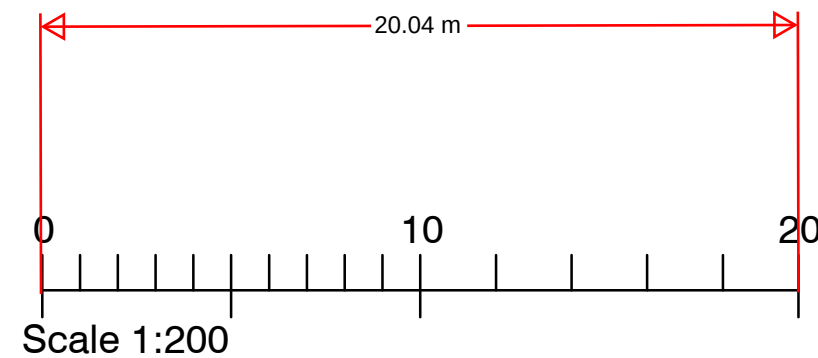

DO NOT SCALE FROM DRAWING
USE FIGURE DIMENSION ONLY

STATUS:
PLANNING

PROJECT:
16 LENNOX ROAD EAST
DWG. TITLE:
SITE LOCATION PLAN

DWG. No PL-001 Rev-00
SCALE 1:200/1250 @ A3