

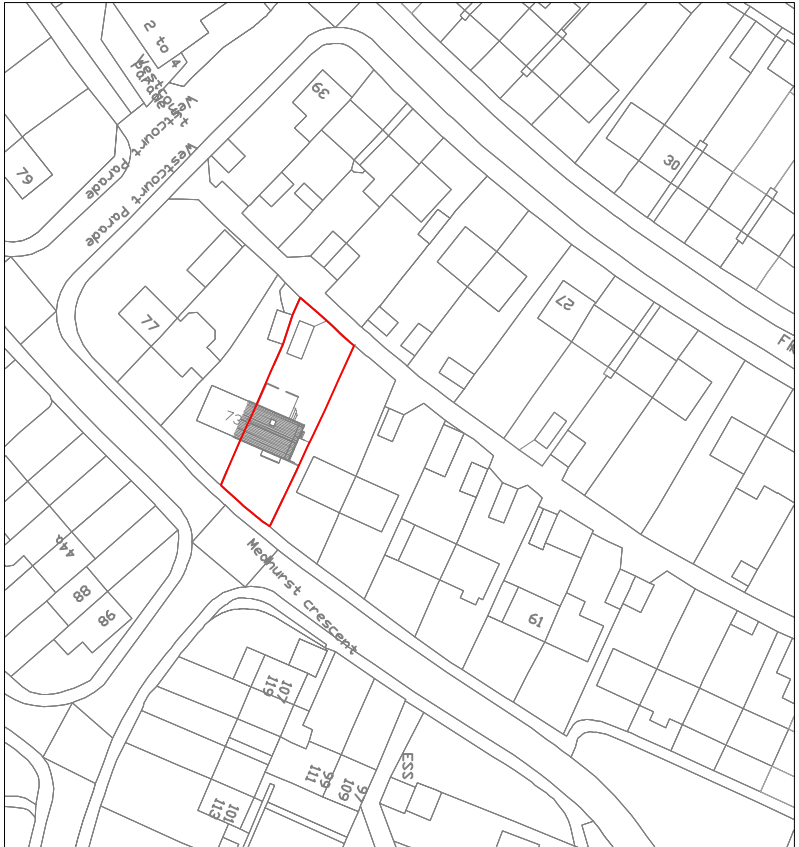


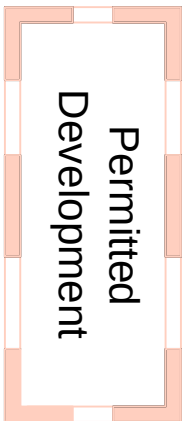

Site plan Scale 1:1250
0 10m 20m 30m 40m 50m

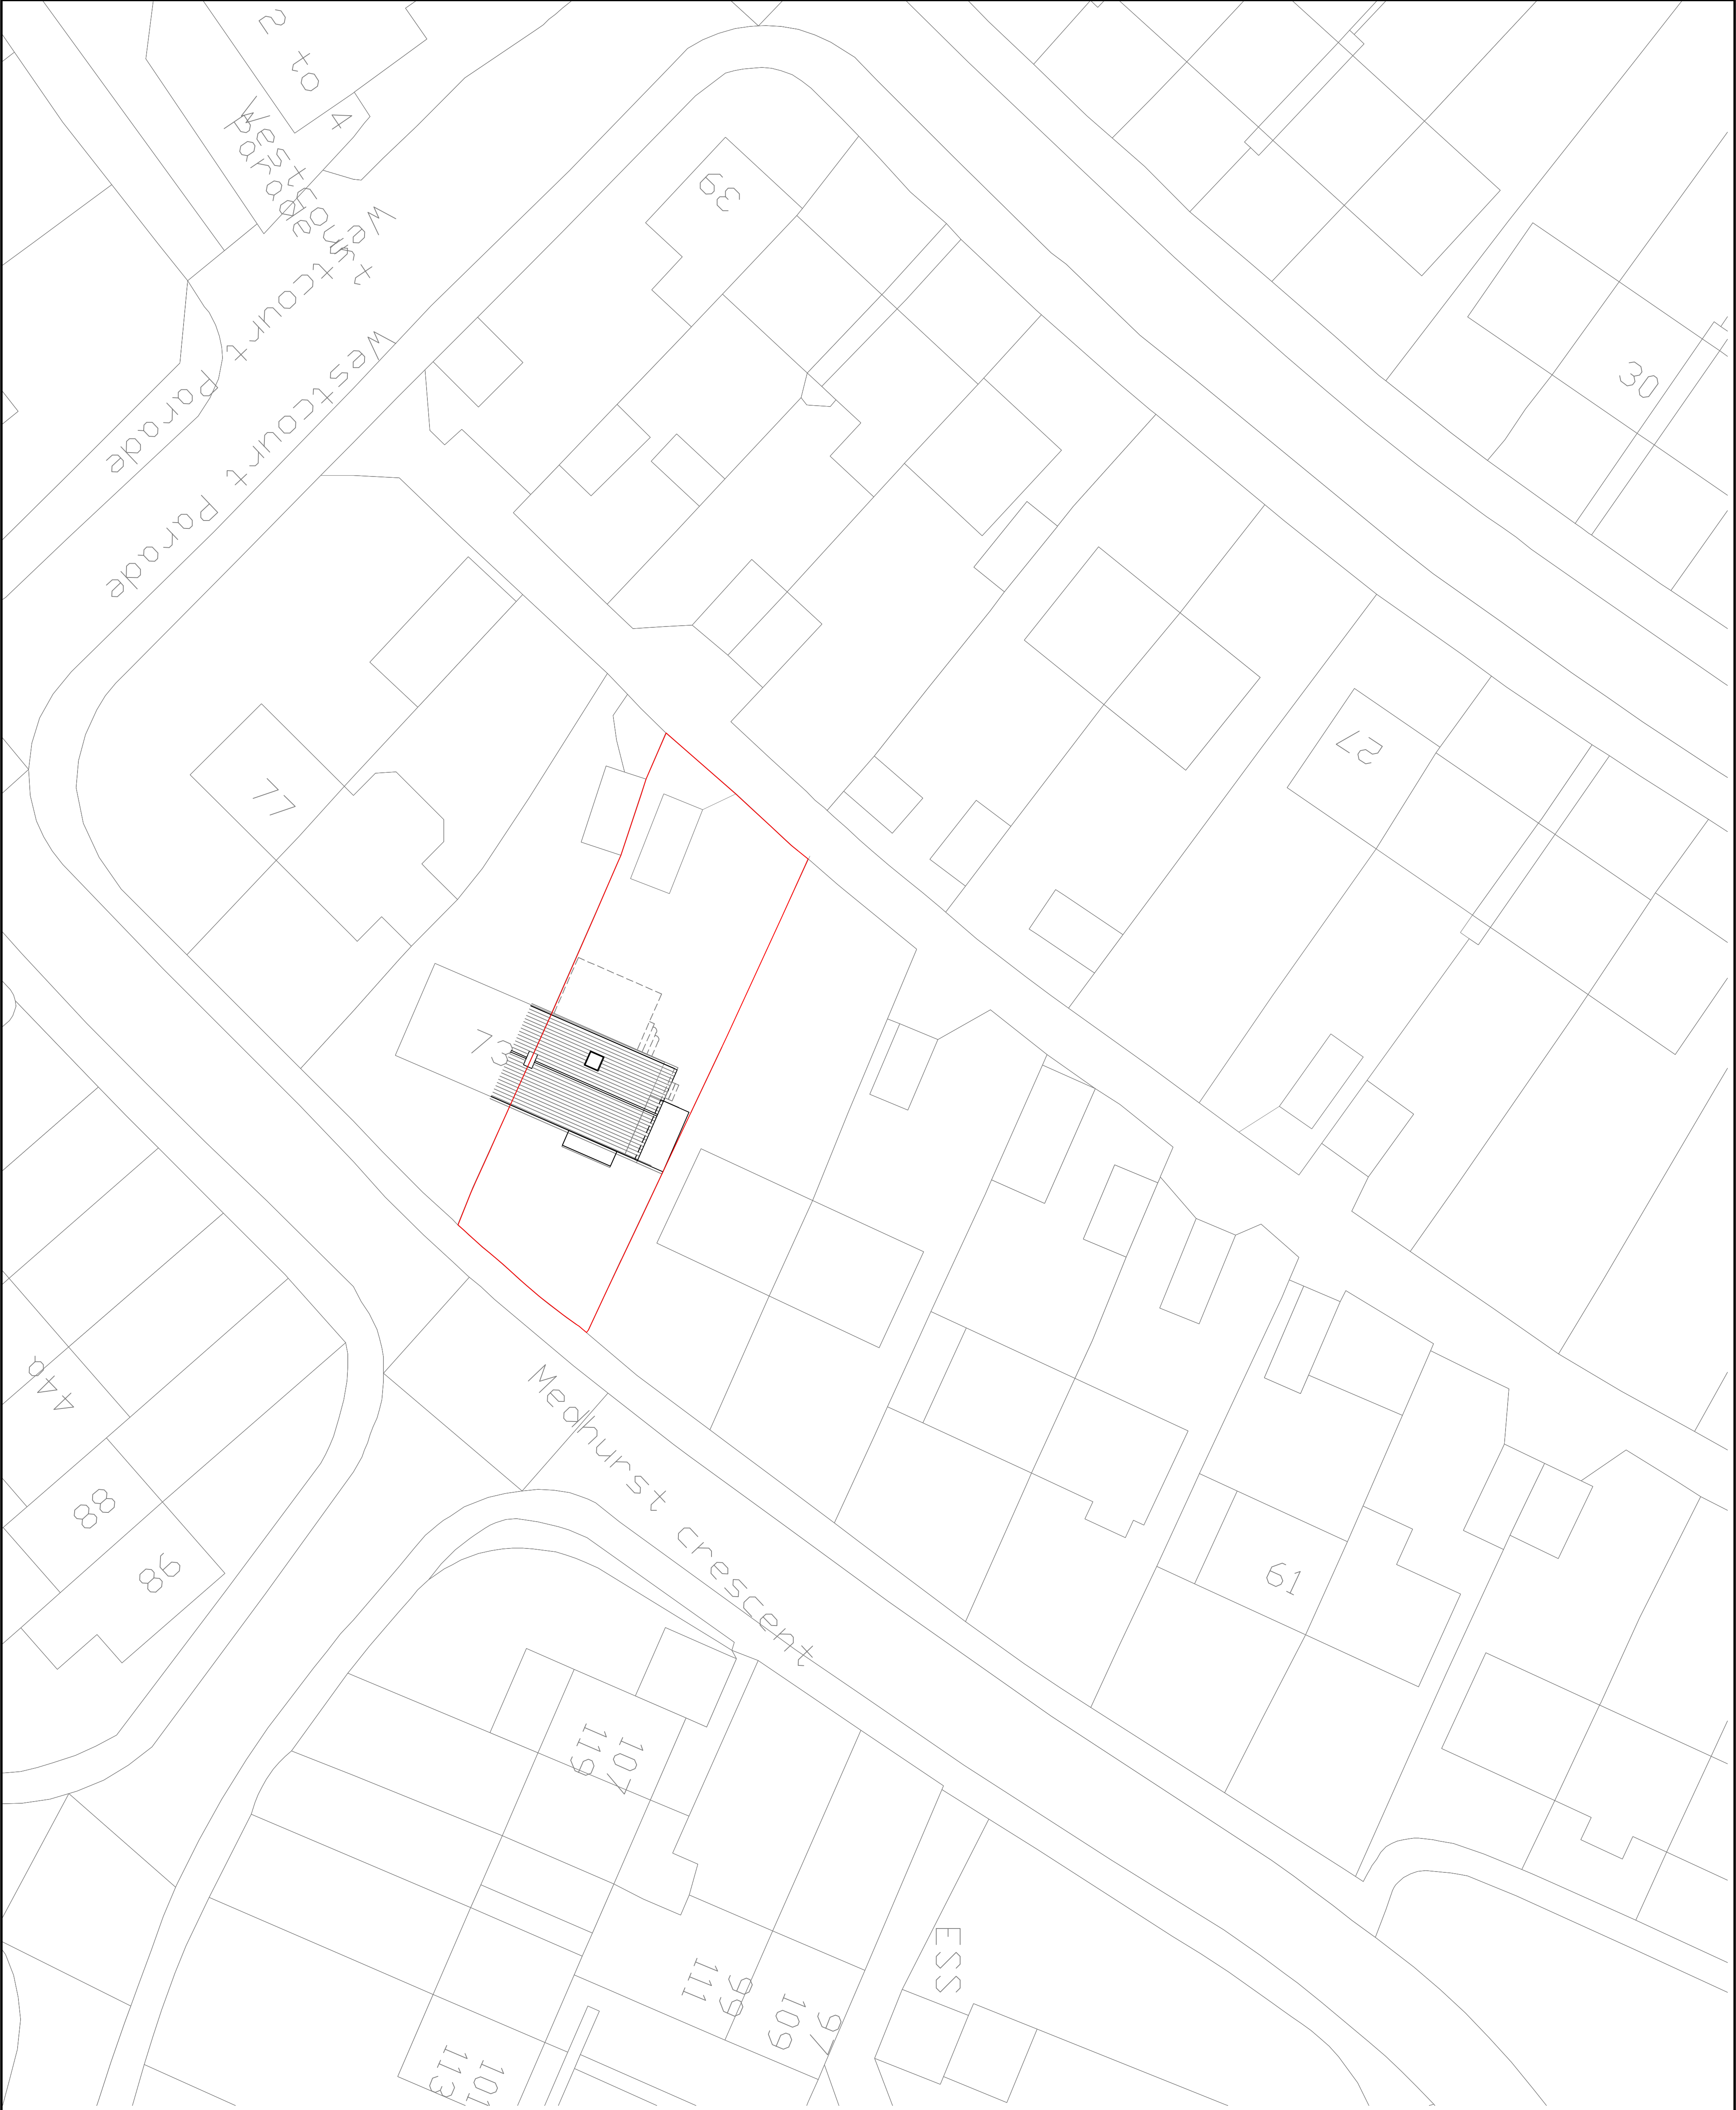

0 2m 4m 6m 8m 10m
Scale 1:200

PI	RESUBMITTED TO PLANNING	XX/04/23	WC
Rev		Date	By



Structural & Architectural Solutions
9A THE PINNACLE - 160 HIGH ROAD - CHADWELL HEATH RM6 6PN
07340121222

Job Title
71 Medhurst Crescent
Gravesend DA12 4HJ

Drawing Title
Existing Block and Site plans

Scale	Date		
1:200 @ A1	APR '22		
Job No.	Proj No.	Rev	
51-1000-989	S01	P1	