


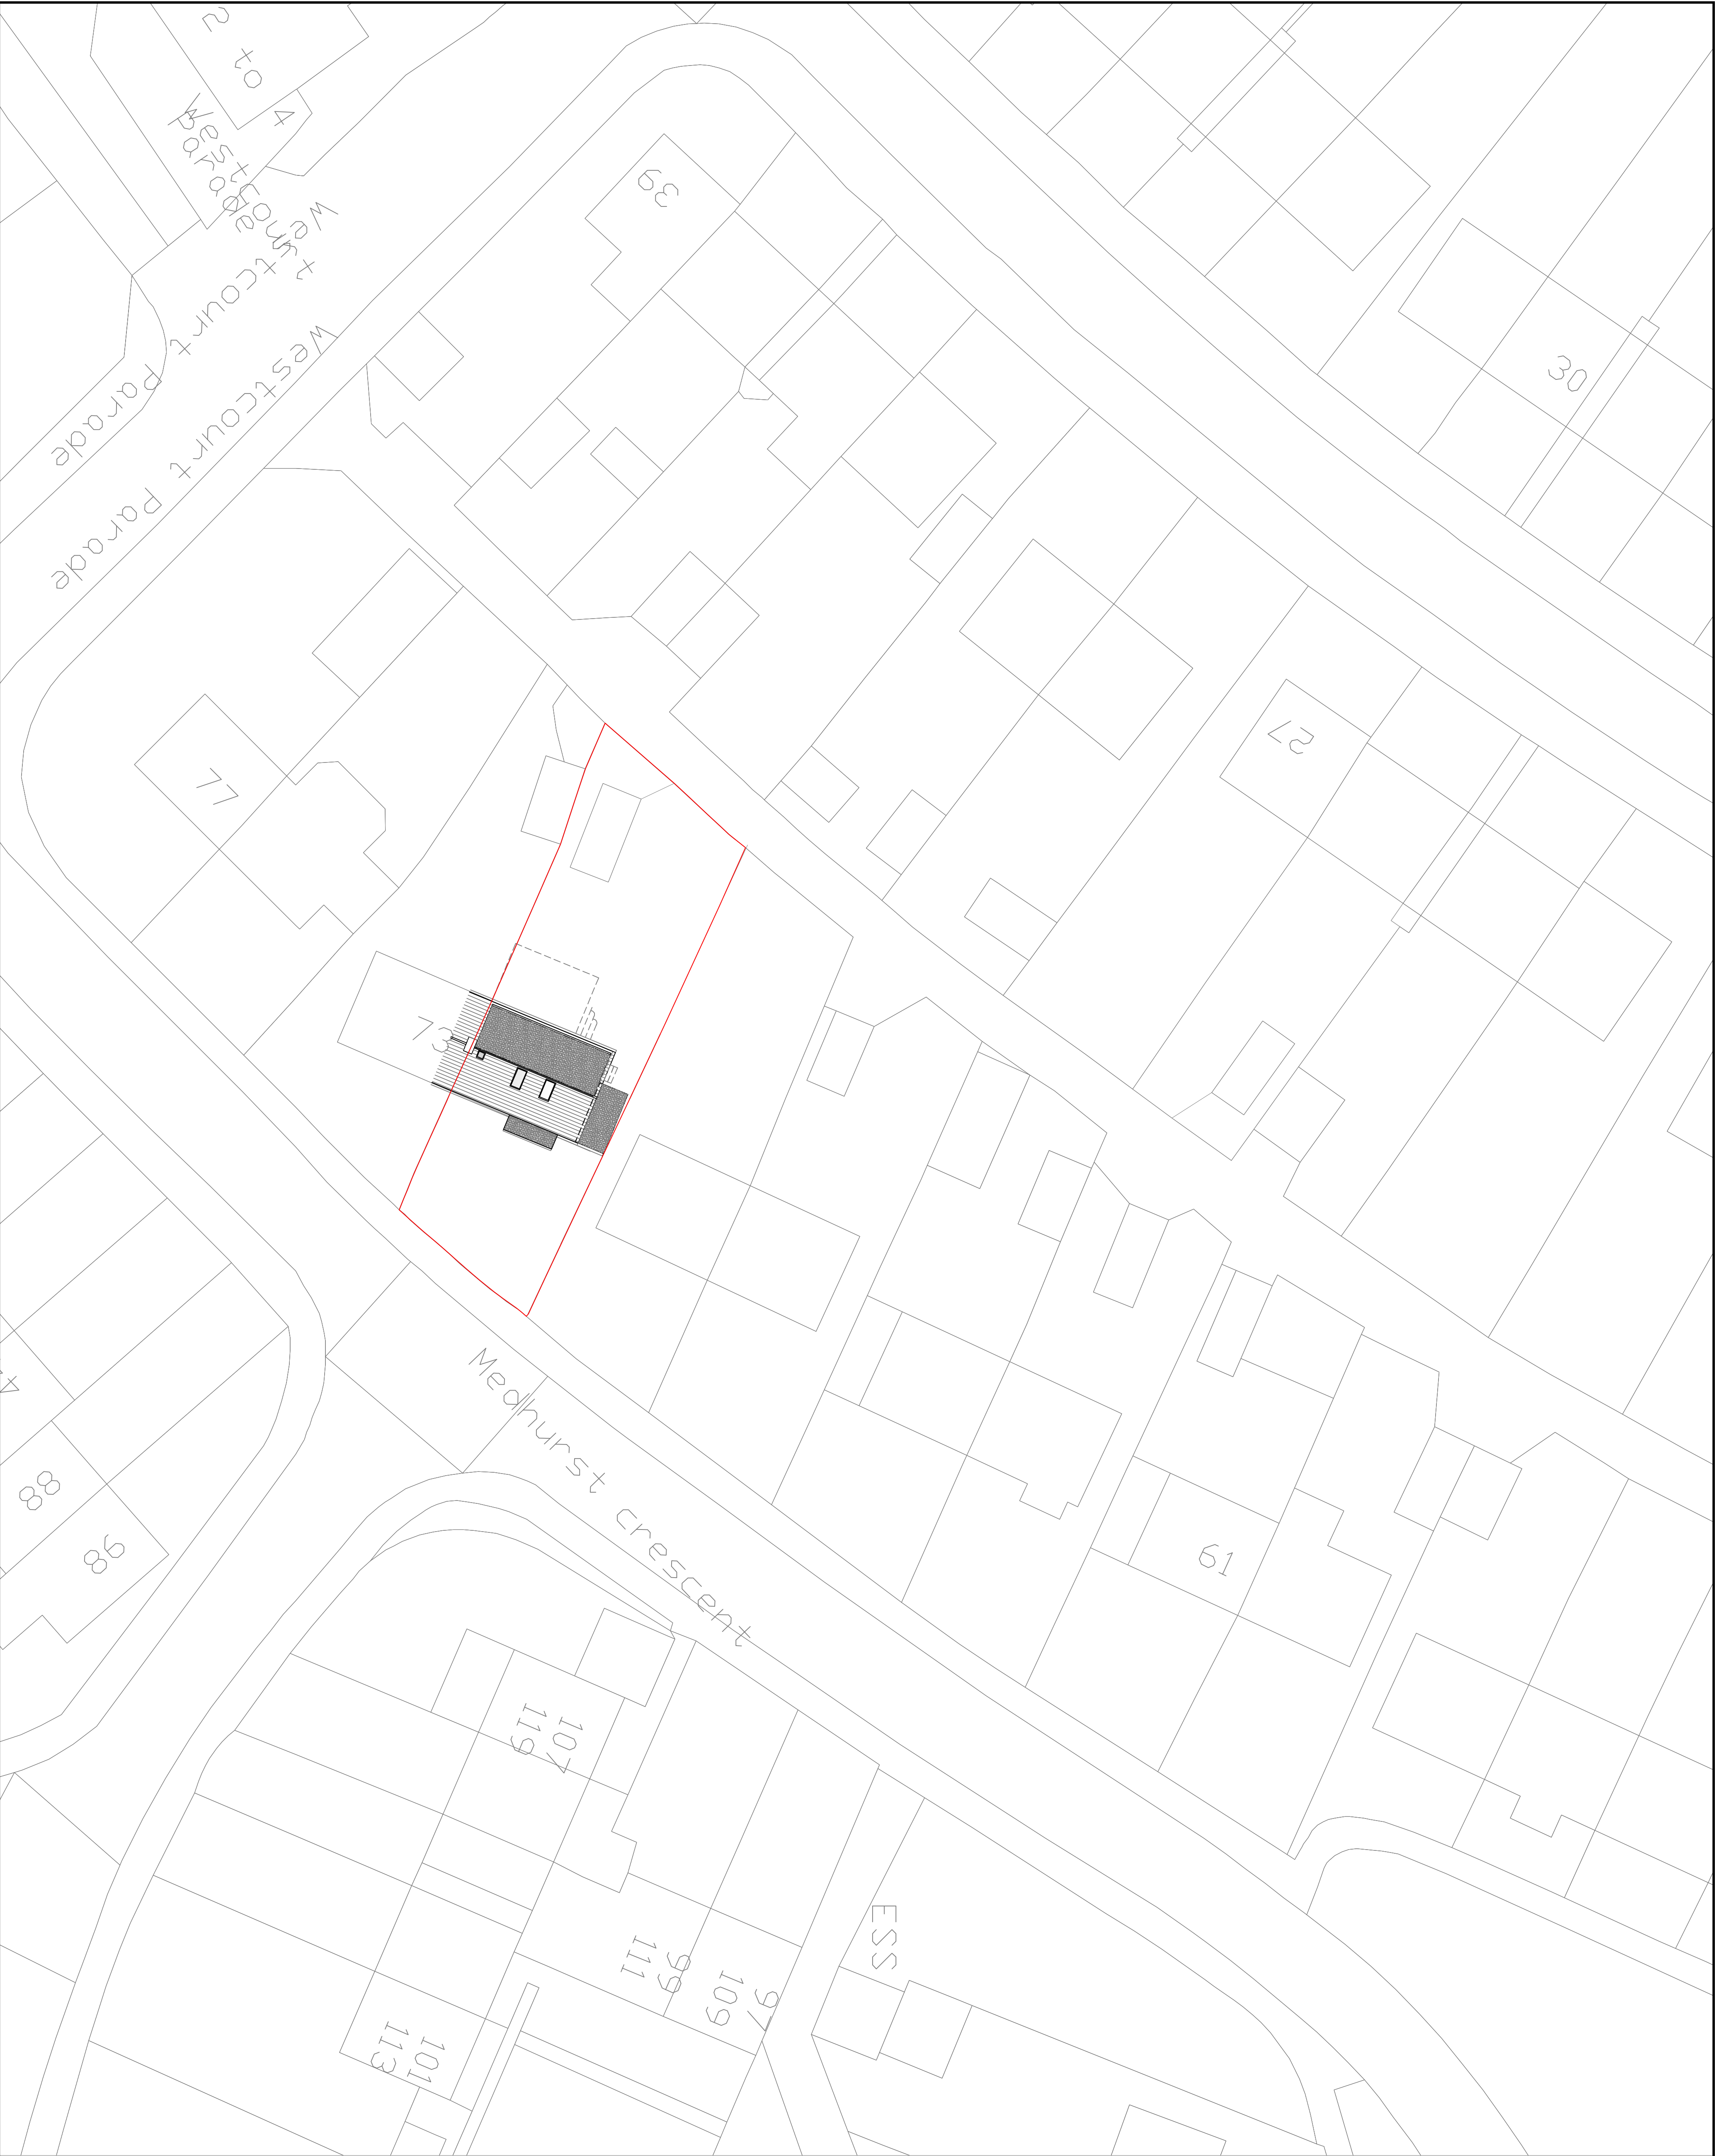

Permitted Development			
Scale 1:200			
0 2m 4m 6m 8m 10m			
Structural & Architectural Solutions			
9A THE PINNACLE - 160 HIGH ROAD - CHADWELL HEATH RM6 6PN			
07340121222			
Job Title			
71 Medhurst Crescent			
Gravesend DA12 4HJ			
Drawing Title			
Block and Site plans			
Scale		Date	
1:100 @ A1			
Job No.		Proj No.	Rev
51-1000-989		S02	P1