




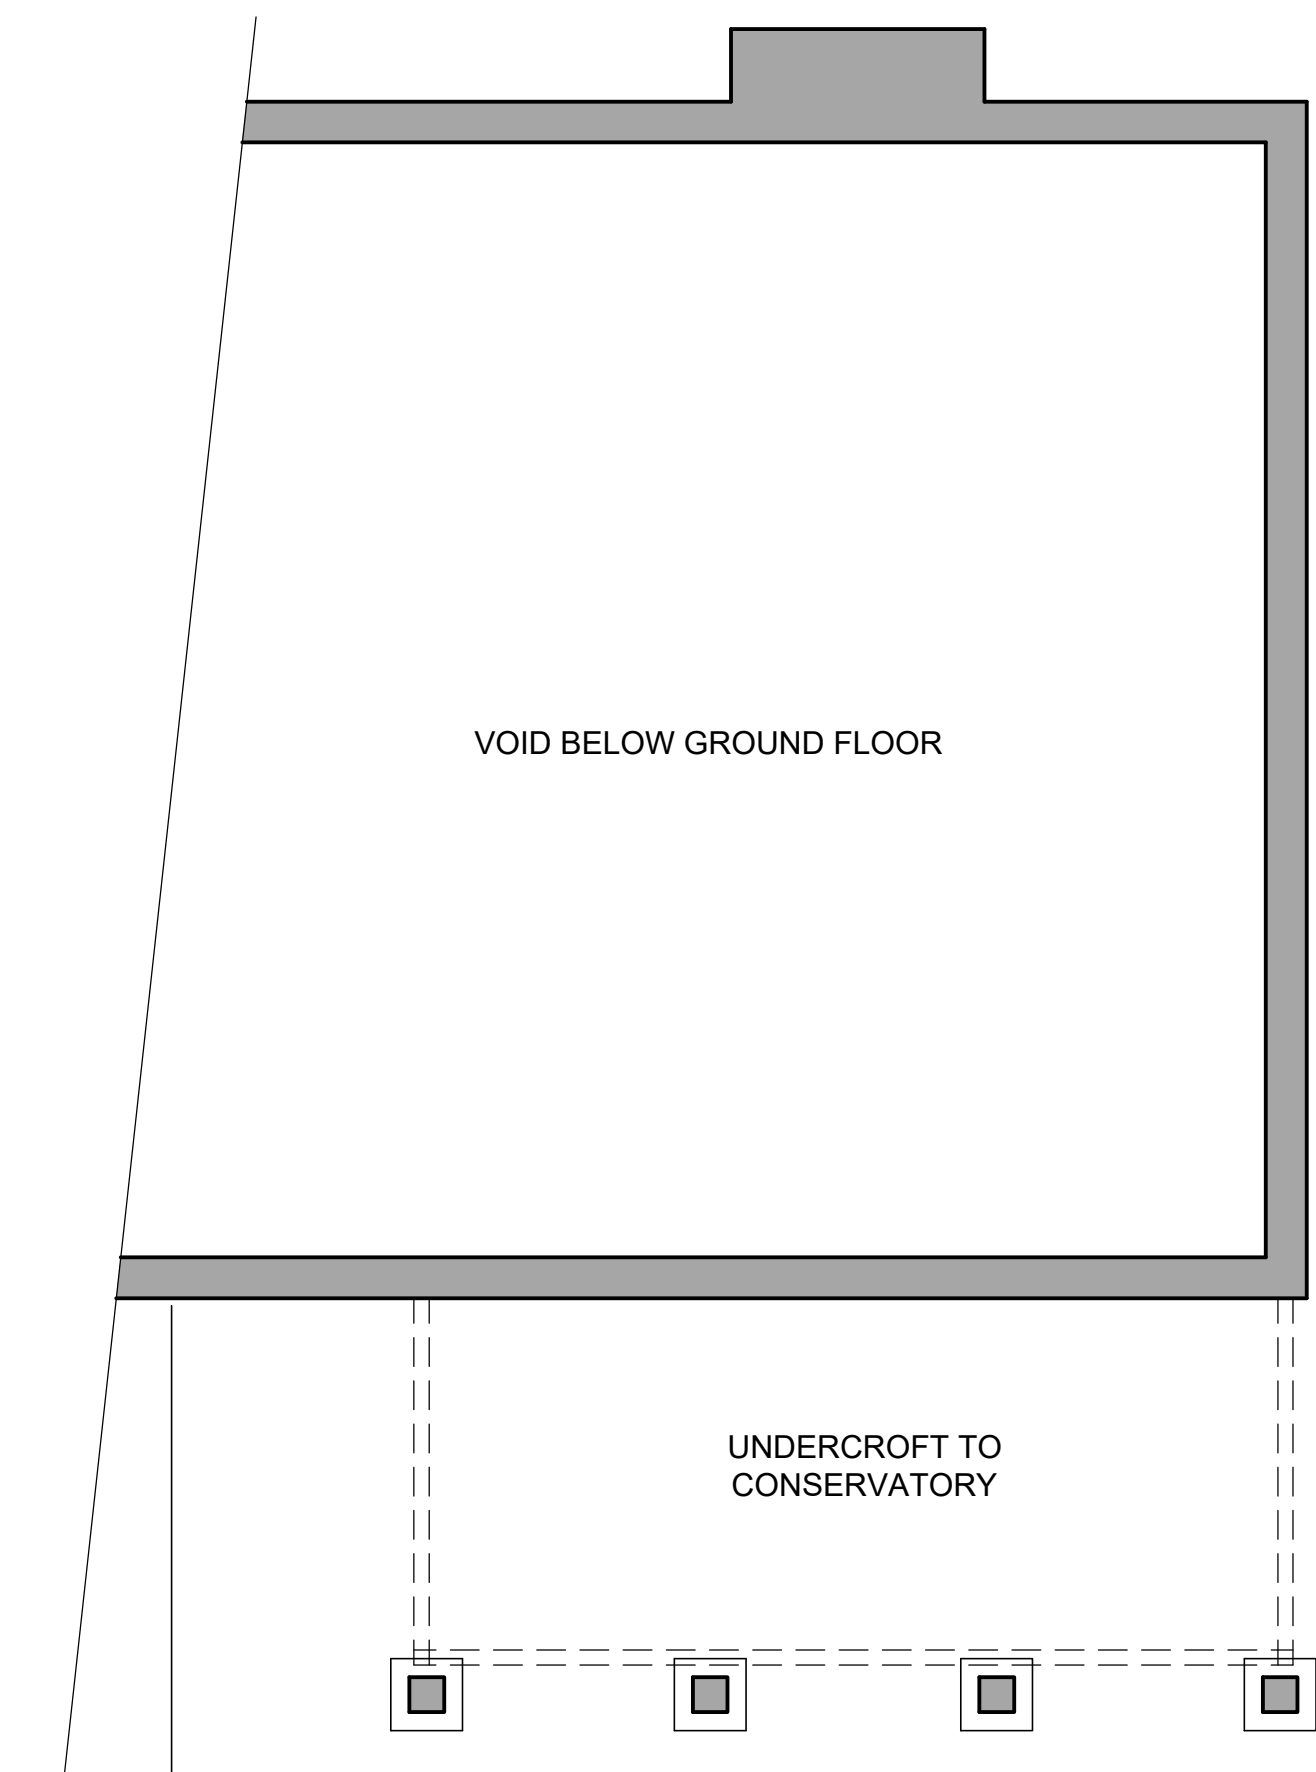


LOWER GROUND FLOOR PLAN
AT REAR GARDEN LEVEL
(1:50)

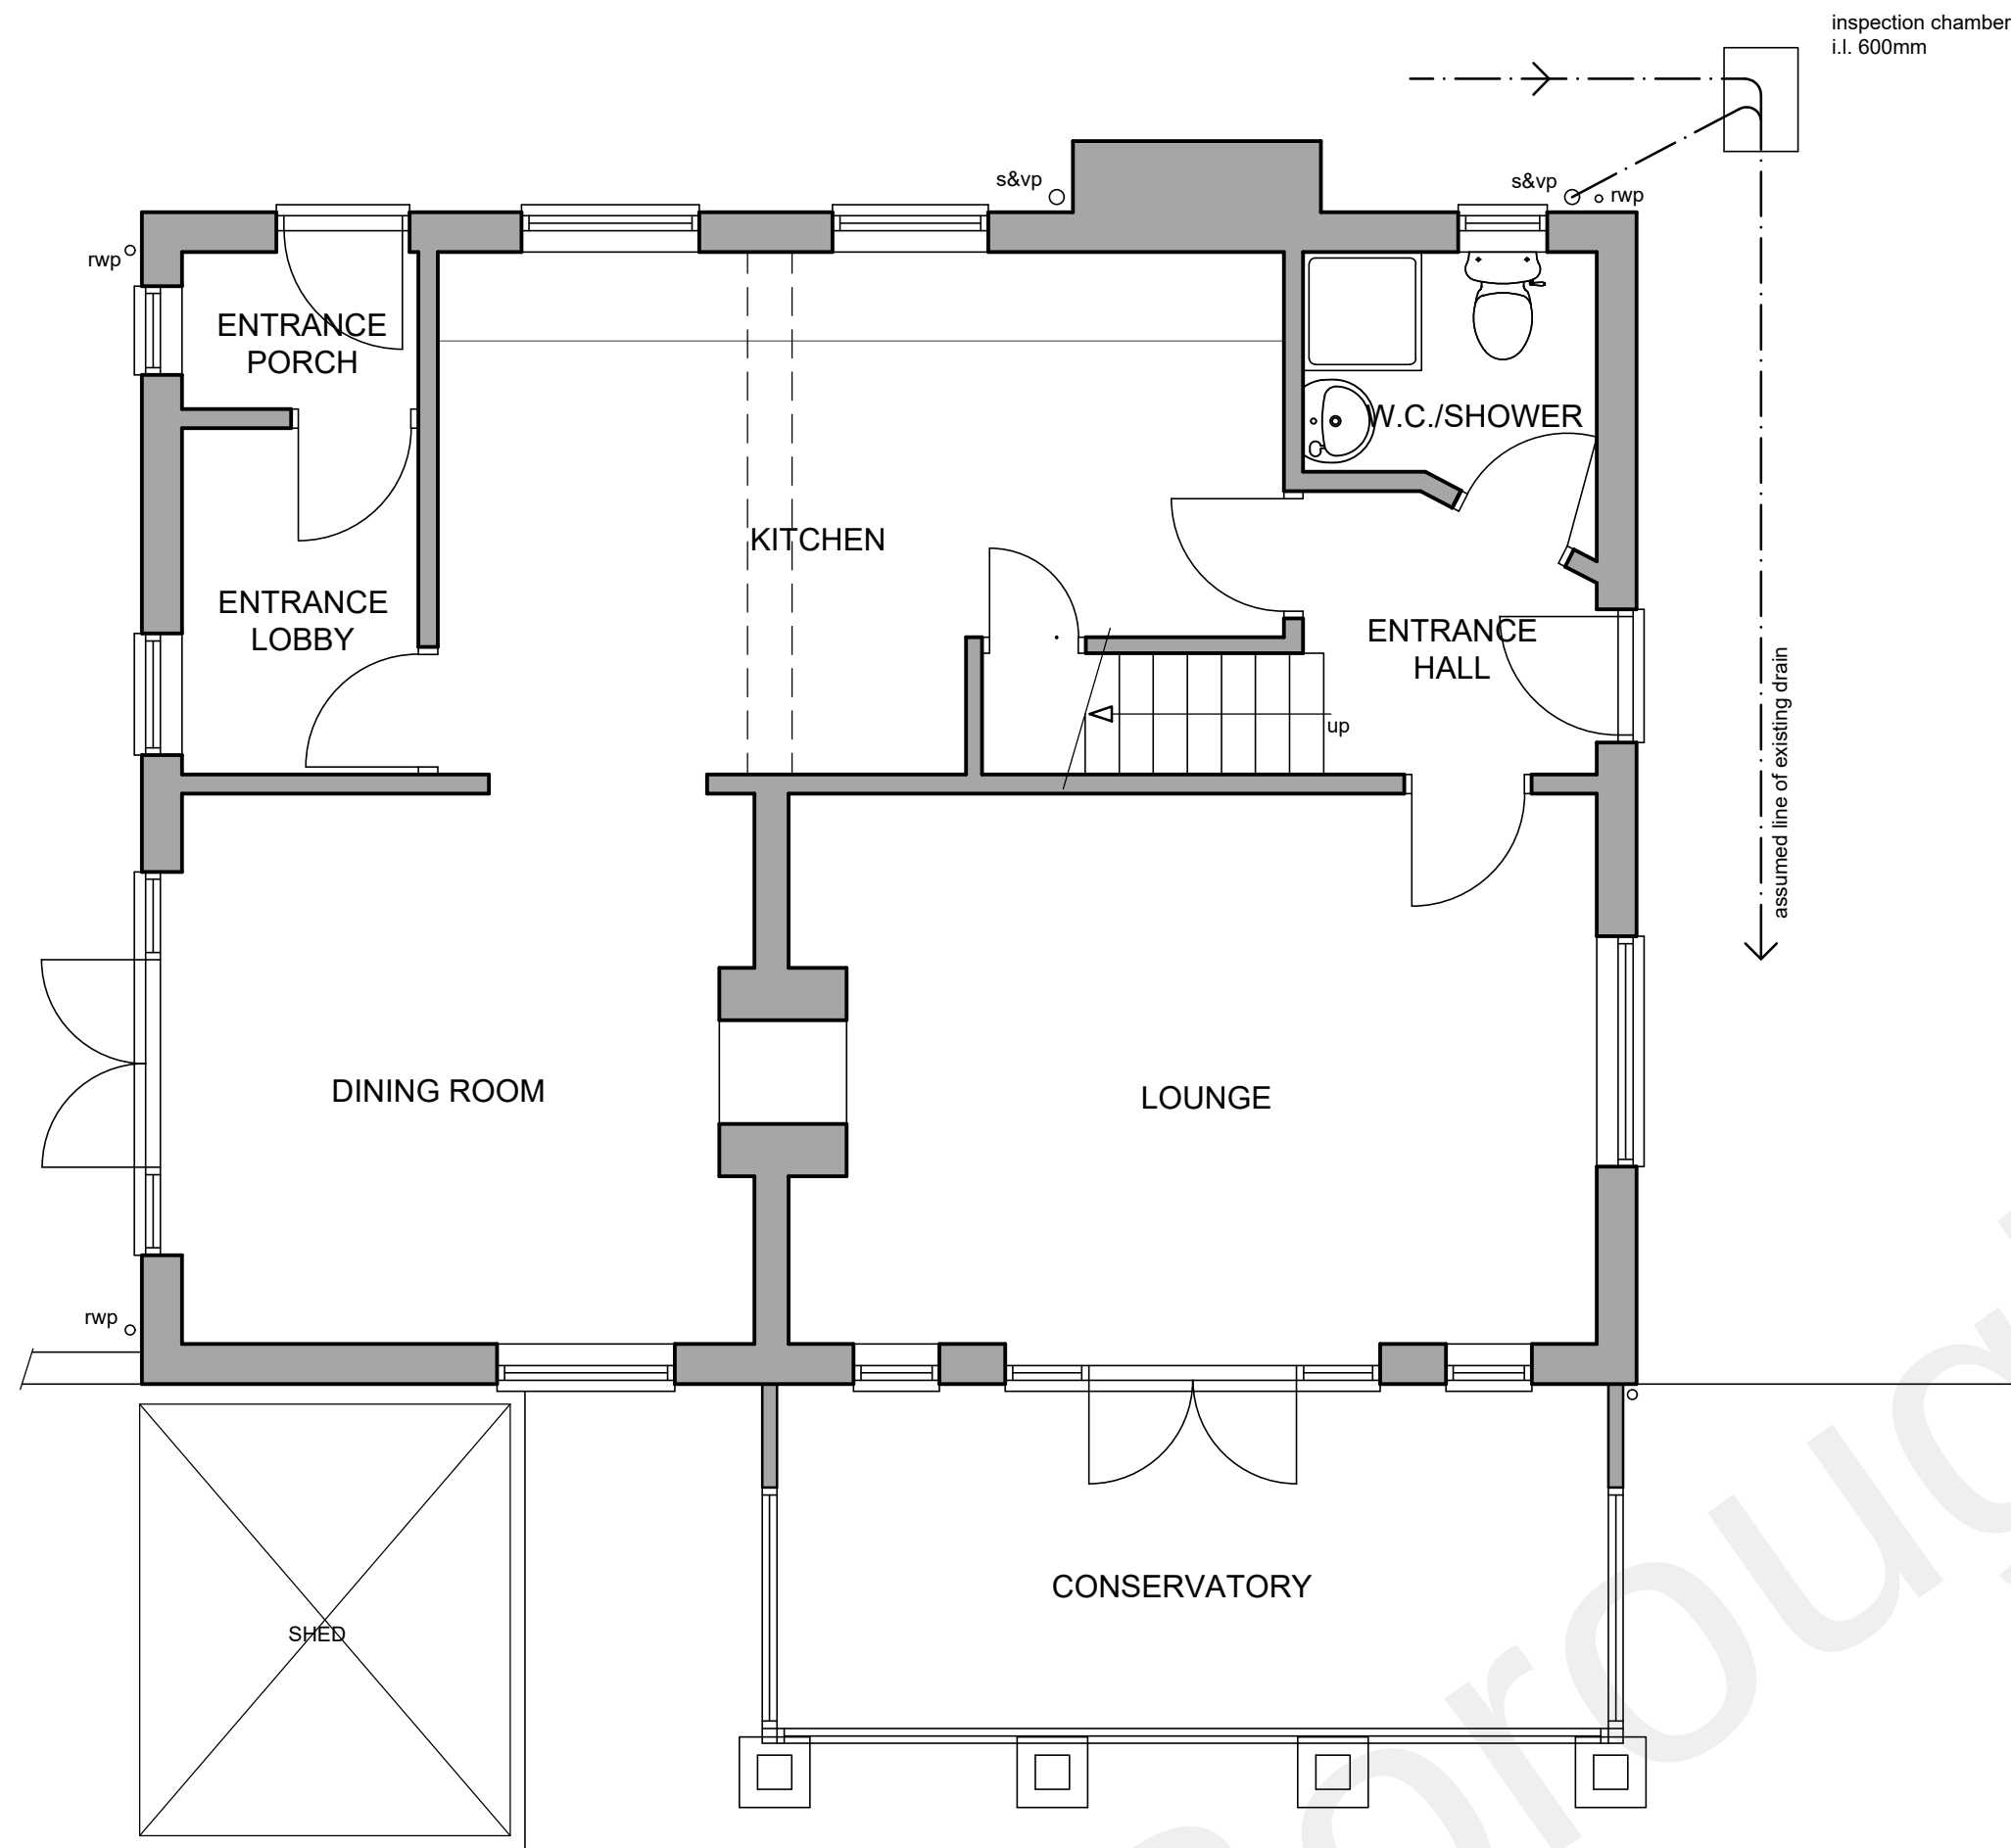


GROUND FLOOR PLAN
(1:50)

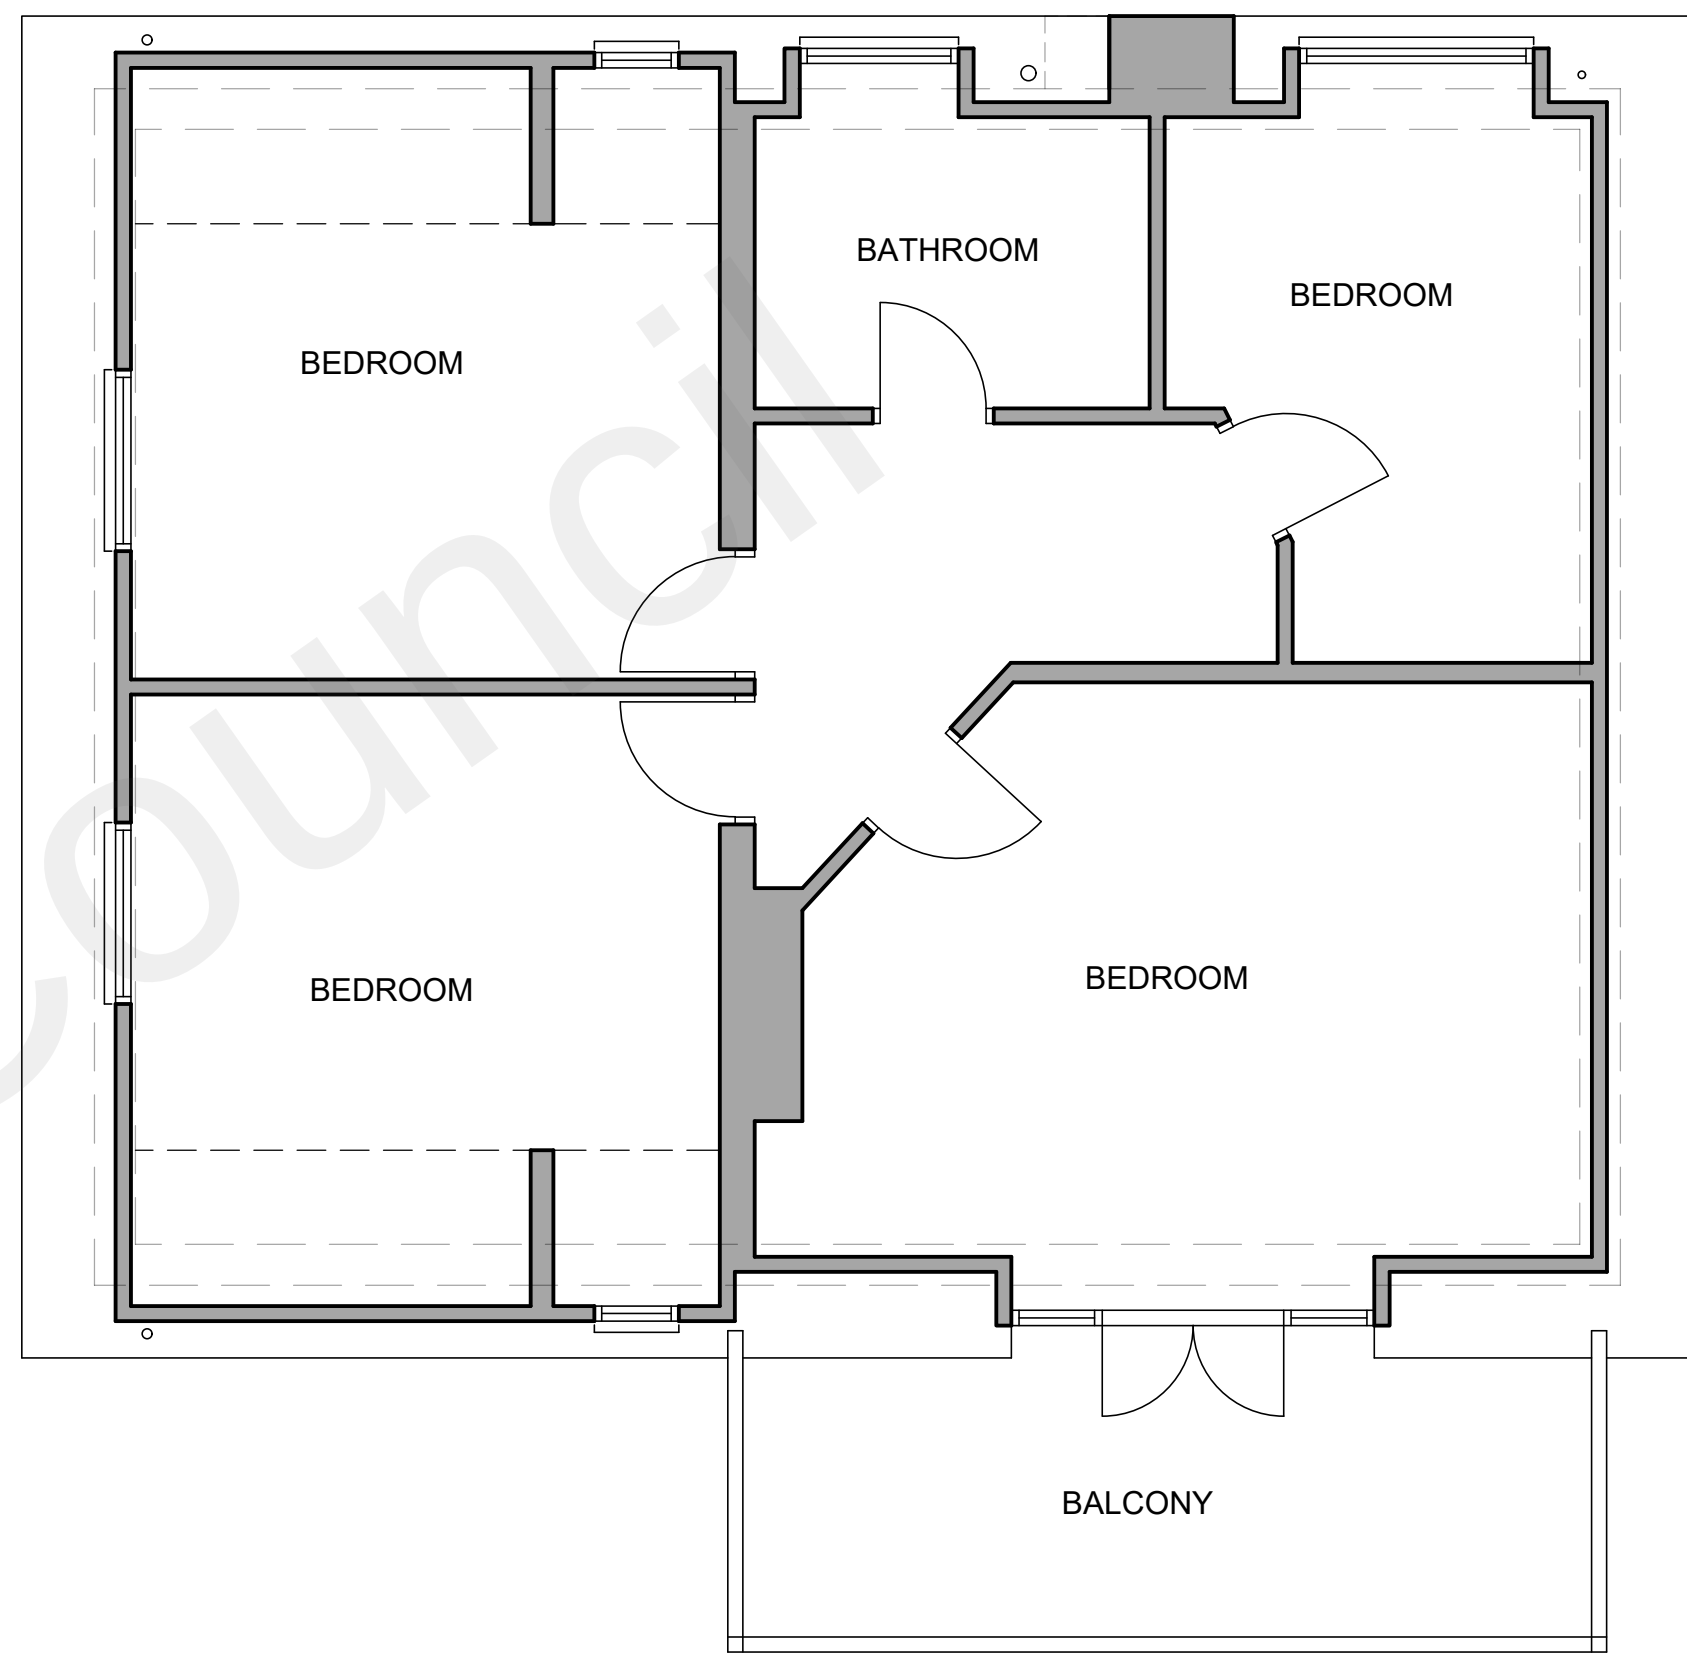


FIRST FLOOR PLAN
(1:50)

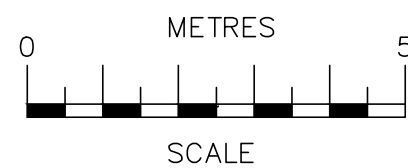

SCALE BAR @ 1:100

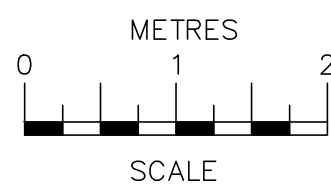


SCALE BAR @ 1:50

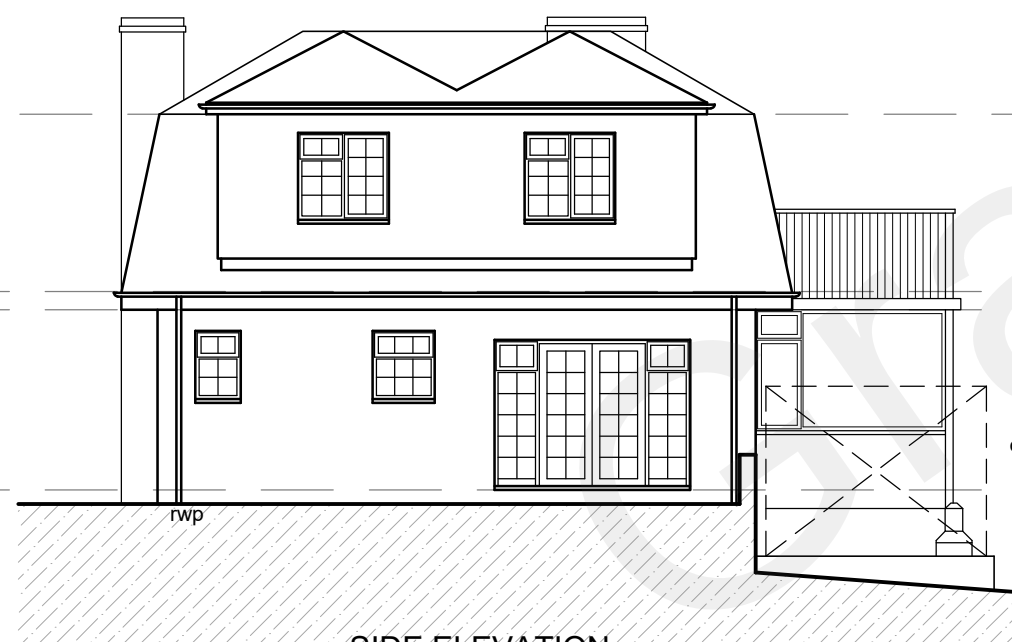

SIDE ELEVATION
(1:100)



FRONT ELEVATION
(1:100)

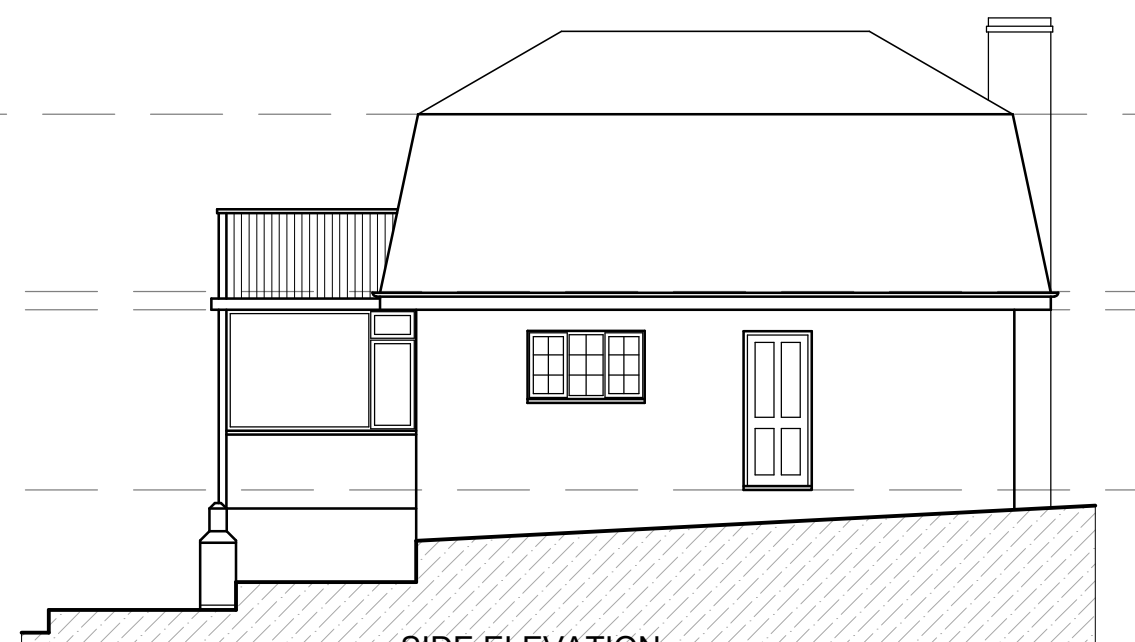

SIDE ELEVATION
(1:100)



REAR ELEVATION
(1:100)

Date	No	Revision
Penfold Project Services		
Epmarket, Wrotham Road, Meopham, Kent, DA13 0JH Telephone: 01474 816690 e-mail: apenfold448@btinternet.com		
Job Title:	THE WHITE HOUSE FOXENDOWN LANE MEOPHAM KENT DA13 0BP	
Dwg Title:	PLANS & ELEVATIONS AS EXISTING	
Scale:	1:50 & 1:100 @ A1	
Dwg No.:	01	
Date:	October 2022	