




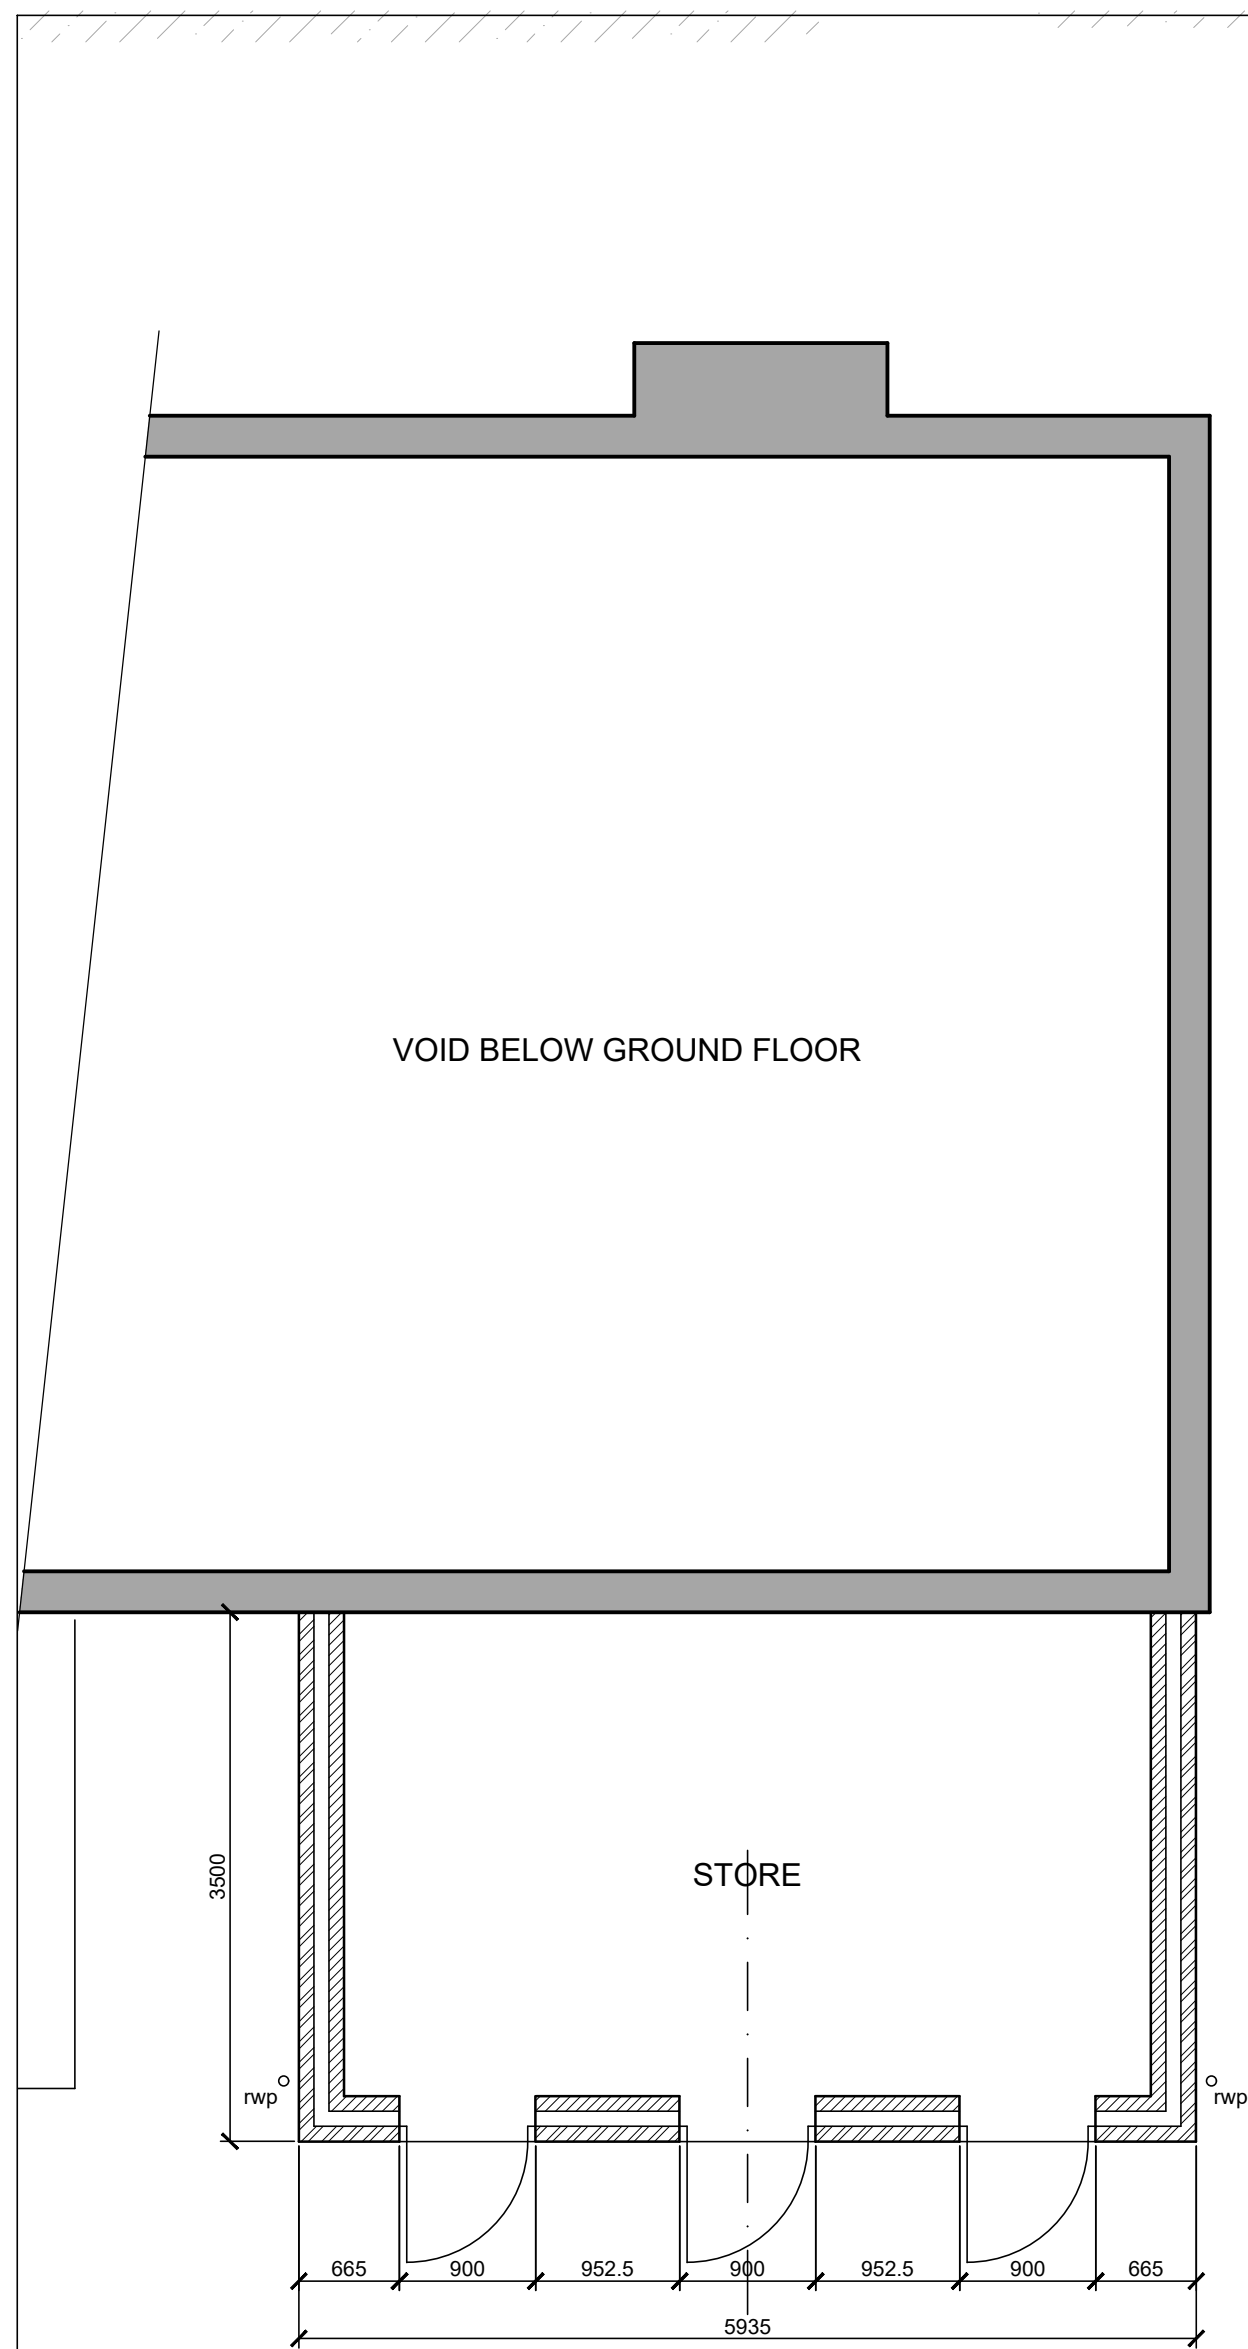


LOWER GROUND FLOOR PLAN
AT REAR GARDEN LEVEL
(1:50)

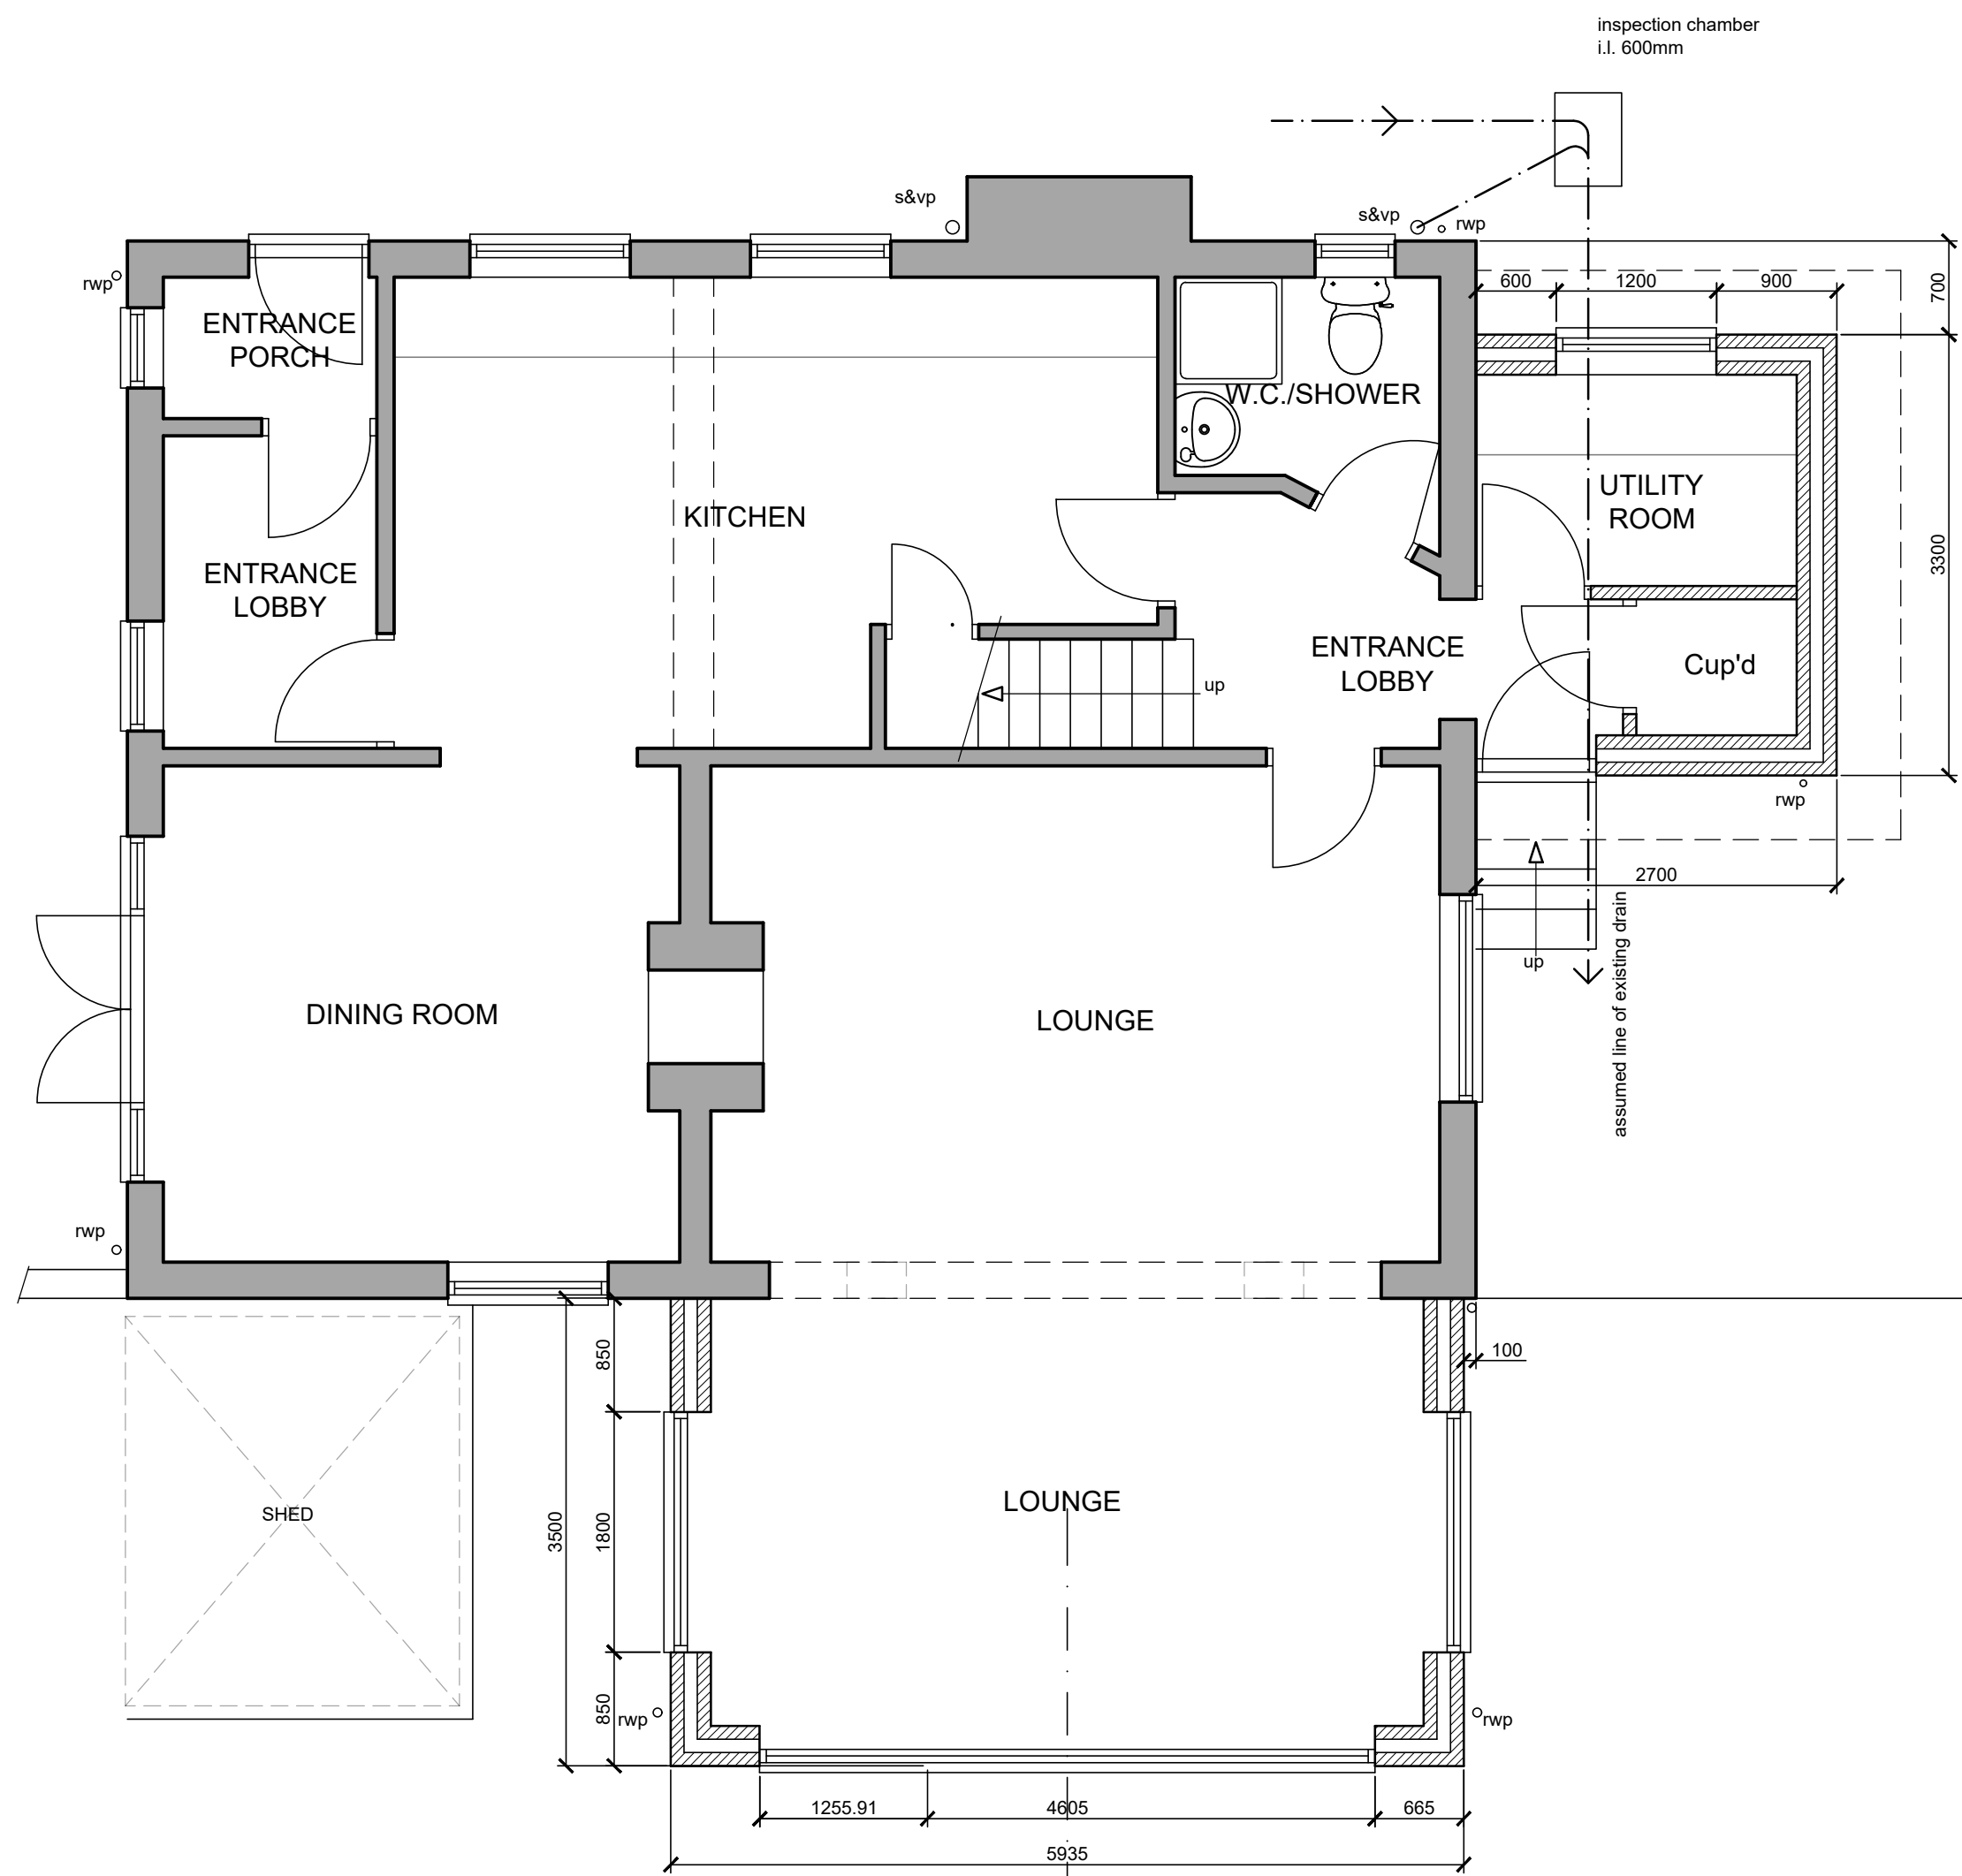


GROUND FLOOR PLAN
(1:50)

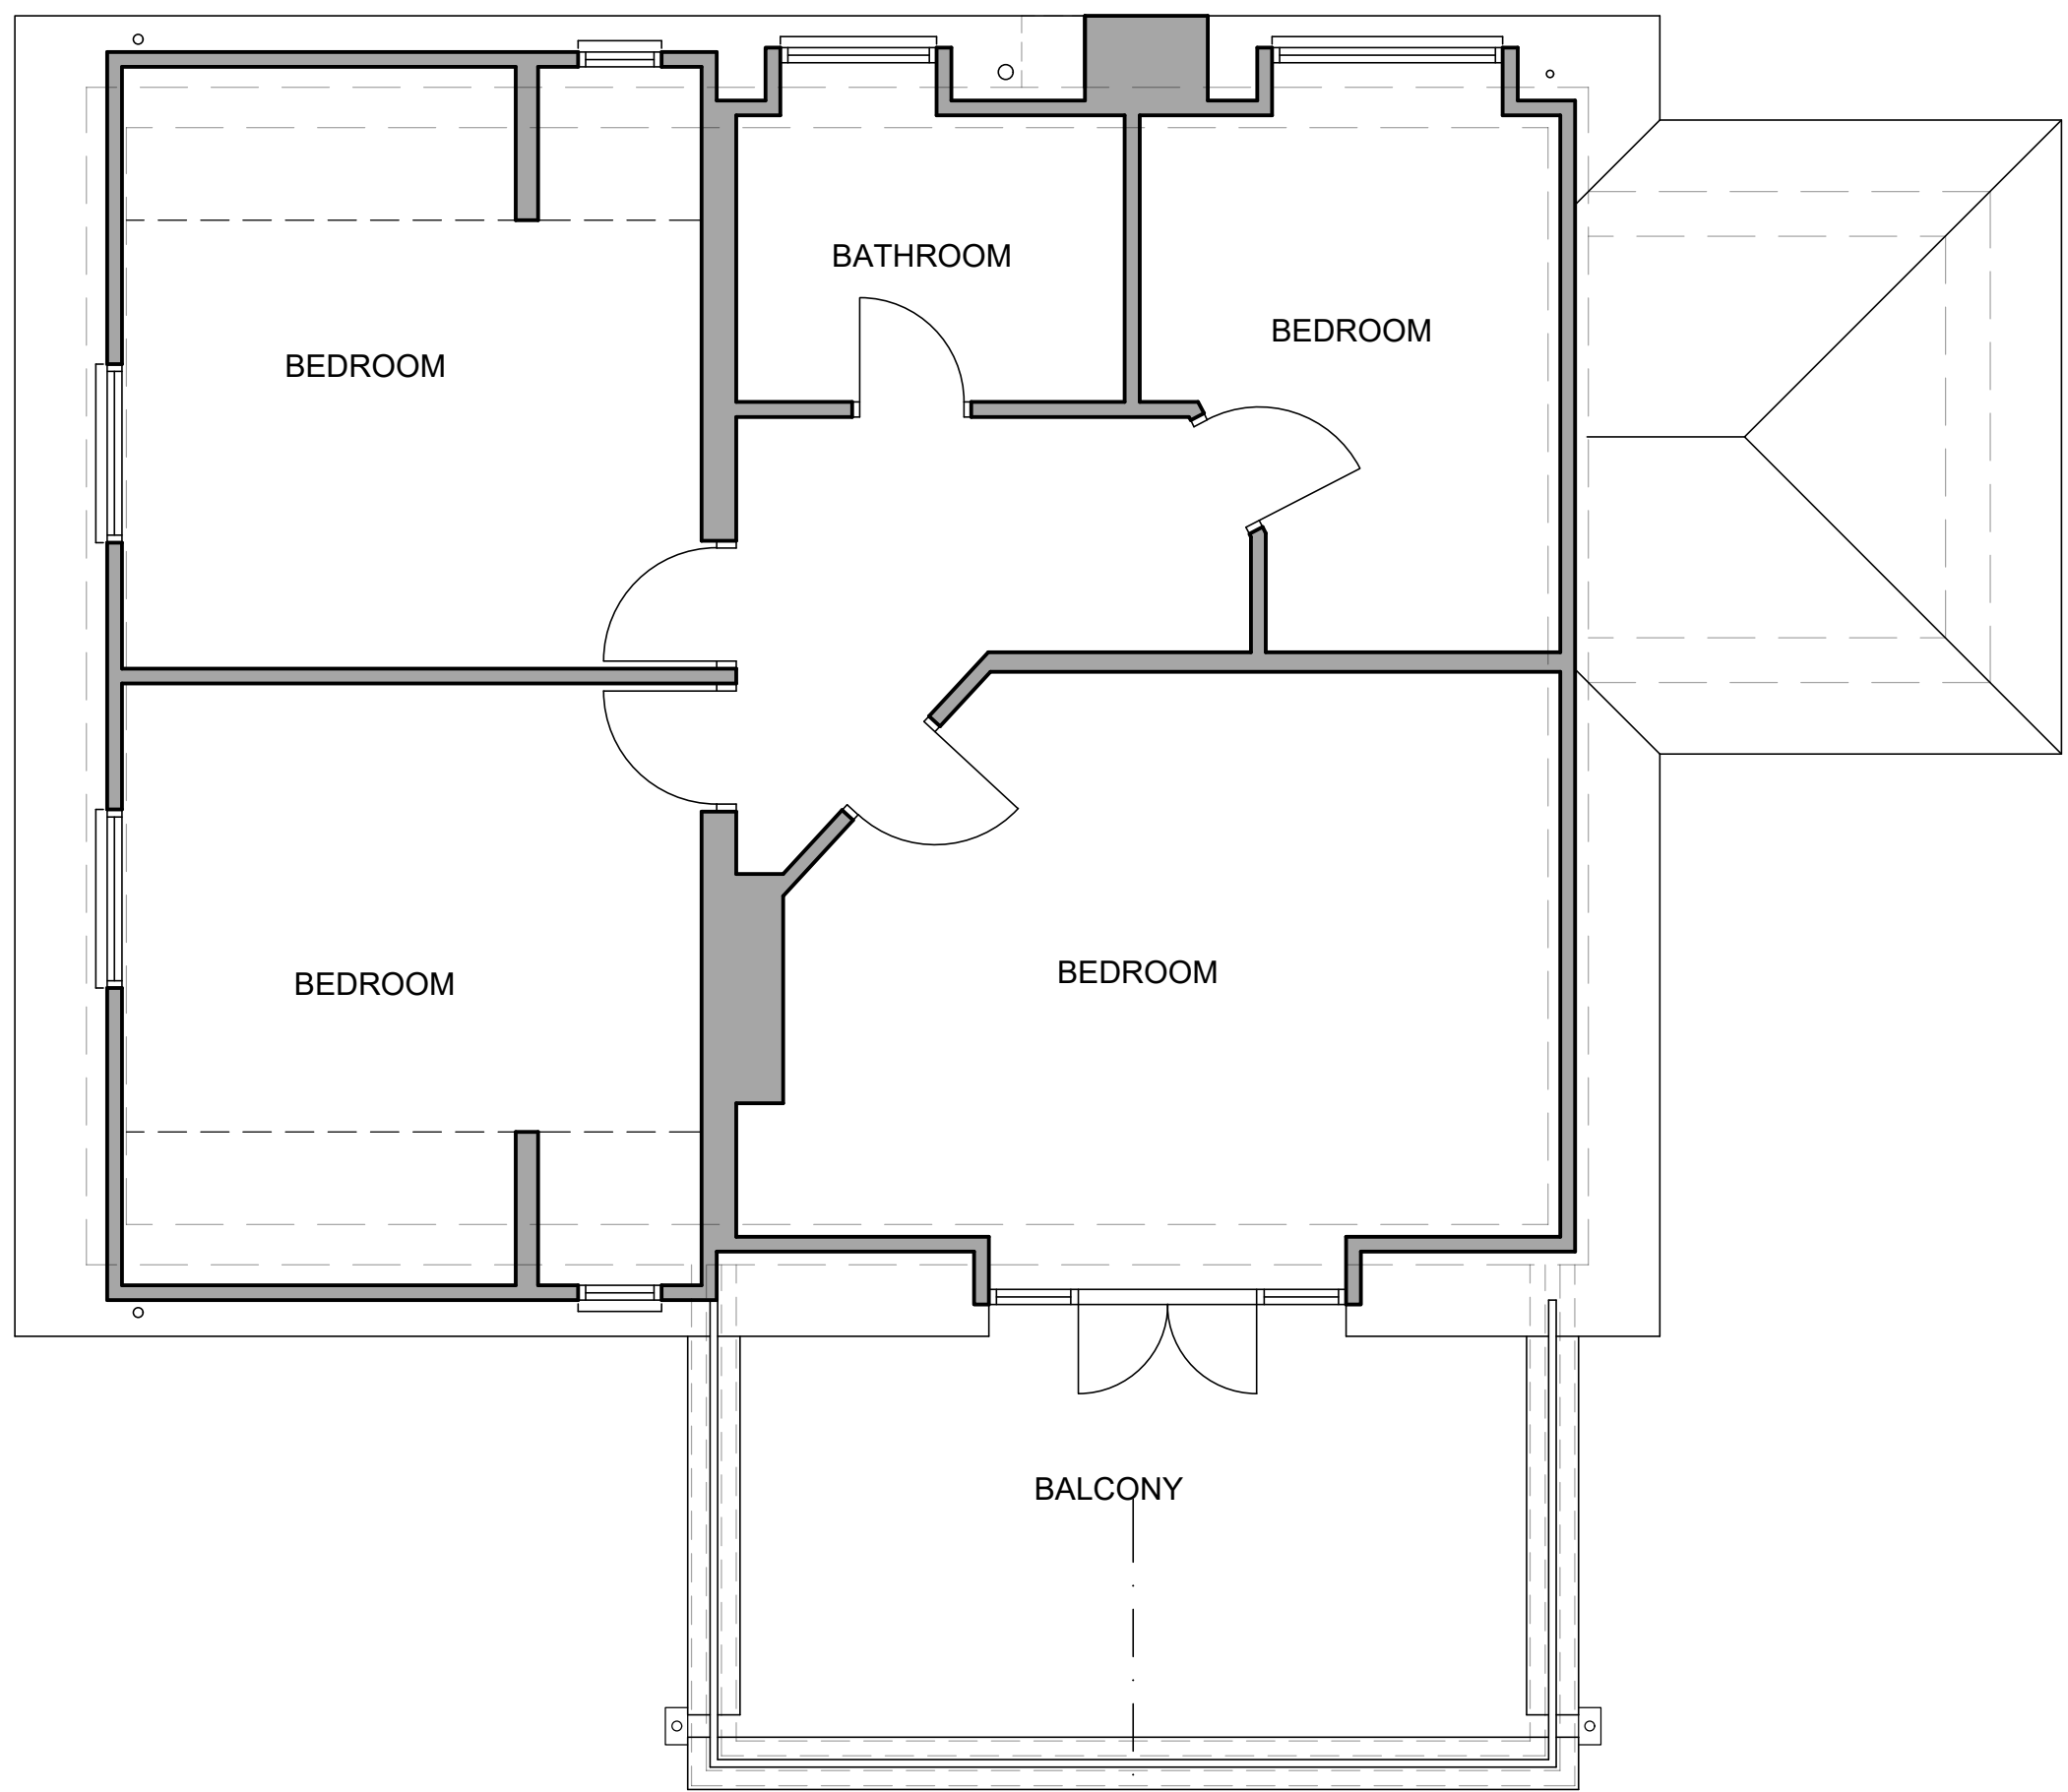


FIRST FLOOR PLAN
(1:50)

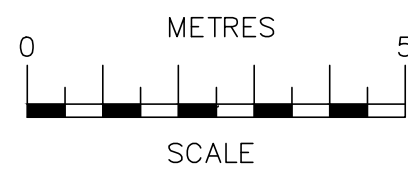


SCALE BAR @ 1:100

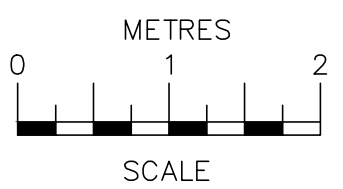


SCALE BAR @ 1:50

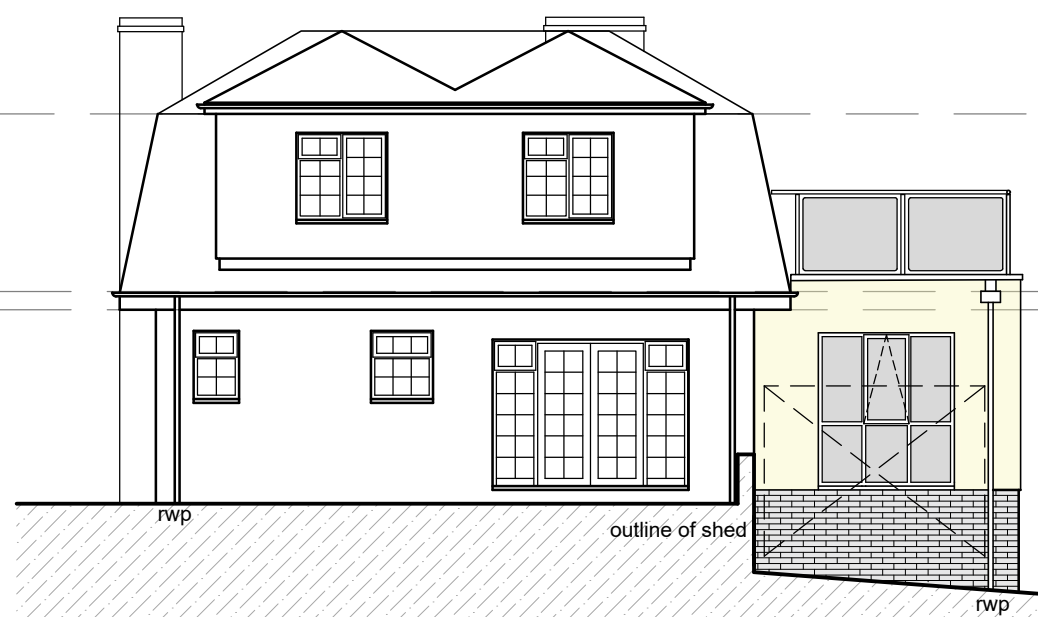


SIDE ELEVATION
(1:100)

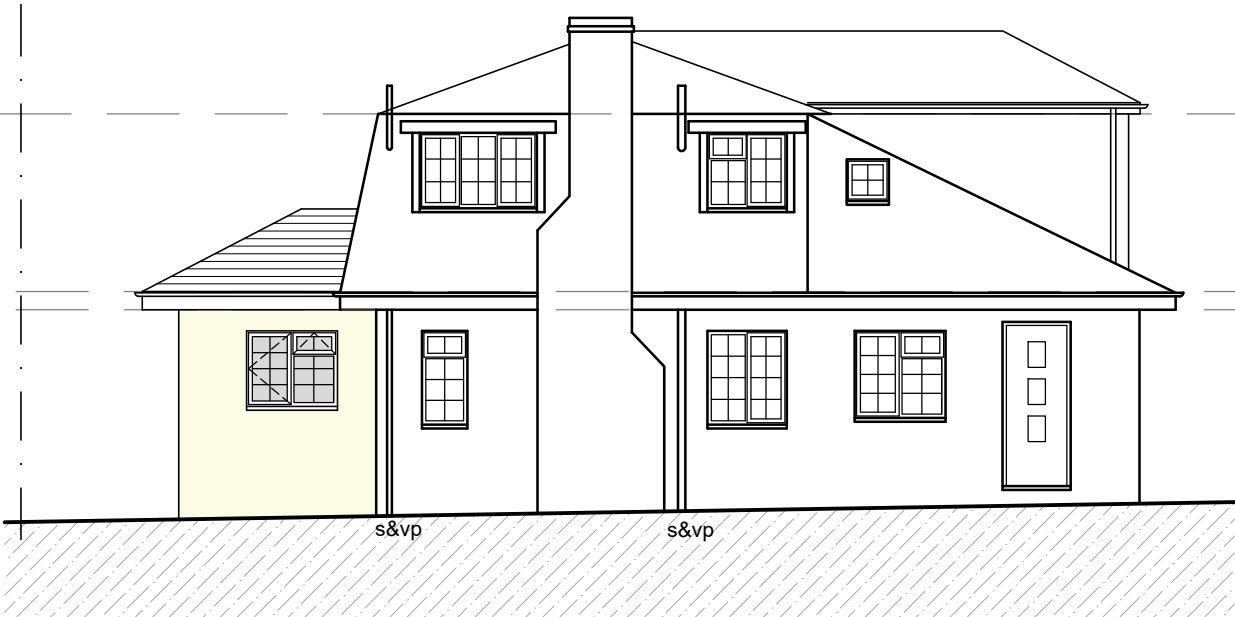

FRONT ELEVATION
(1:100)

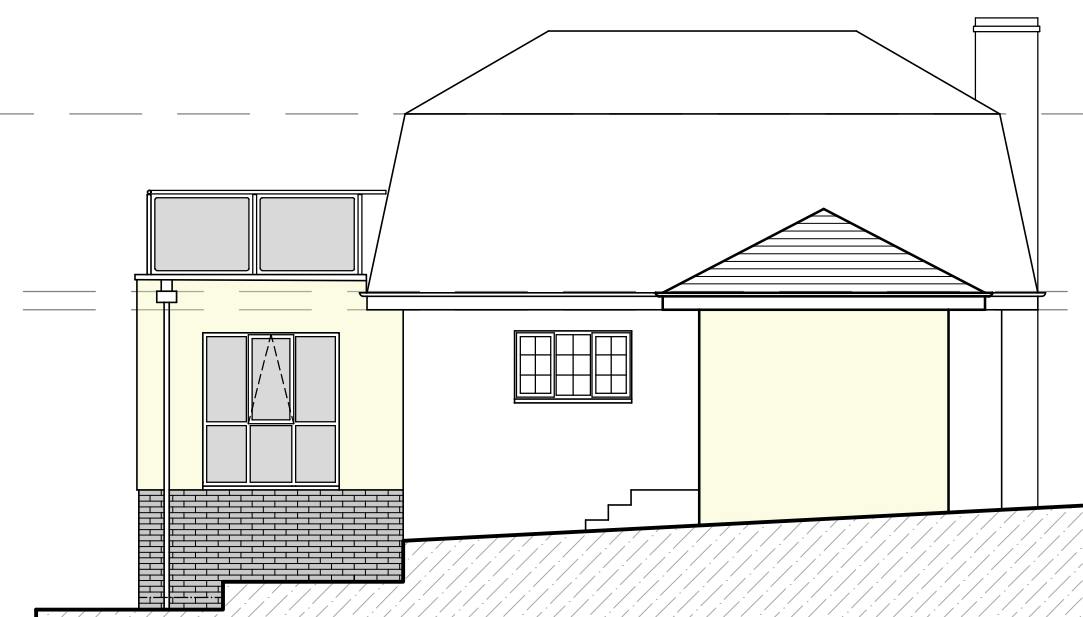

SIDE ELEVATION
(1:100)

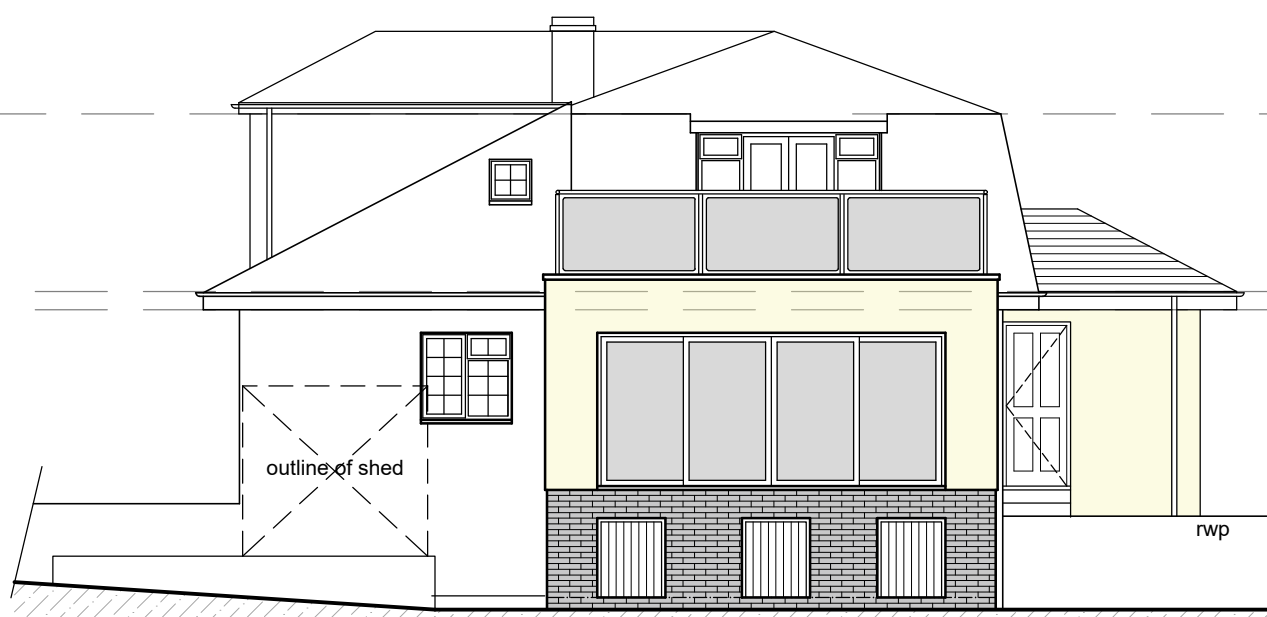

REAR ELEVATION
(1:100)

MATERIALS - REAR EXTENSION

ROOF
SINGLE PLY MEMBRANE TO FLAT ROOF & PAVINGS

WALLS
PAINTED RENDER TO MATCH MAIN DWELLING
BLACK FACING BRICKWORK TO LOWER FACADE

WINDOWS & DOORS
COLOURED uPVC TO MATCH MAIN DWELLING

MATERIALS - SIDE EXTENSION

ROOF
ROOF TILES TO MATCH EXISTING

WALLS
PAINTED RENDER TO MATCH MAIN DWELLING

WINDOWS & DOORS
COLOURED uPVC TO MATCH MAIN DWELLING

Date	No	Revision
Penfold Project Services		
Epmarket, Wrotham Road, Meopham, Kent, DA13 0JH Telephone: 01474 816690 e-mail: apenfold448@btinternet.com		
Job Title: THE WHITE HOUSE FOXENDOWN LANE MEOPHAM KENT DA13 0BP		
Dwg Title: PLANS & ELEVATIONS AS PROPOSED		
Scale: 1:50 & 1:100 @ A1		
Dwg No.: 02		
Date: October 2022		