


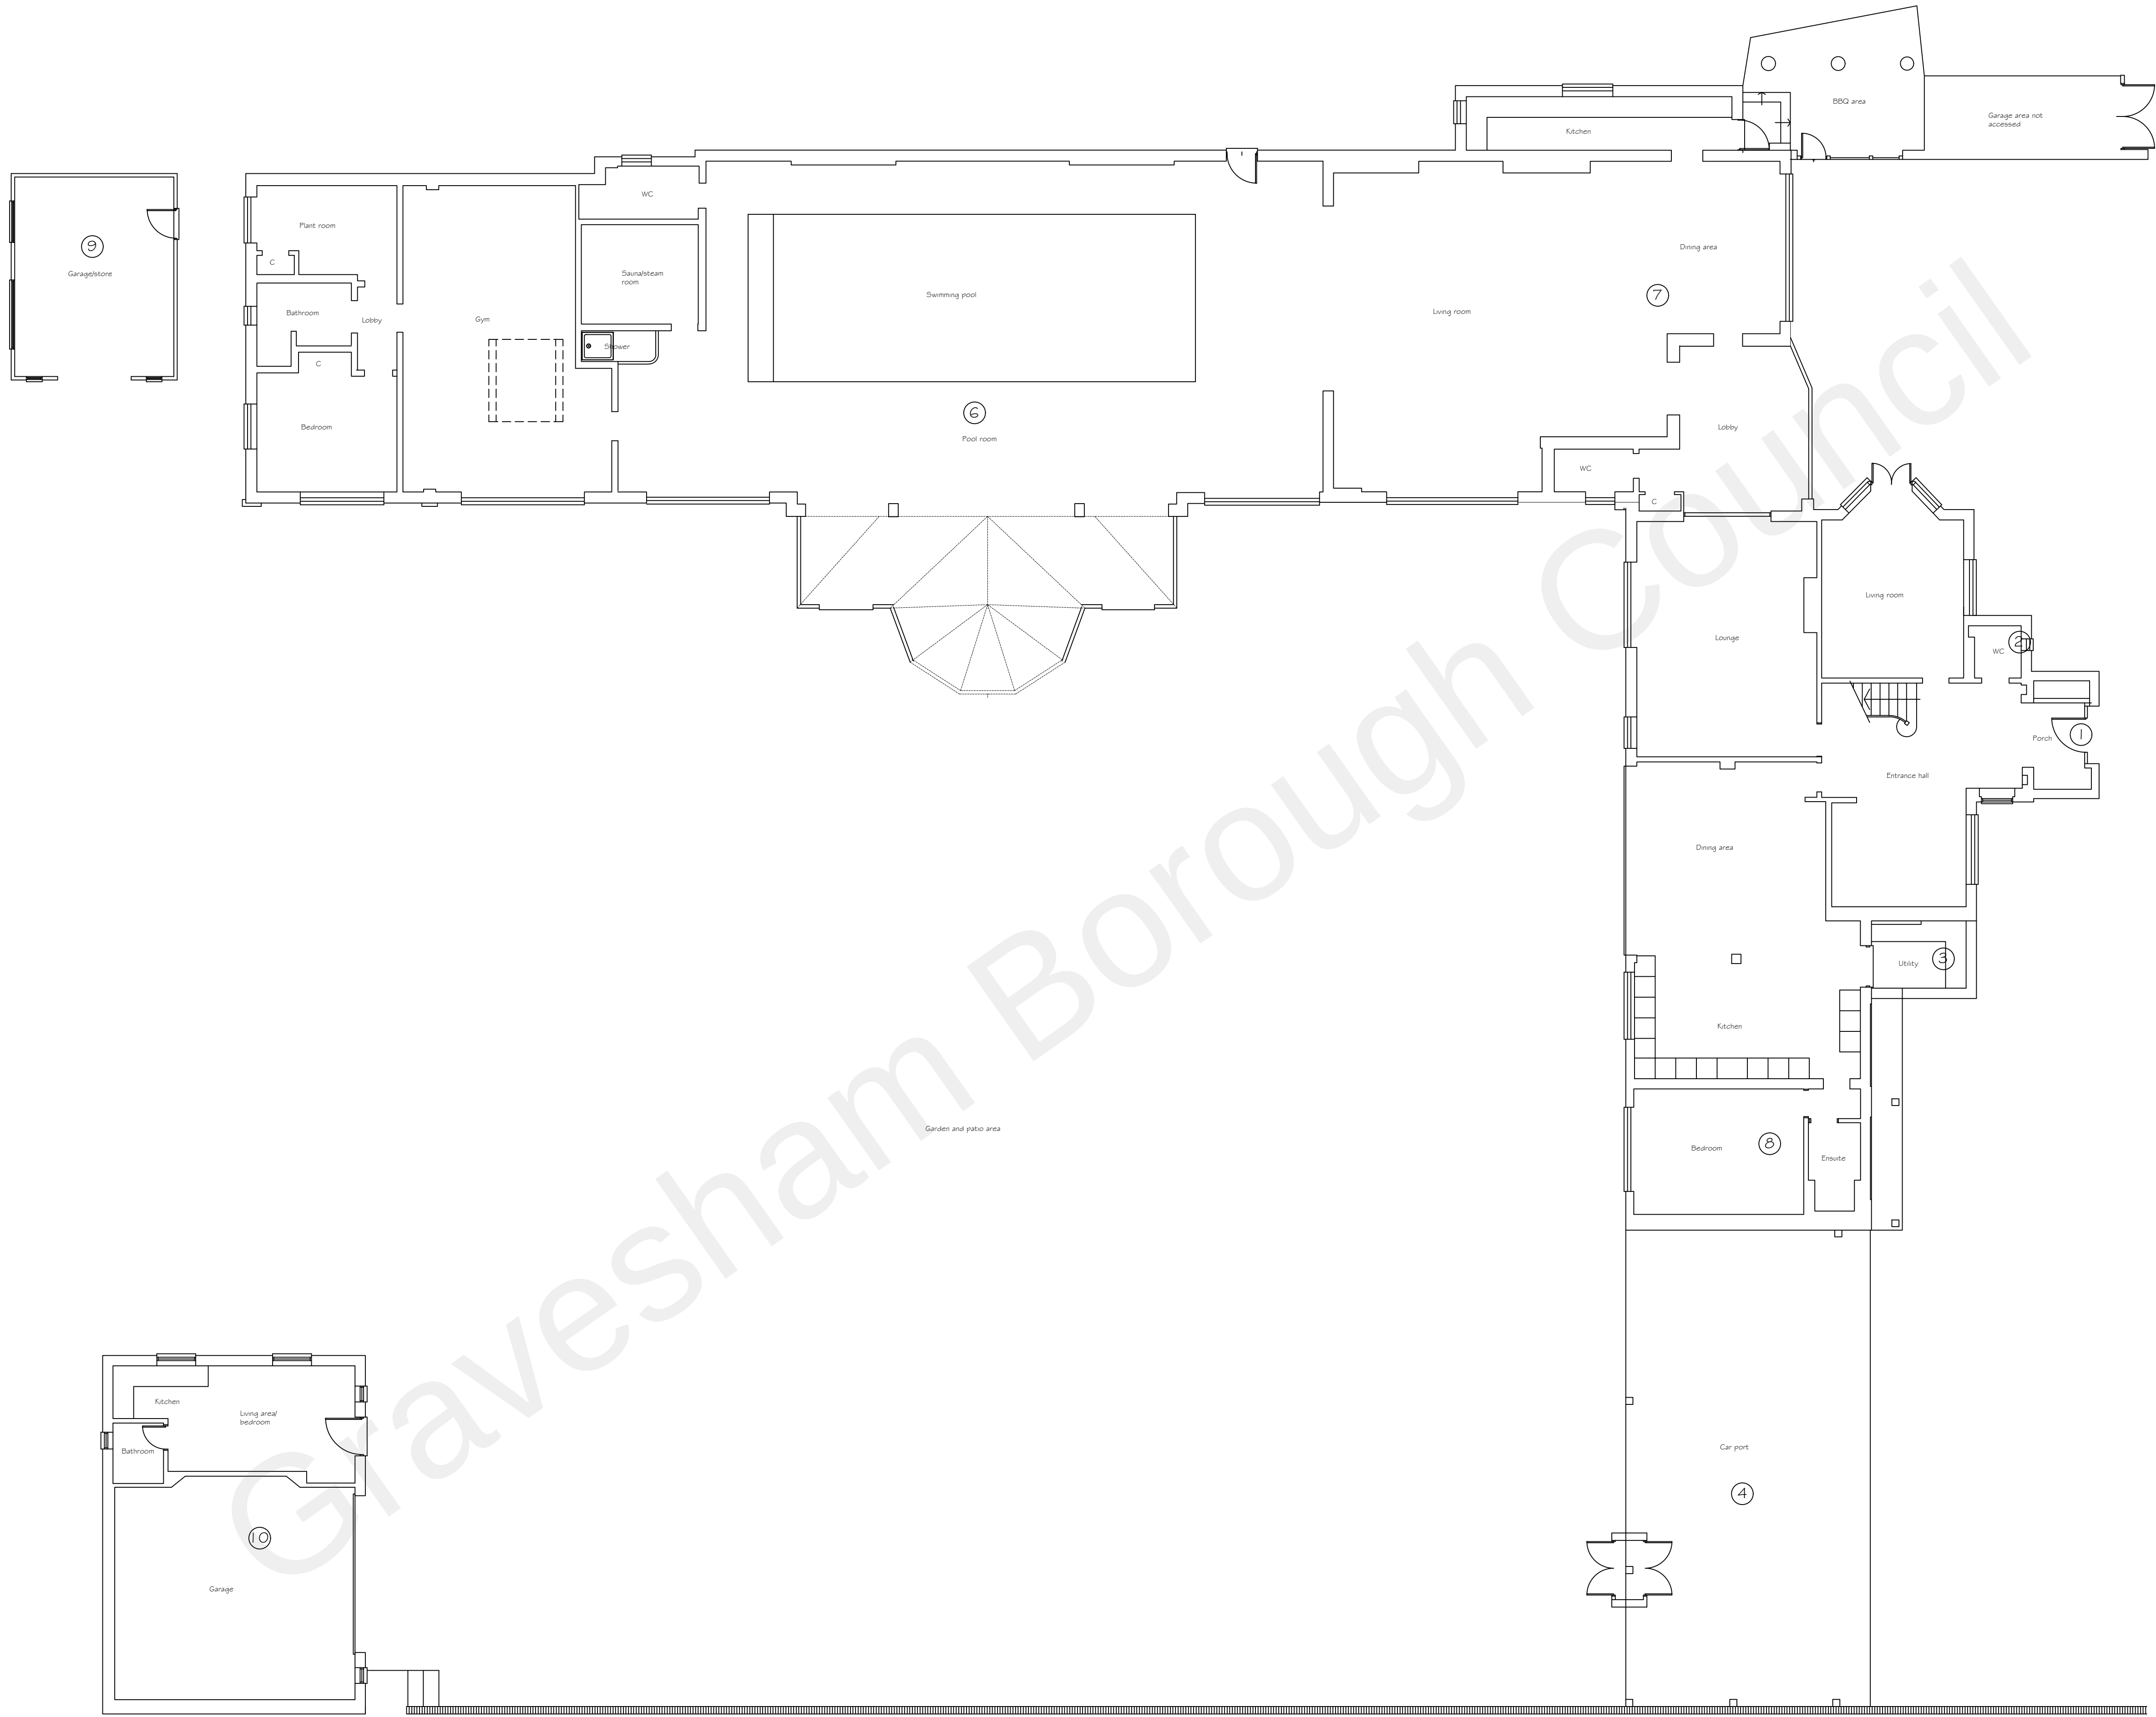

Ground floor plan

Scale 1:100



Rev A- Additional information added. 13 October 2022

Synergy Planning & Property Consultants Ltd The Office The Larches Rochester Kent ME3 7NQW	
Client	Mrs Mattu
Address	The Orchards Higham Kent
Drawing title	Existing floor plan
Scale	1:100
Date	30 July 2022
Drawing No	22/380/01
	A