



Southern Elevation

Scale 1:100

 

Garage annex

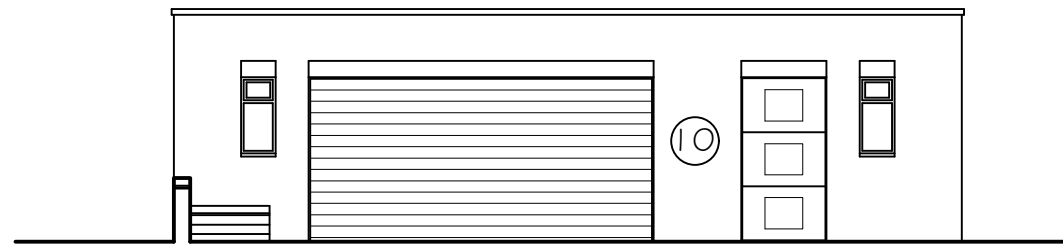


Front Elevation

Scale 1:100




Side Elevation

Scale 1:100

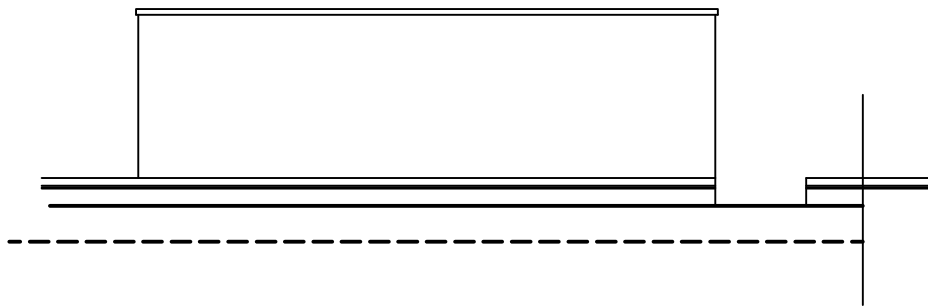



Rear Elevation

Scale 1:100

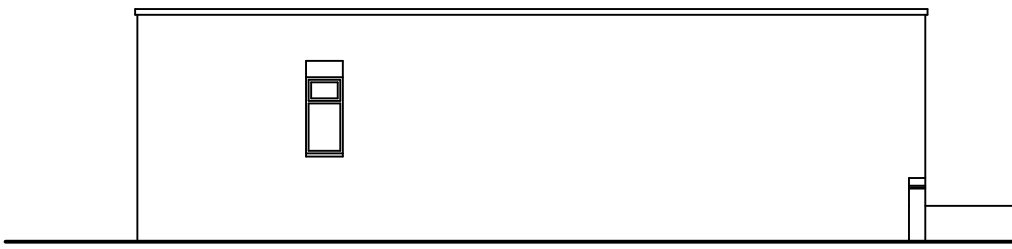

Side Elevation


Scale 1:100

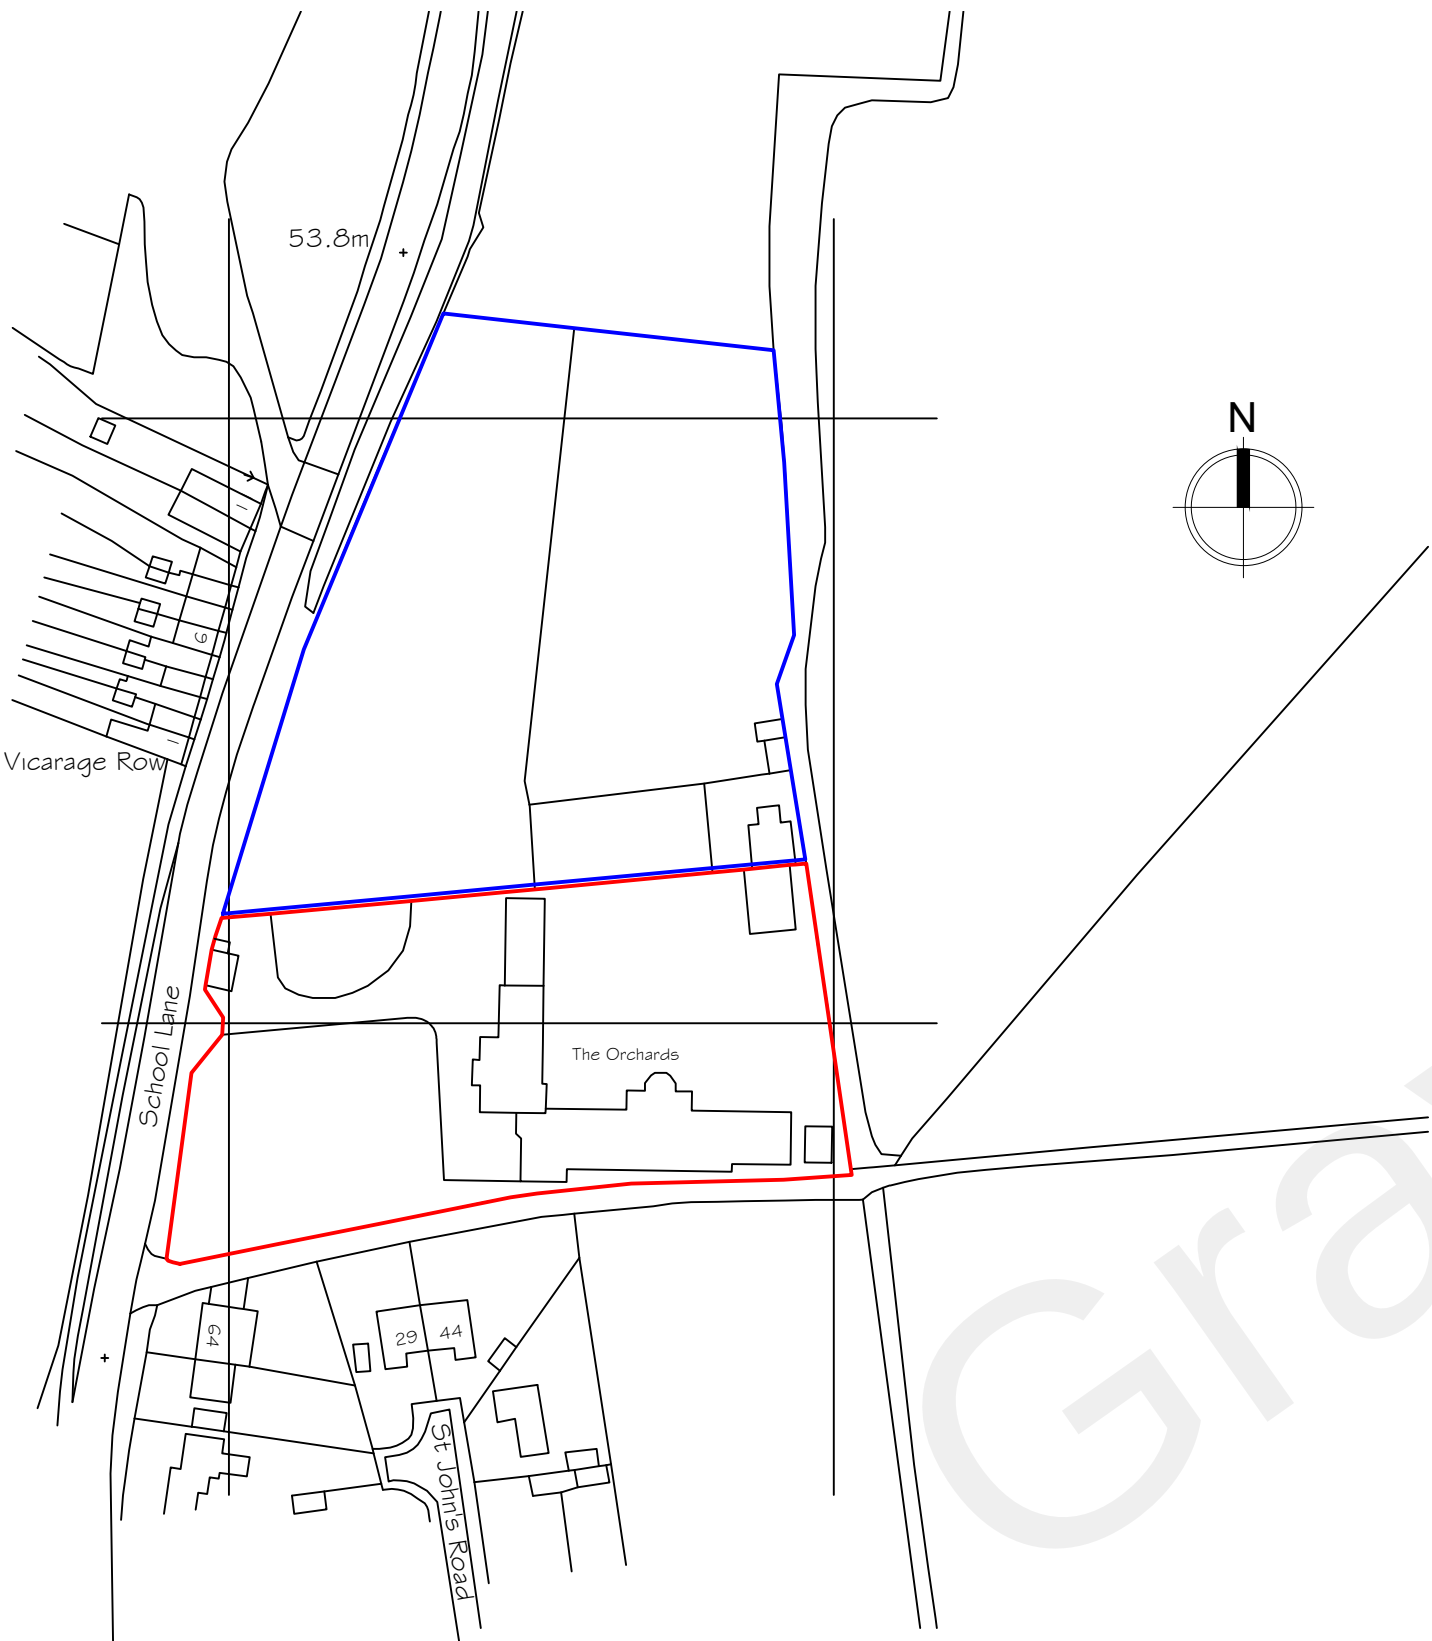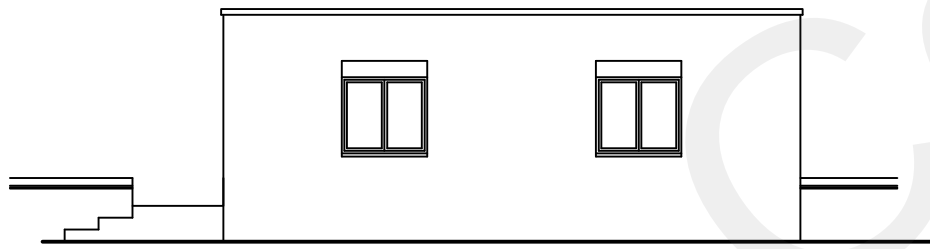

Ordnance Survey (c) Crown Copyright 2022. All rights reserved. Licence number 100022432


Location Plan

Scale 1:1250

 


Note: Not all detail shown on location plan due to scale.

Garage

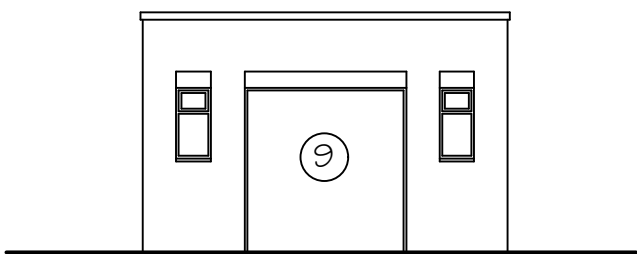


Front Elevation

Scale 1:100

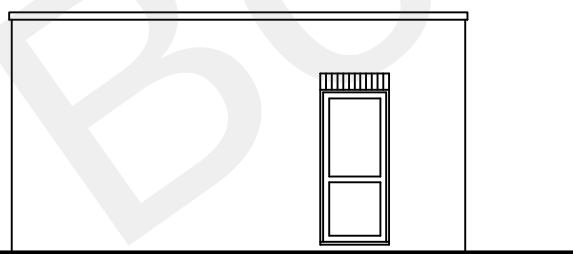


Side Elevation

Scale 1:100

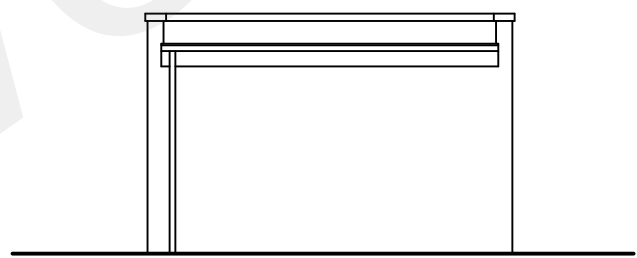



Rear Elevation

Scale 1:100

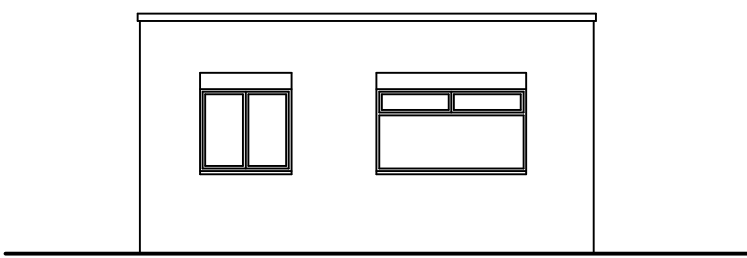

Side Elevation

Scale 1:100

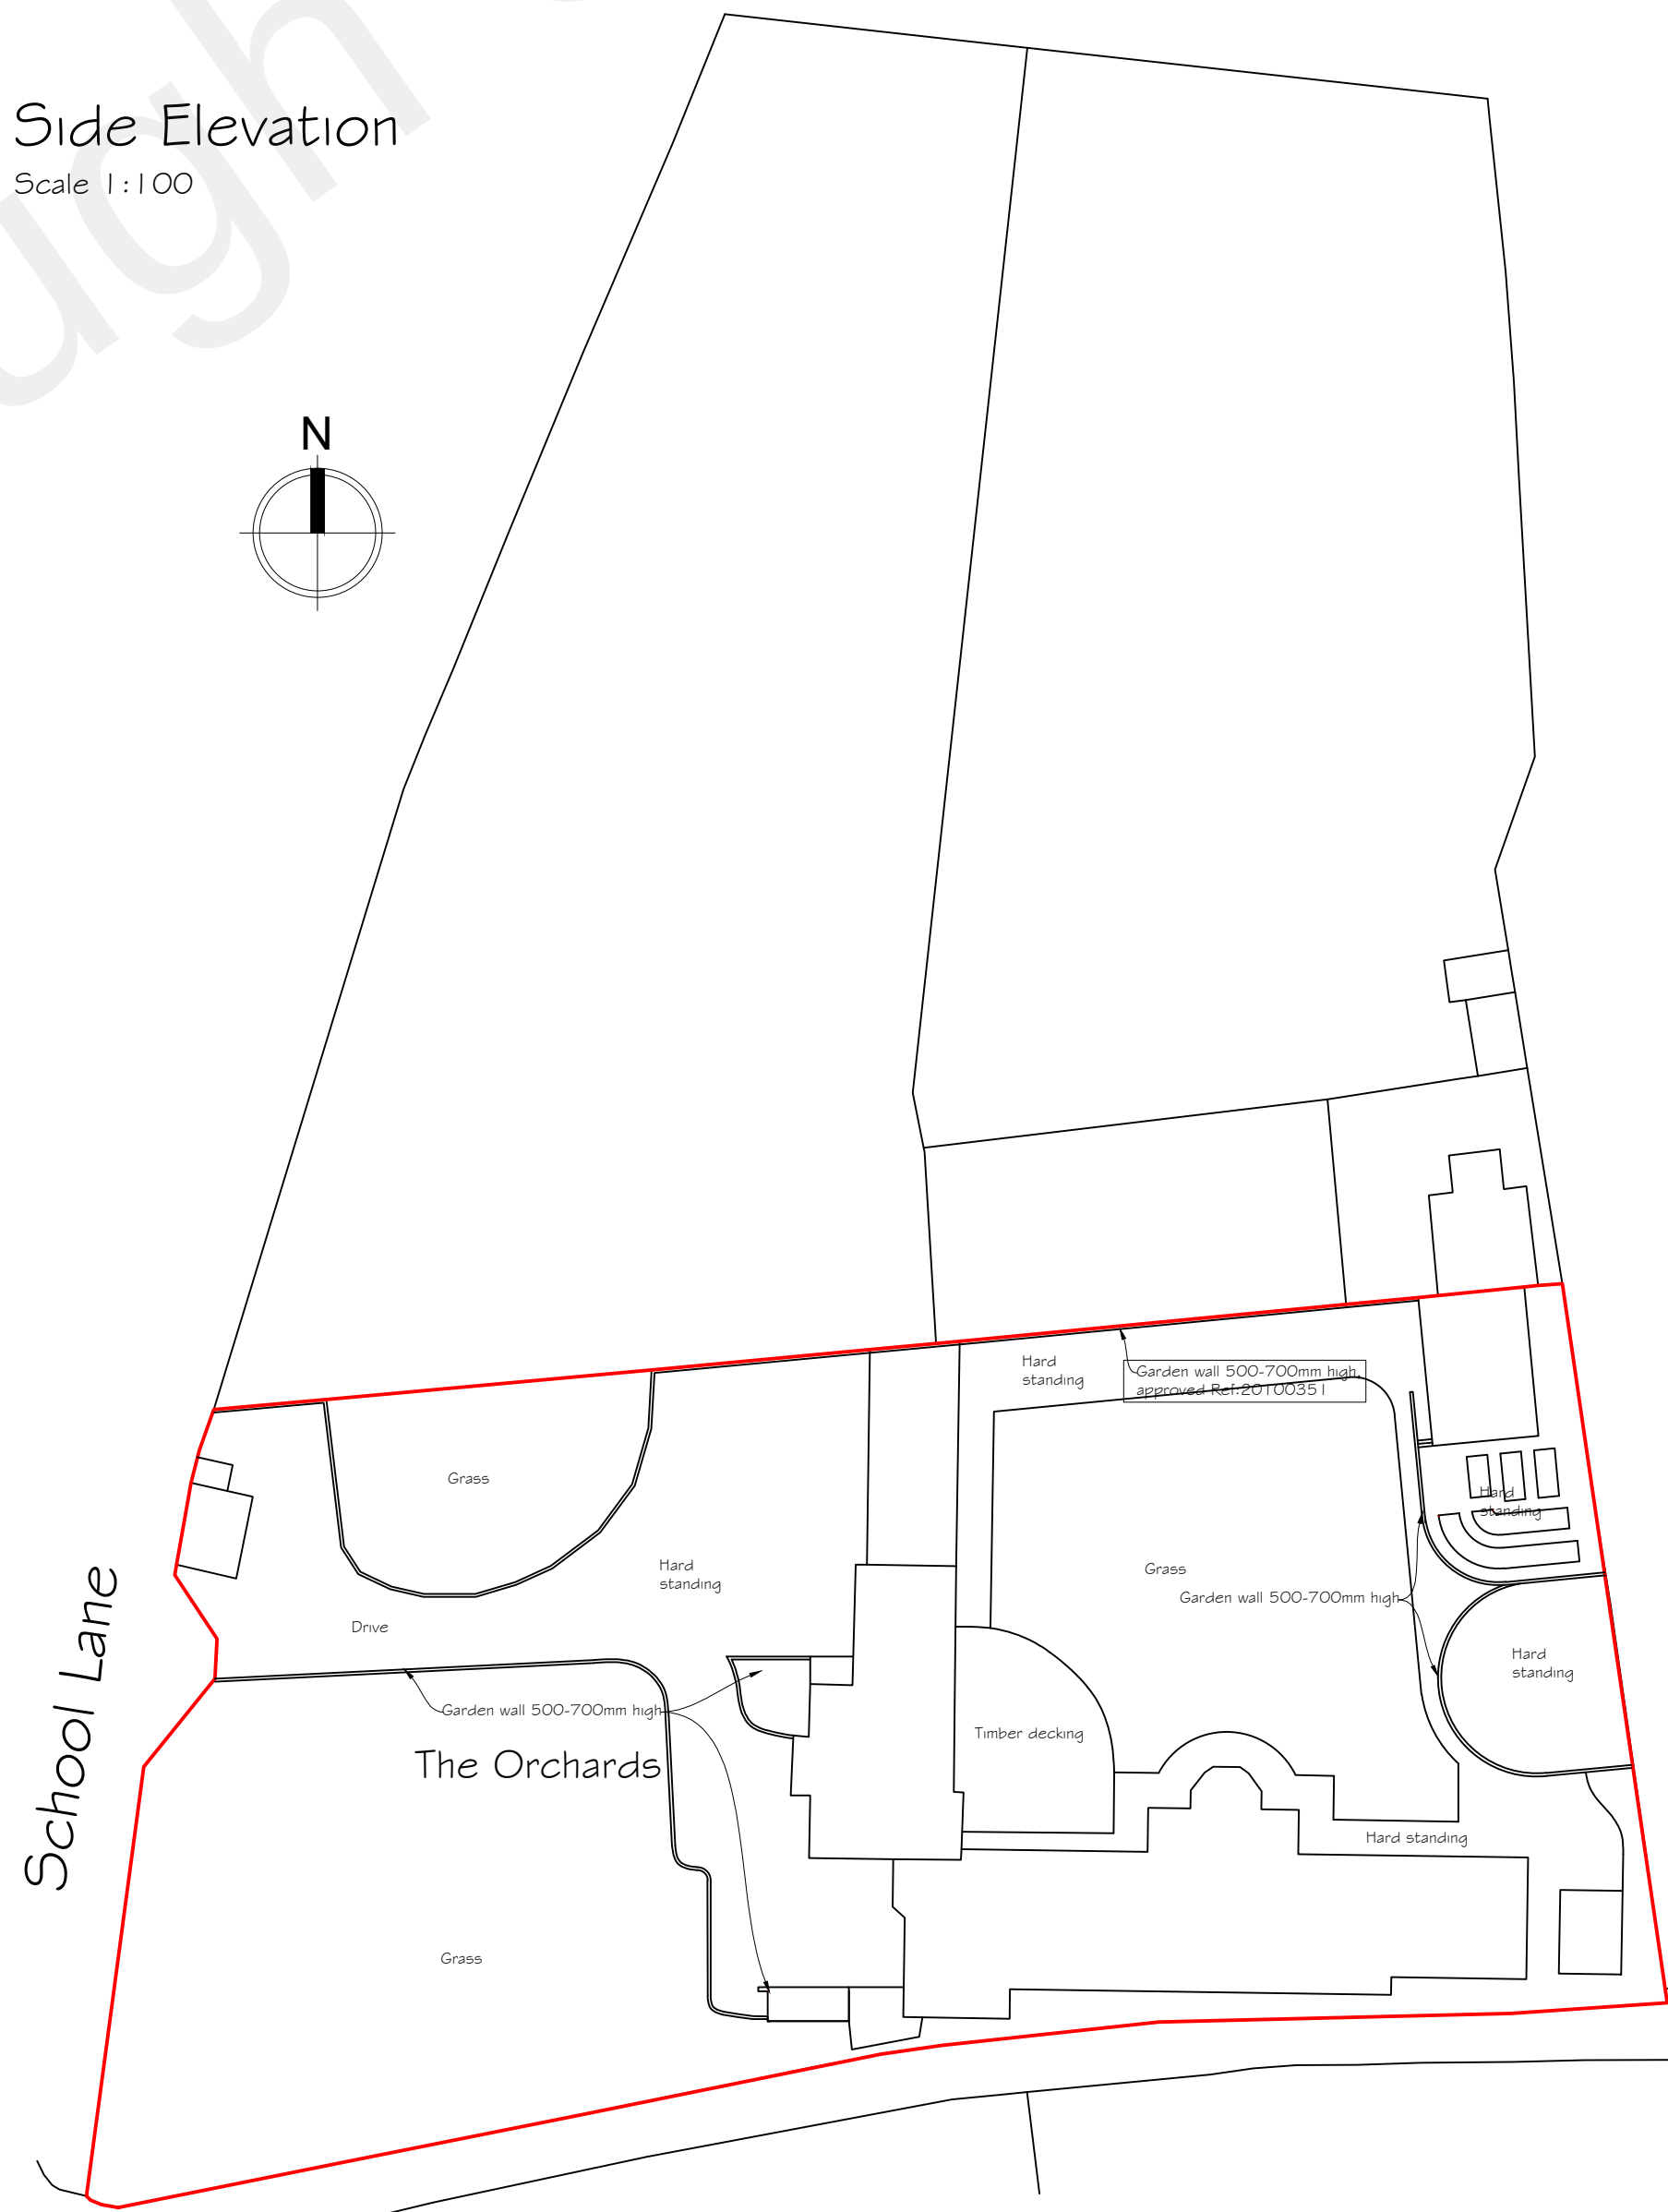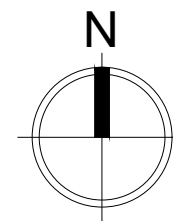

Site Plan

Scale 1:500



Rev B- Additional information added.
Rev A- Notation amended.

13 October 2022
6 October 2022

Synergy Planning & Property Consultants Ltd The Office The Larches Rochester Kent ME3 7NQW	
Client	Mrs Mattu
Address	The Orchards Higham Kent
Drawing title	Existing elevations
Scale	1:100/1:1250/1:500
Date	30 July 2022
Drawing No	22/380/03
Drawn by	B