

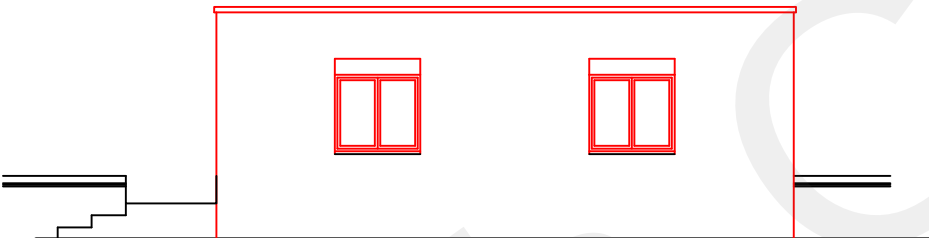
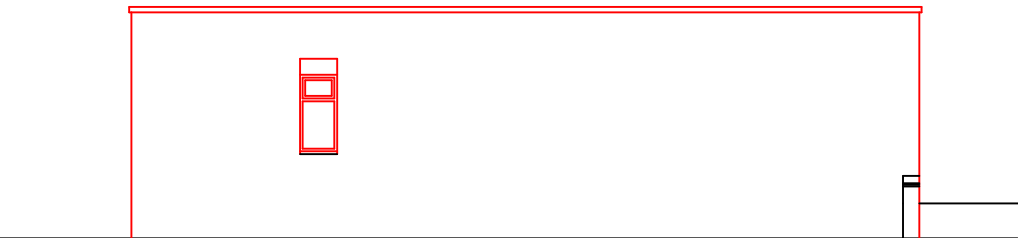


Southern Elevation

Scale 1:100

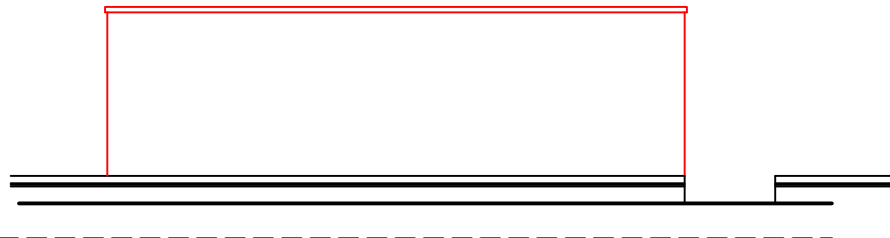

Garage annex

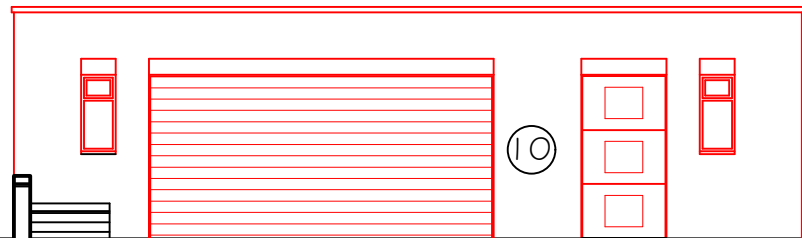

Front Elevation

Scale 1:100



Side Elevation


Scale 1:100

Rear Elevation

Scale 1:100

Side Elevation


Scale 1:100

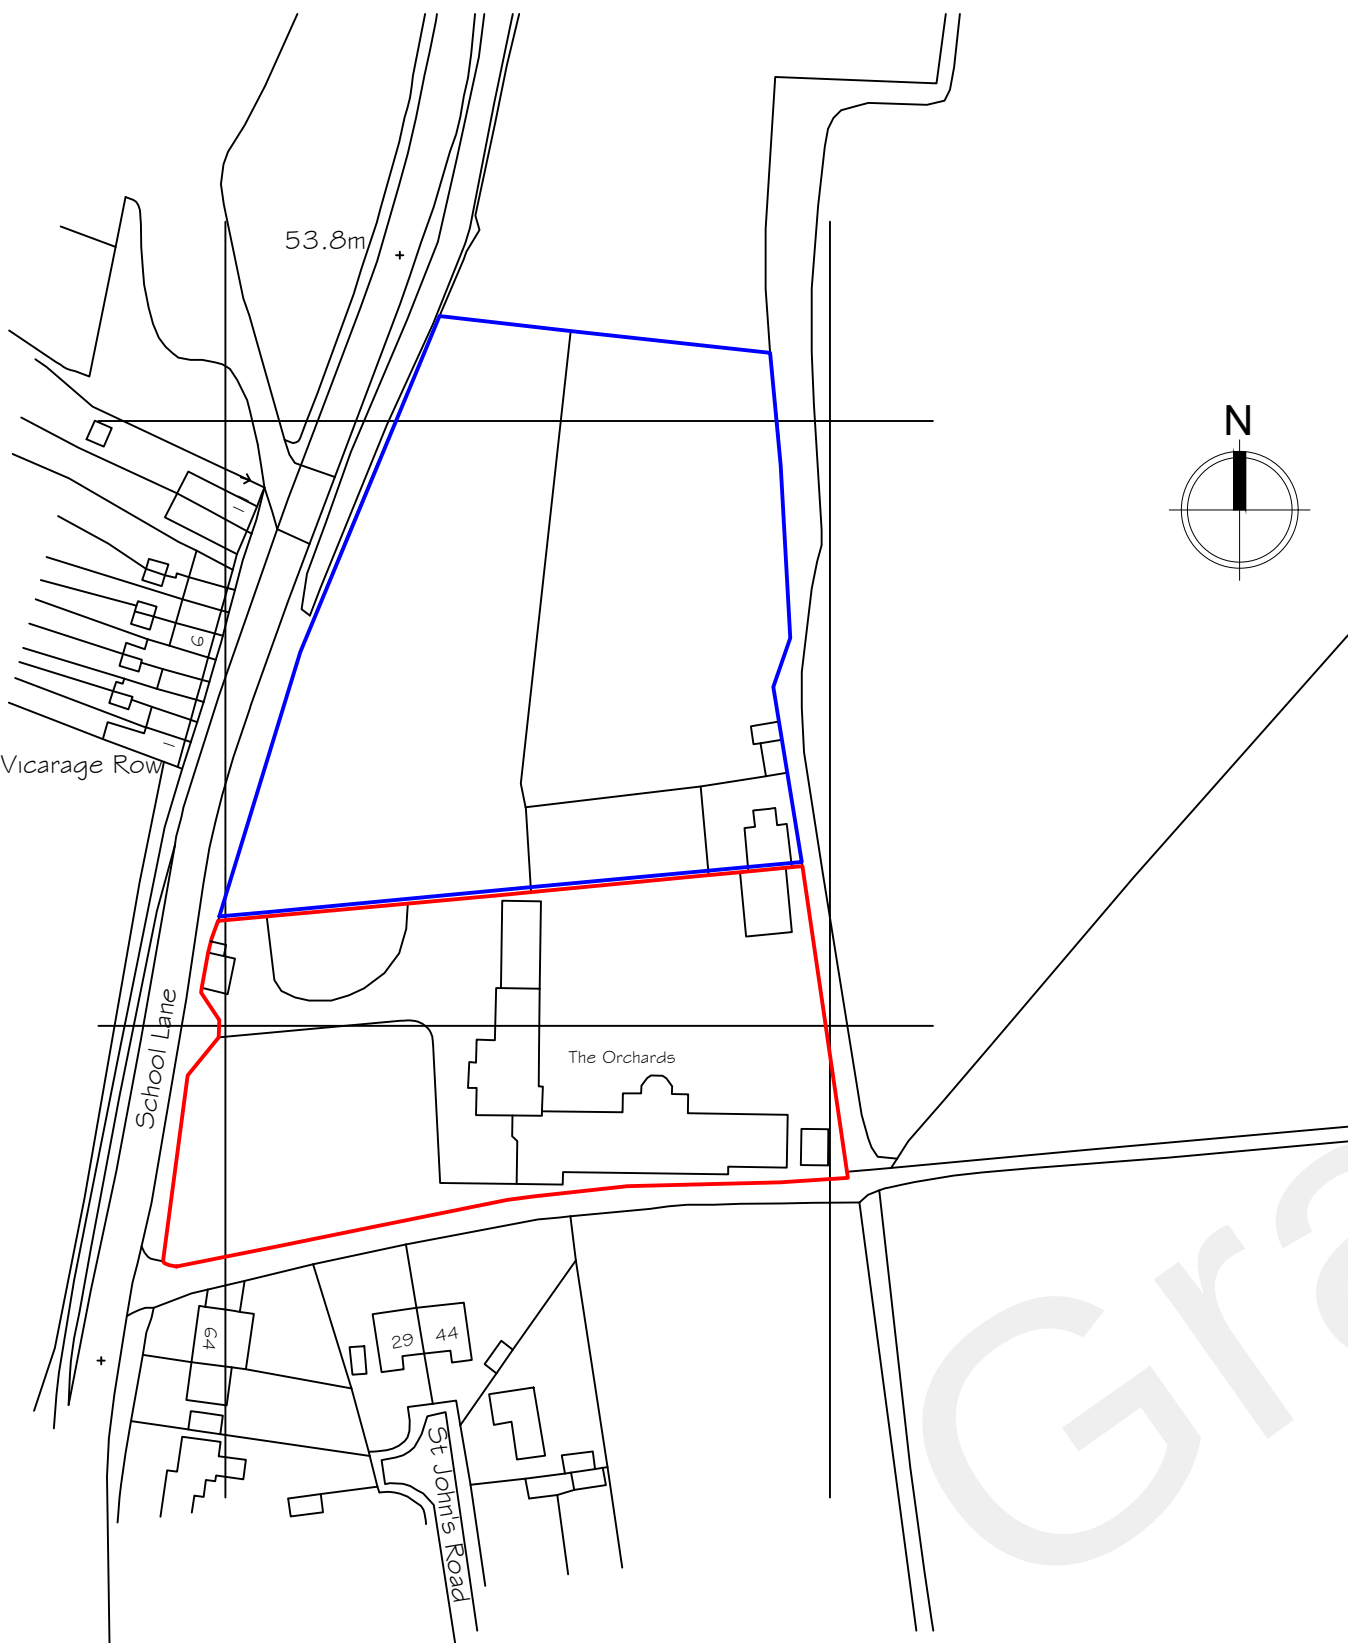


Ordnance Survey (c) Crown Copyright 2022. All rights reserved. Licence number 100022432

Location Plan

Scale 1:1250

 


Noted: Not all detail shown on location plan due to scale.

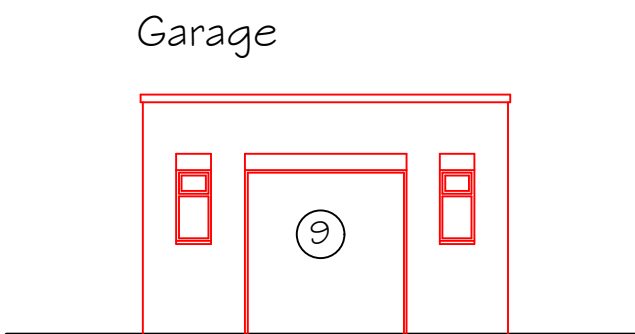


Front Elevation

Scale 1:100

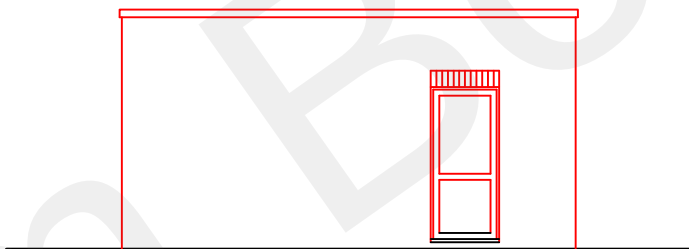


Side Elevation

Scale 1:100

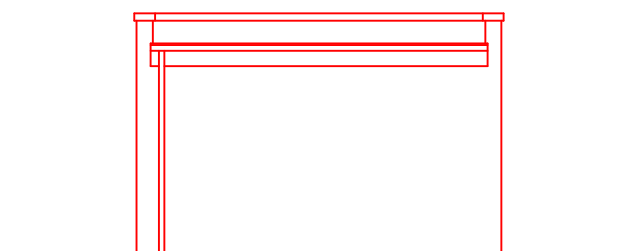


Rear Elevation

Scale 1:100

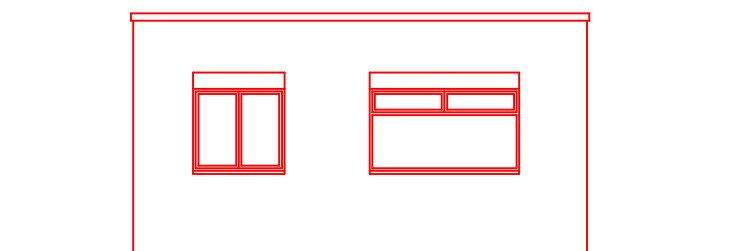


Side Elevation

Scale 1:100

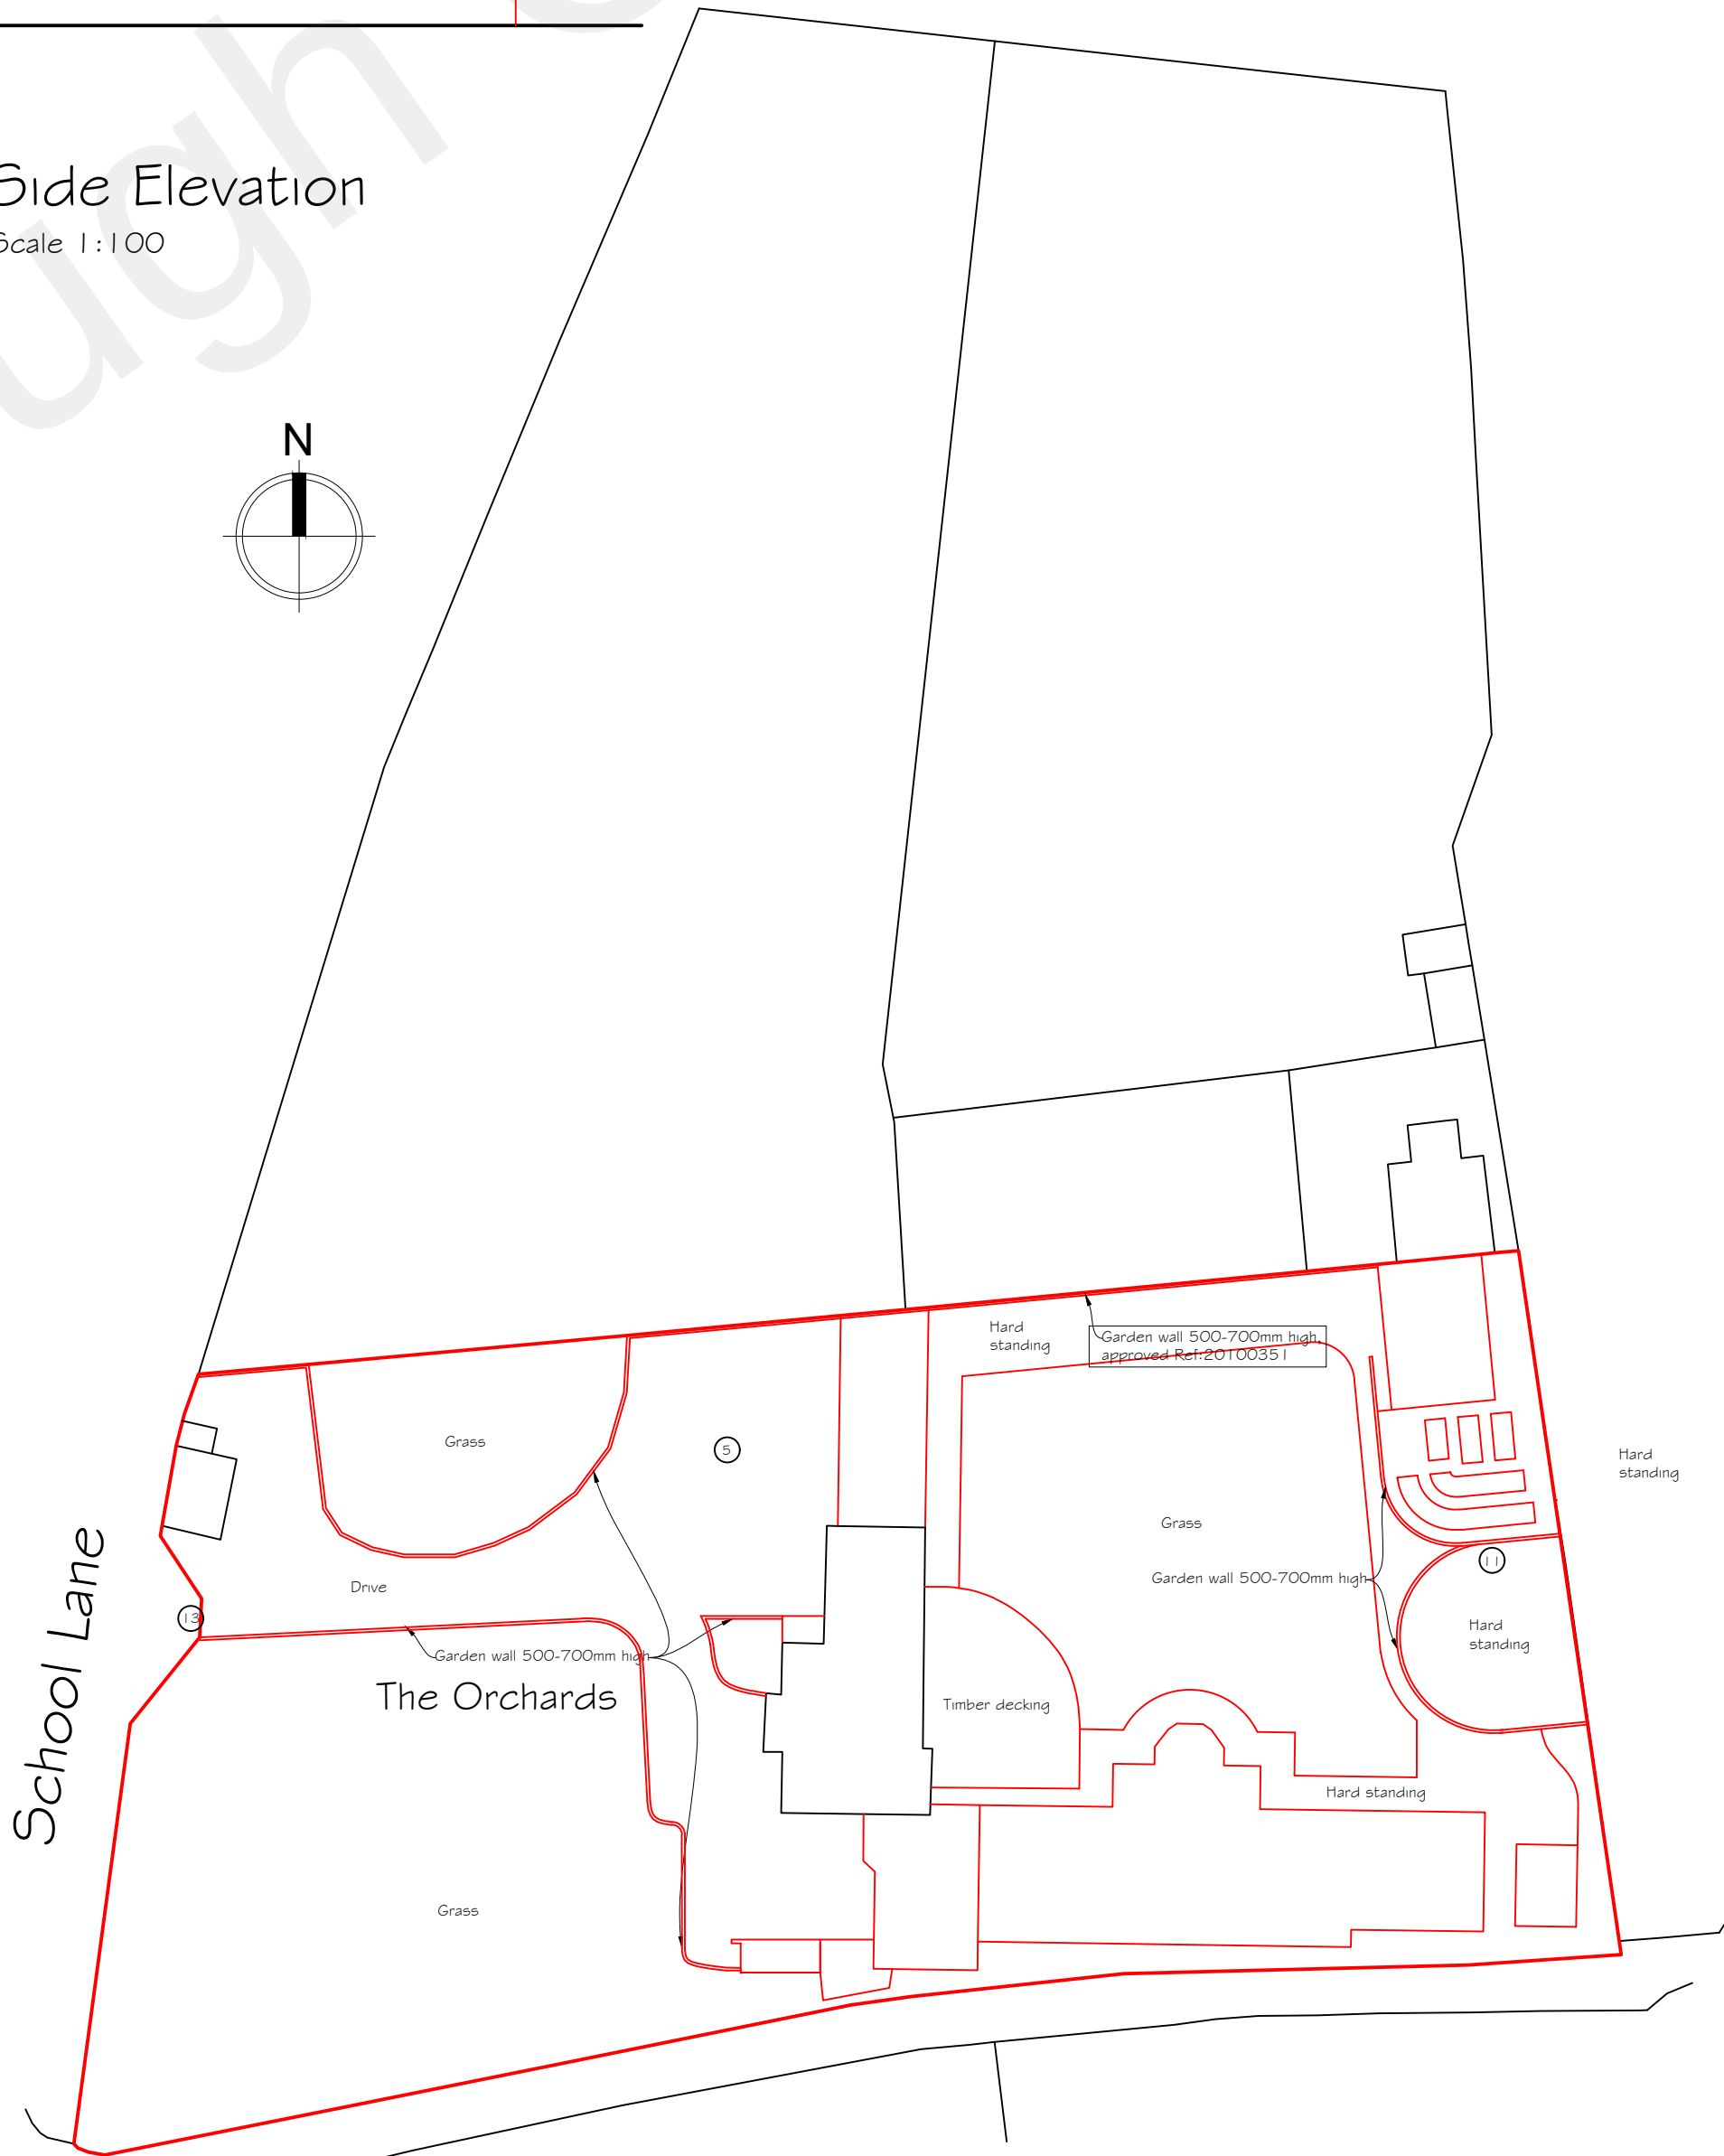

Site Plan

Scale 1:500

 

Rev B- Additional information added.
Rev A- Red line highlight added.

13 October 2022
6 October 2022

Synergy Planning & Property Consultants Ltd The Office The Larches Rochester Kent ME3 7NQW	
Client	Mrs Mattu
Address	The Orchards Higham Kent
Drawing title	Elevations, site plan post 2009
Scale	1:100/1:1250/1:500
Date	30 July 2022
Drawn by	
Drawing No	22/380/06
	B